



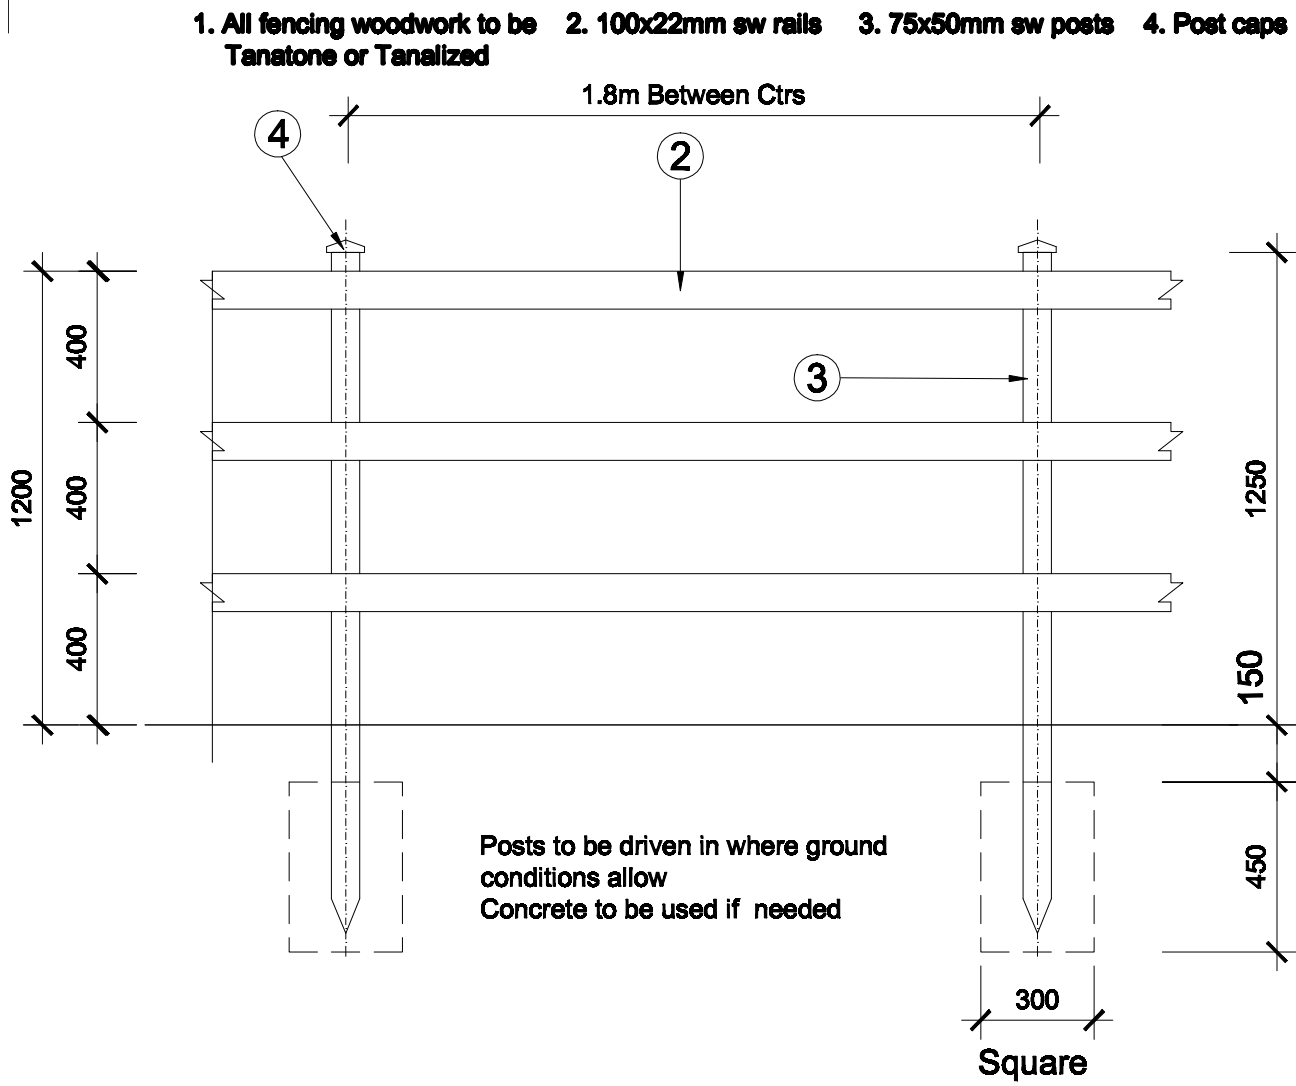

1200mm High Post and Rail Fence (10)

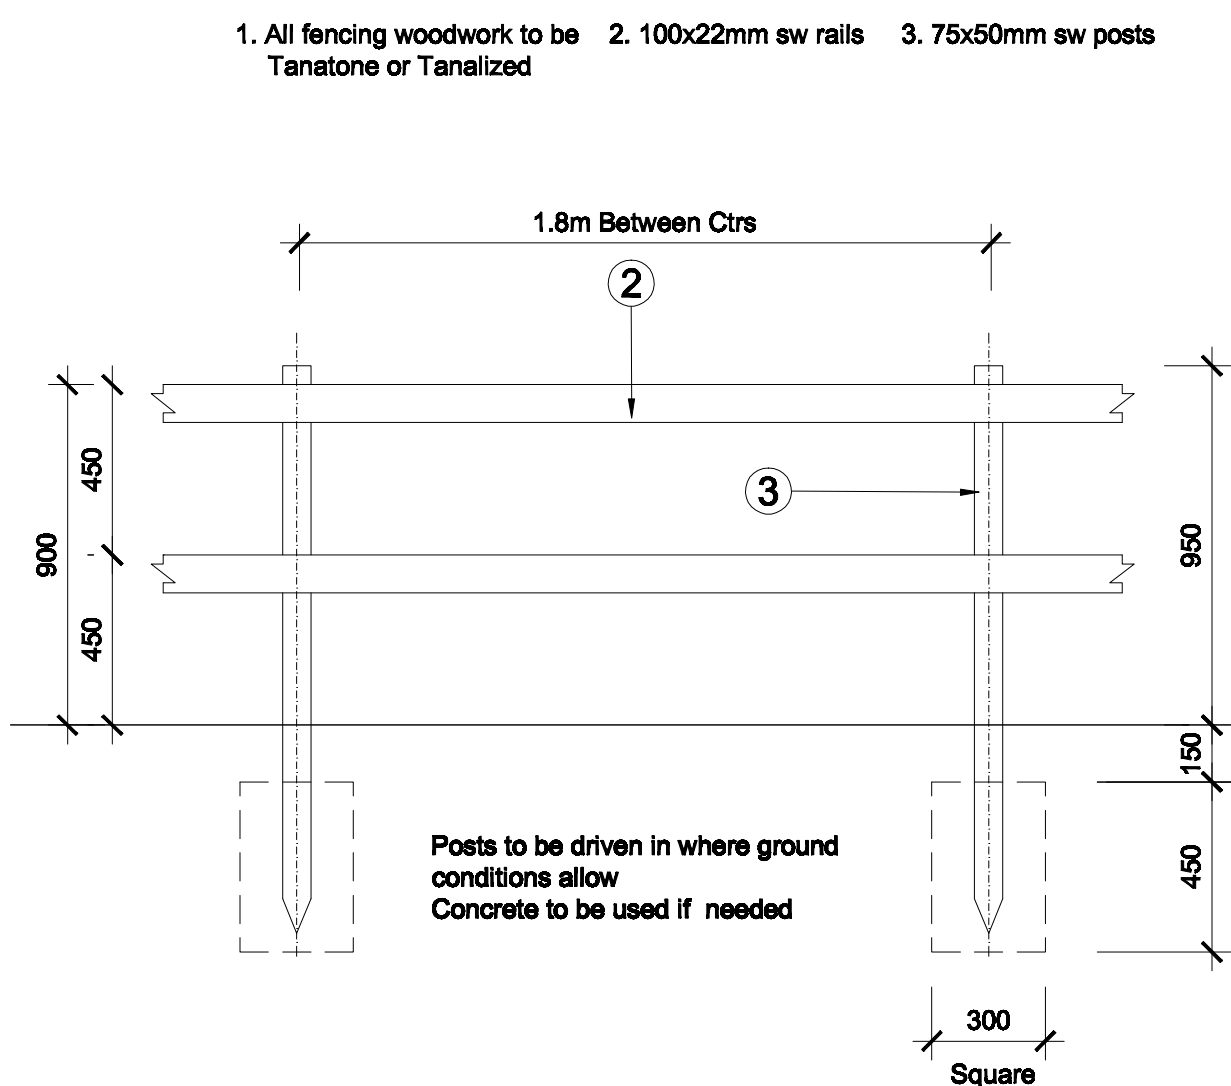

900mm High Post & Rail Fence (7)