


This drawing is copyright and may not be reproduced in whole or part without written authority. Do not scale off this drawing.

REVISIONS		
A	Amends to road and trade units	06/01/08 DKW
B	Amends to car parking	29/01/08 DKW

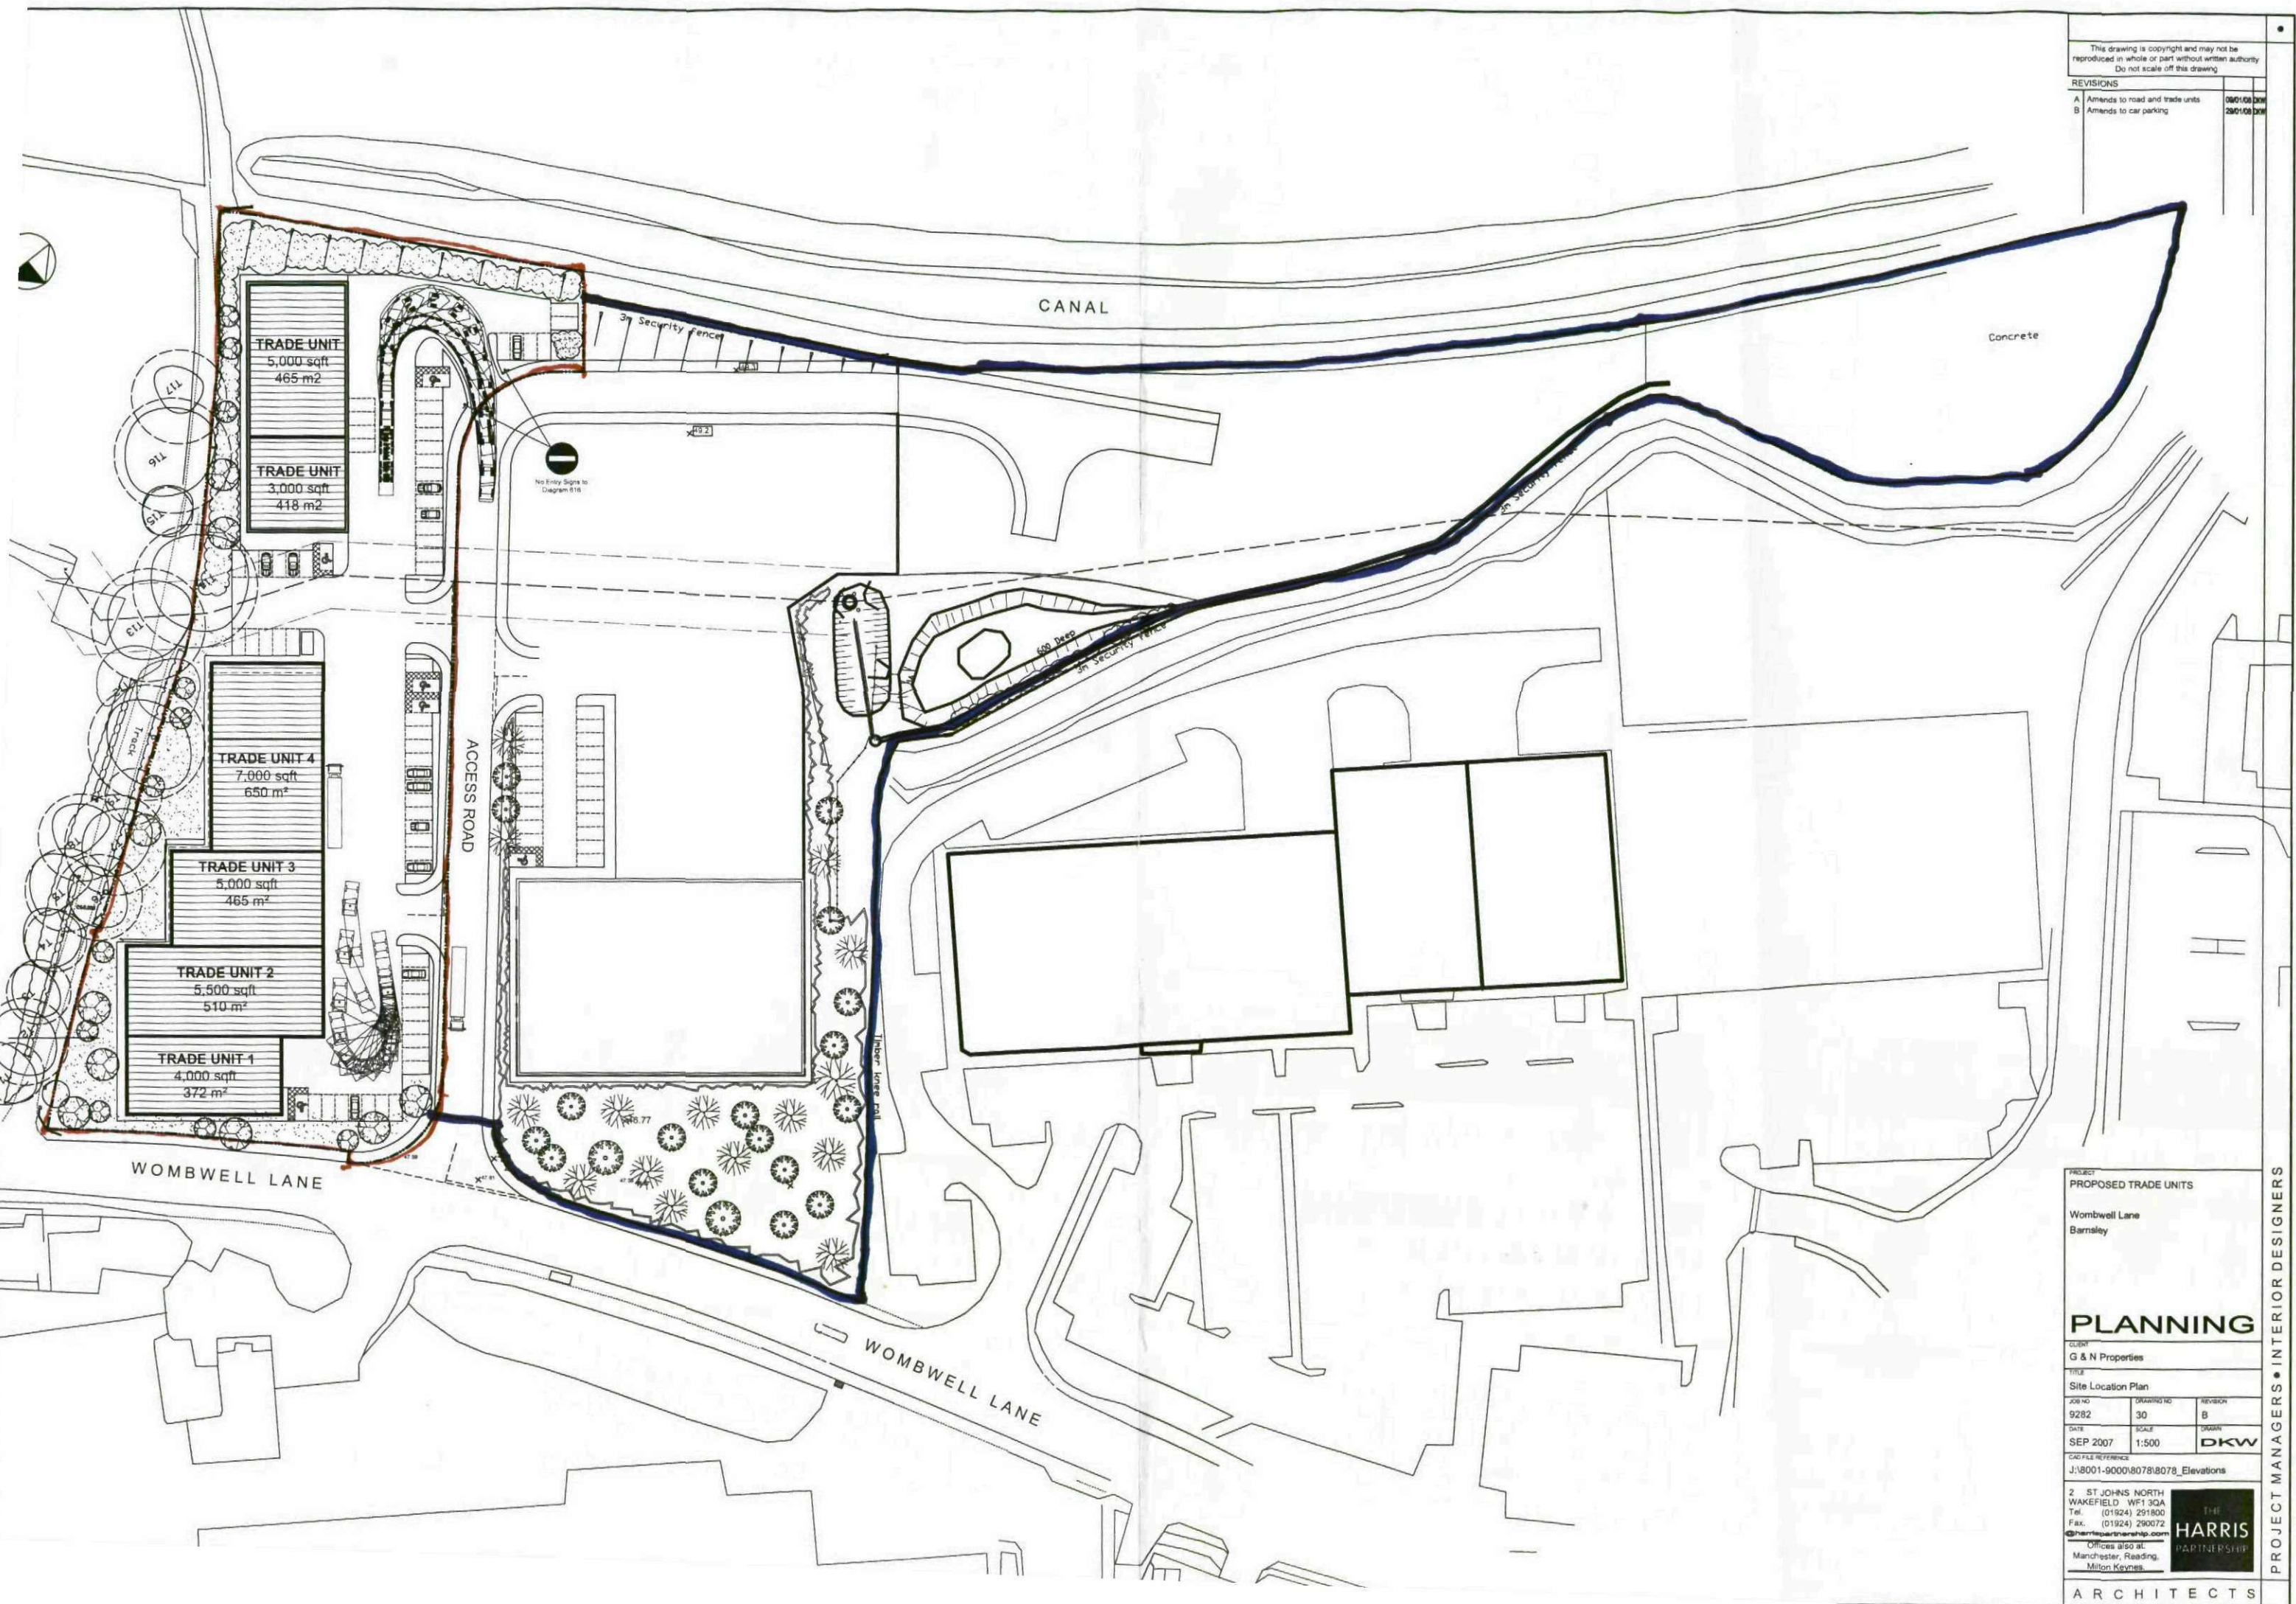

PROJECT
PROPOSED TRADE UNITS
Wombwell Lane
Barnsley

PLANNING

CLIENT G & N Properties		
TITLE Site Location Plan		
JOB NO 9282	DRAWING NO 30	REVISION B
DATE SEP 2007	SCALE 1:500	DRAWN DKW
CAD FILE REFERENCE J:\8001-9000\8078\8078_Elevations		

2 ST JOHNS NORTH
WAKEFIELD WF1 3QA
Tel. (01924) 291800
Fax. (01924) 290072
harrispartnership.com
Offices also at
Manchester, Reading,
Milton Keynes



ARCHITECTS

PROJECT MANAGERS • INTERIOR DESIGNERS