




Proposed front elevation - scale 1:50 @ A3

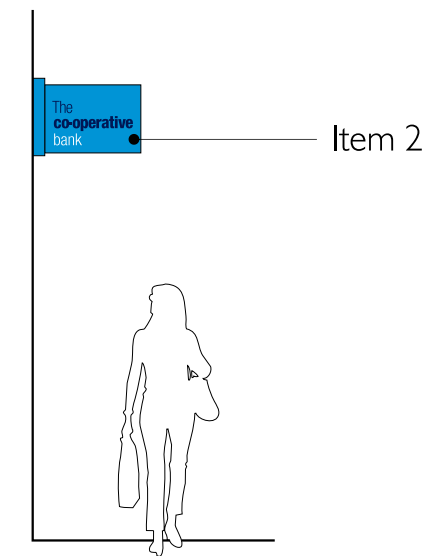

Side elevation




Existing views






Face view - scale 1:20 @ A3
(M3 Lettering)

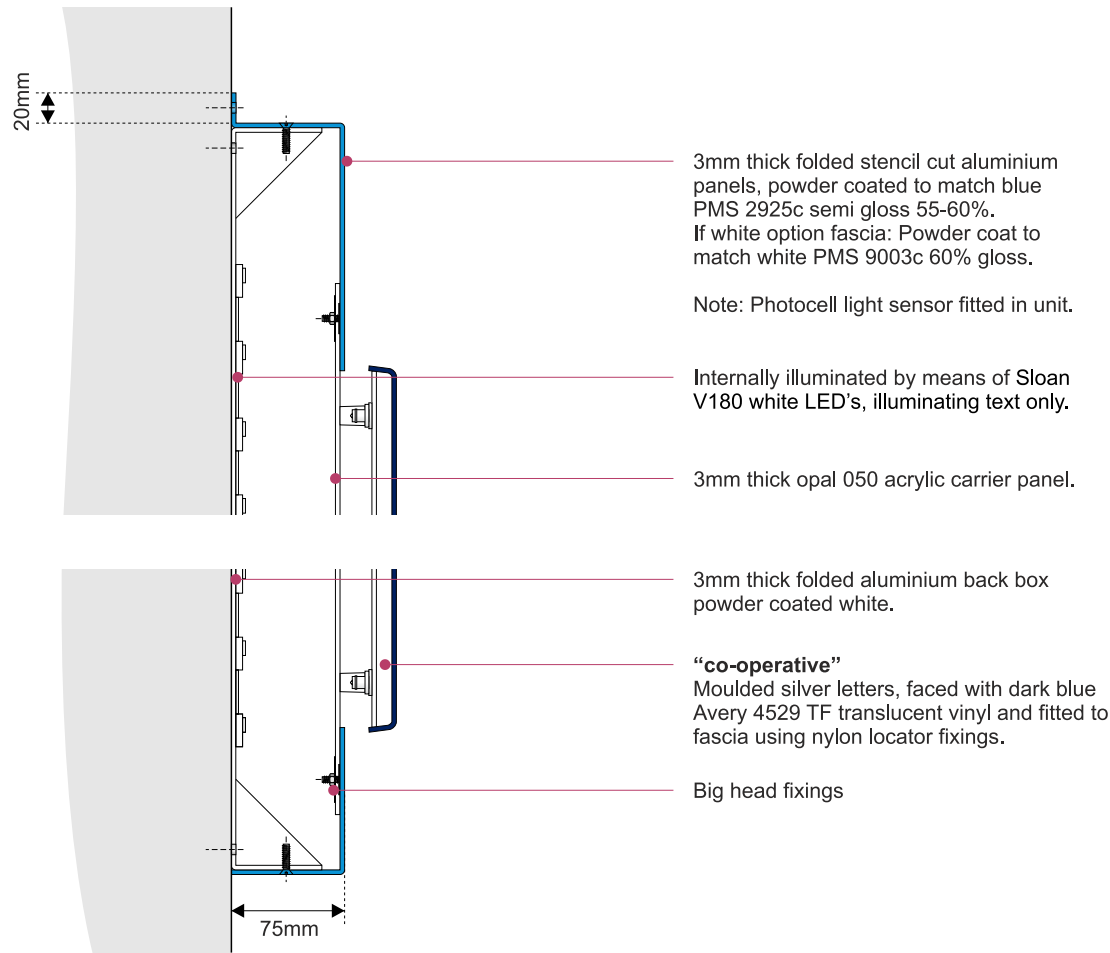

Section through "co-operative" - scale 1:5 @ A3

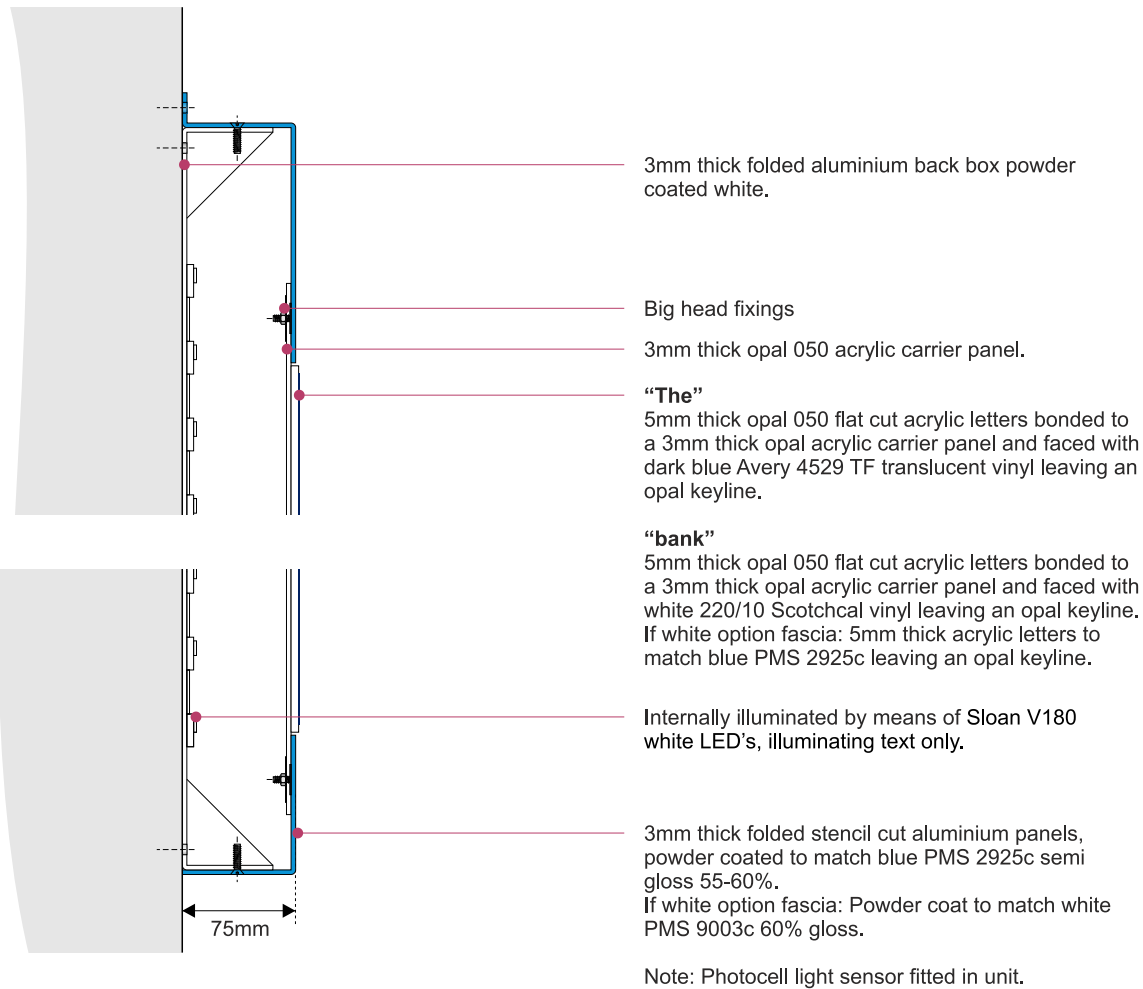

Section through "The" and "bank" - scale 1:5 @ A3

