



FIRST FLOOR

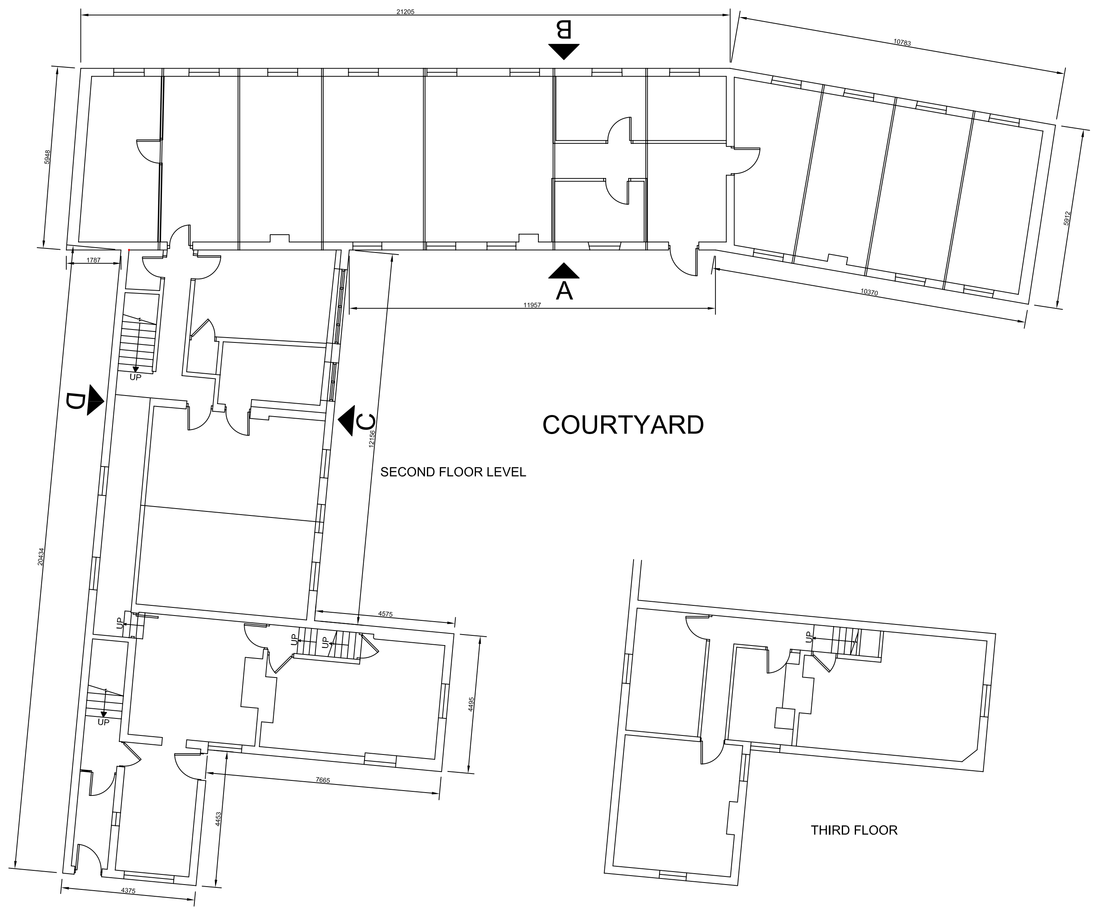


SECOND FLOOR LEVEL

THIRD FLOOR

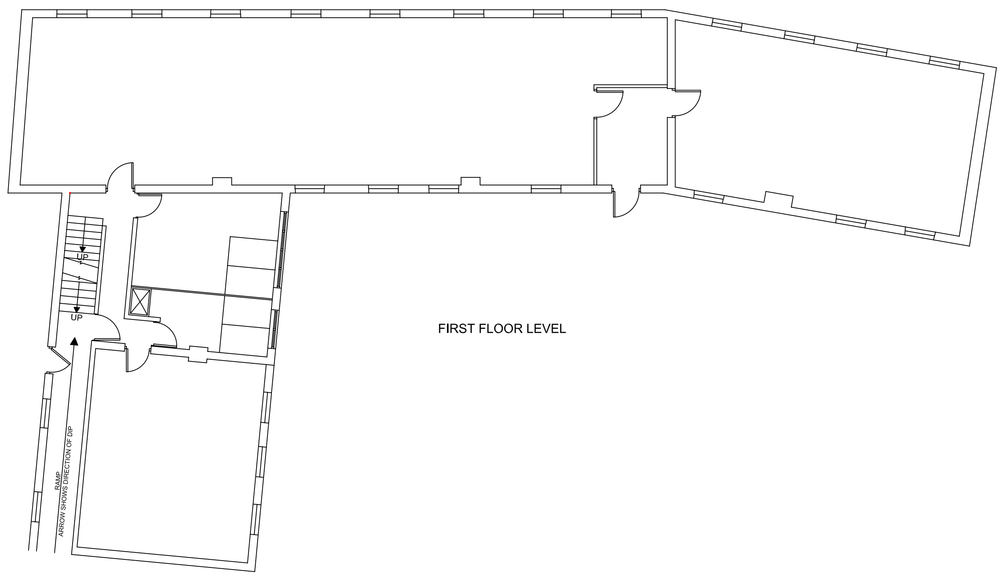

FIRST FLOOR LEVEL

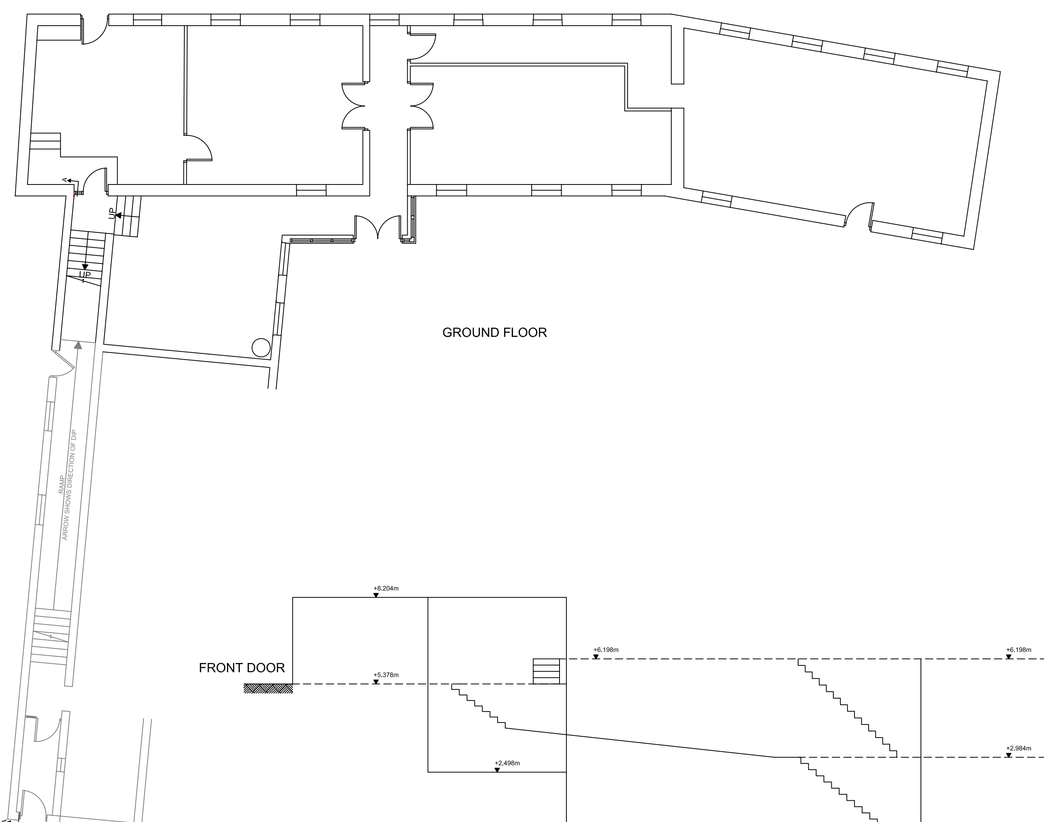


GROUND FLOOR

5.359 degrees
rotation

SECTION A - A ALONG CORRIDOR




MAIN INTERNAL FACADE ELEVATION FROM COURTYARD - DIRECTION A

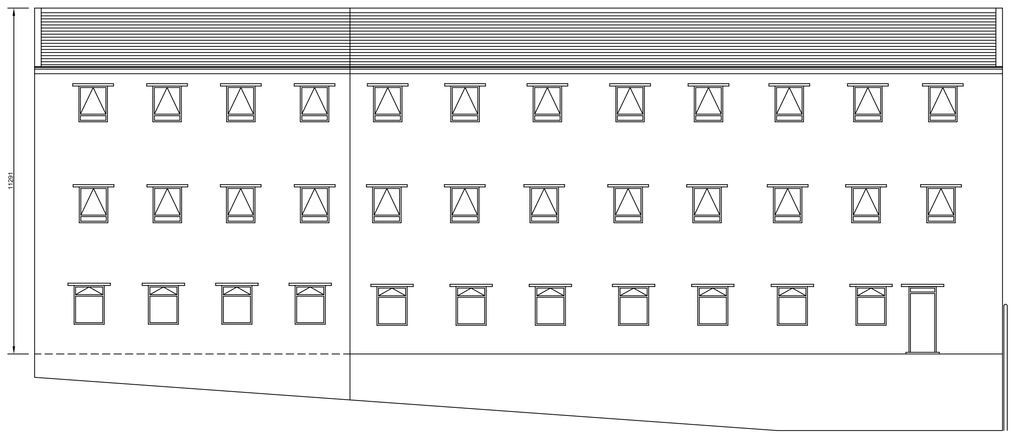

MAIN EXTERNAL FACADE ELEVATION FROM PONTEFRACT ROAD - DIRECTION B



SECONDARY INTERNAL FACADE ELEVATION FROM COURTYARD - DIRECTION C

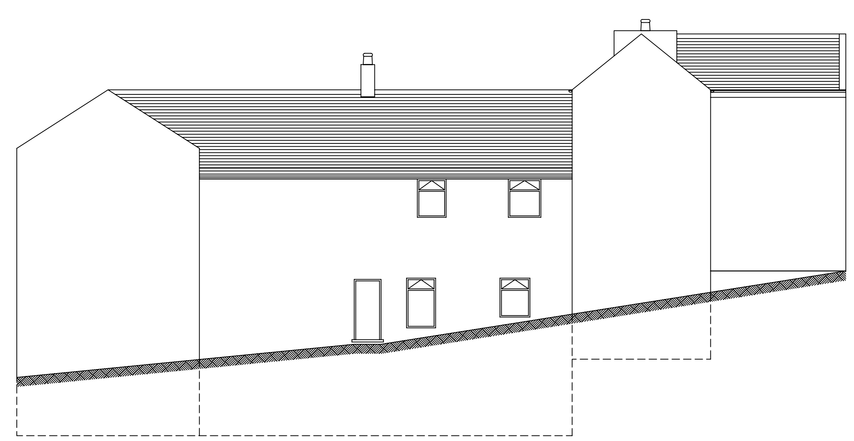

ELEVATION - DIRECTION D

0m 1m 2m 3m 4m 5m 6m 7m 8m 9m 10m

GENERAL NOTES

THESE PLANS MUST NOT BE ACTED UPON UNTIL THEY HAVE BEEN APPROVED BOTH UNDER THE TOWN & COUNTRY PLANNING ACT 1990 AND IN ACCORDANCE WITH CLAUSE 14 AND 12 (2) (b) OF THE BUILDING REGULATIONS 2000 AND ANY SUBSEQUENT AMENDMENTS. SHOULD THE OWNER AND/OR CONTRACTOR COMMENCE WORK WITHOUT THE ABOVE APPROVALS THEY DO SO AT THEIR OWN RISK.

CONTRACTOR OR PERSON UNDERTAKING THE CONSTRUCTION TO CHECK ALL DIMENSIONS ON SITE BEFORE COMMENCEMENT OF ANY WORKS. ANY ANOMALIES MUST BE REPORTED.

DO NOT SCALE FROM DRAWINGS, FIGURED DIMENSIONS ONLY TO BE USED

NOTE: This drawing may not be copied, lent, used by a third party or reproduced in whole or in part without the express written permission of Anthony T Ward, Architectural Services

PARTY WALL ACT 1996:- It is the responsibility of the owner to make neighbours aware of this proposal

DIMENSIONS:- All dimensions are shown in millimetres except where stated otherwise

MATERIALS:- All materials to match existing.

PRECEDENCE:- If in doubt, the text takes precedence over the drawing



LOCATION/BLOCK PLAN 1/1250

Extent of ownership shown by blue line

Extent of works shown by red line

© Crown Copyright 2008. All rights reserved, Licence number 100020449

Rev	Date	Details	By

Do not scale this drawing. All dimensions to be checked on site.

Address

26 Doncaster Road
Barnsley
S70 1TL

Title

Proposed Conversion of Existing Building into 5 No Dwelling Houses

- EXISTING LAYOUT WITH LOCATION/BLOCK PLAN -

Client

Mr B McNicholas

Agent

Anthony T Ward
Architectural Services

9 Wellcroft Mews, Worsbrough Village, Barnsley, S70 5LR

Tel: 07980 865432

e-mail: anthony.t.ward@btinternet.com

drawn	ATW	checked		drawing no.	rev.
scales	1/50 1/100 1/1250	date	21/11/2008	08/36P/1	