
INTERCHANGE LEVEL Months 1-18 -Demolition and Construction-

Date:	Comments:	Drn:	Chc	App:	Rev:
15/03/11	2010 New scheme initial proposal	MP	BM		AA
25/03/11	General update	BM	MP		AB
11/04/11	Potential alternative cut line indicated	BM	MP		AC

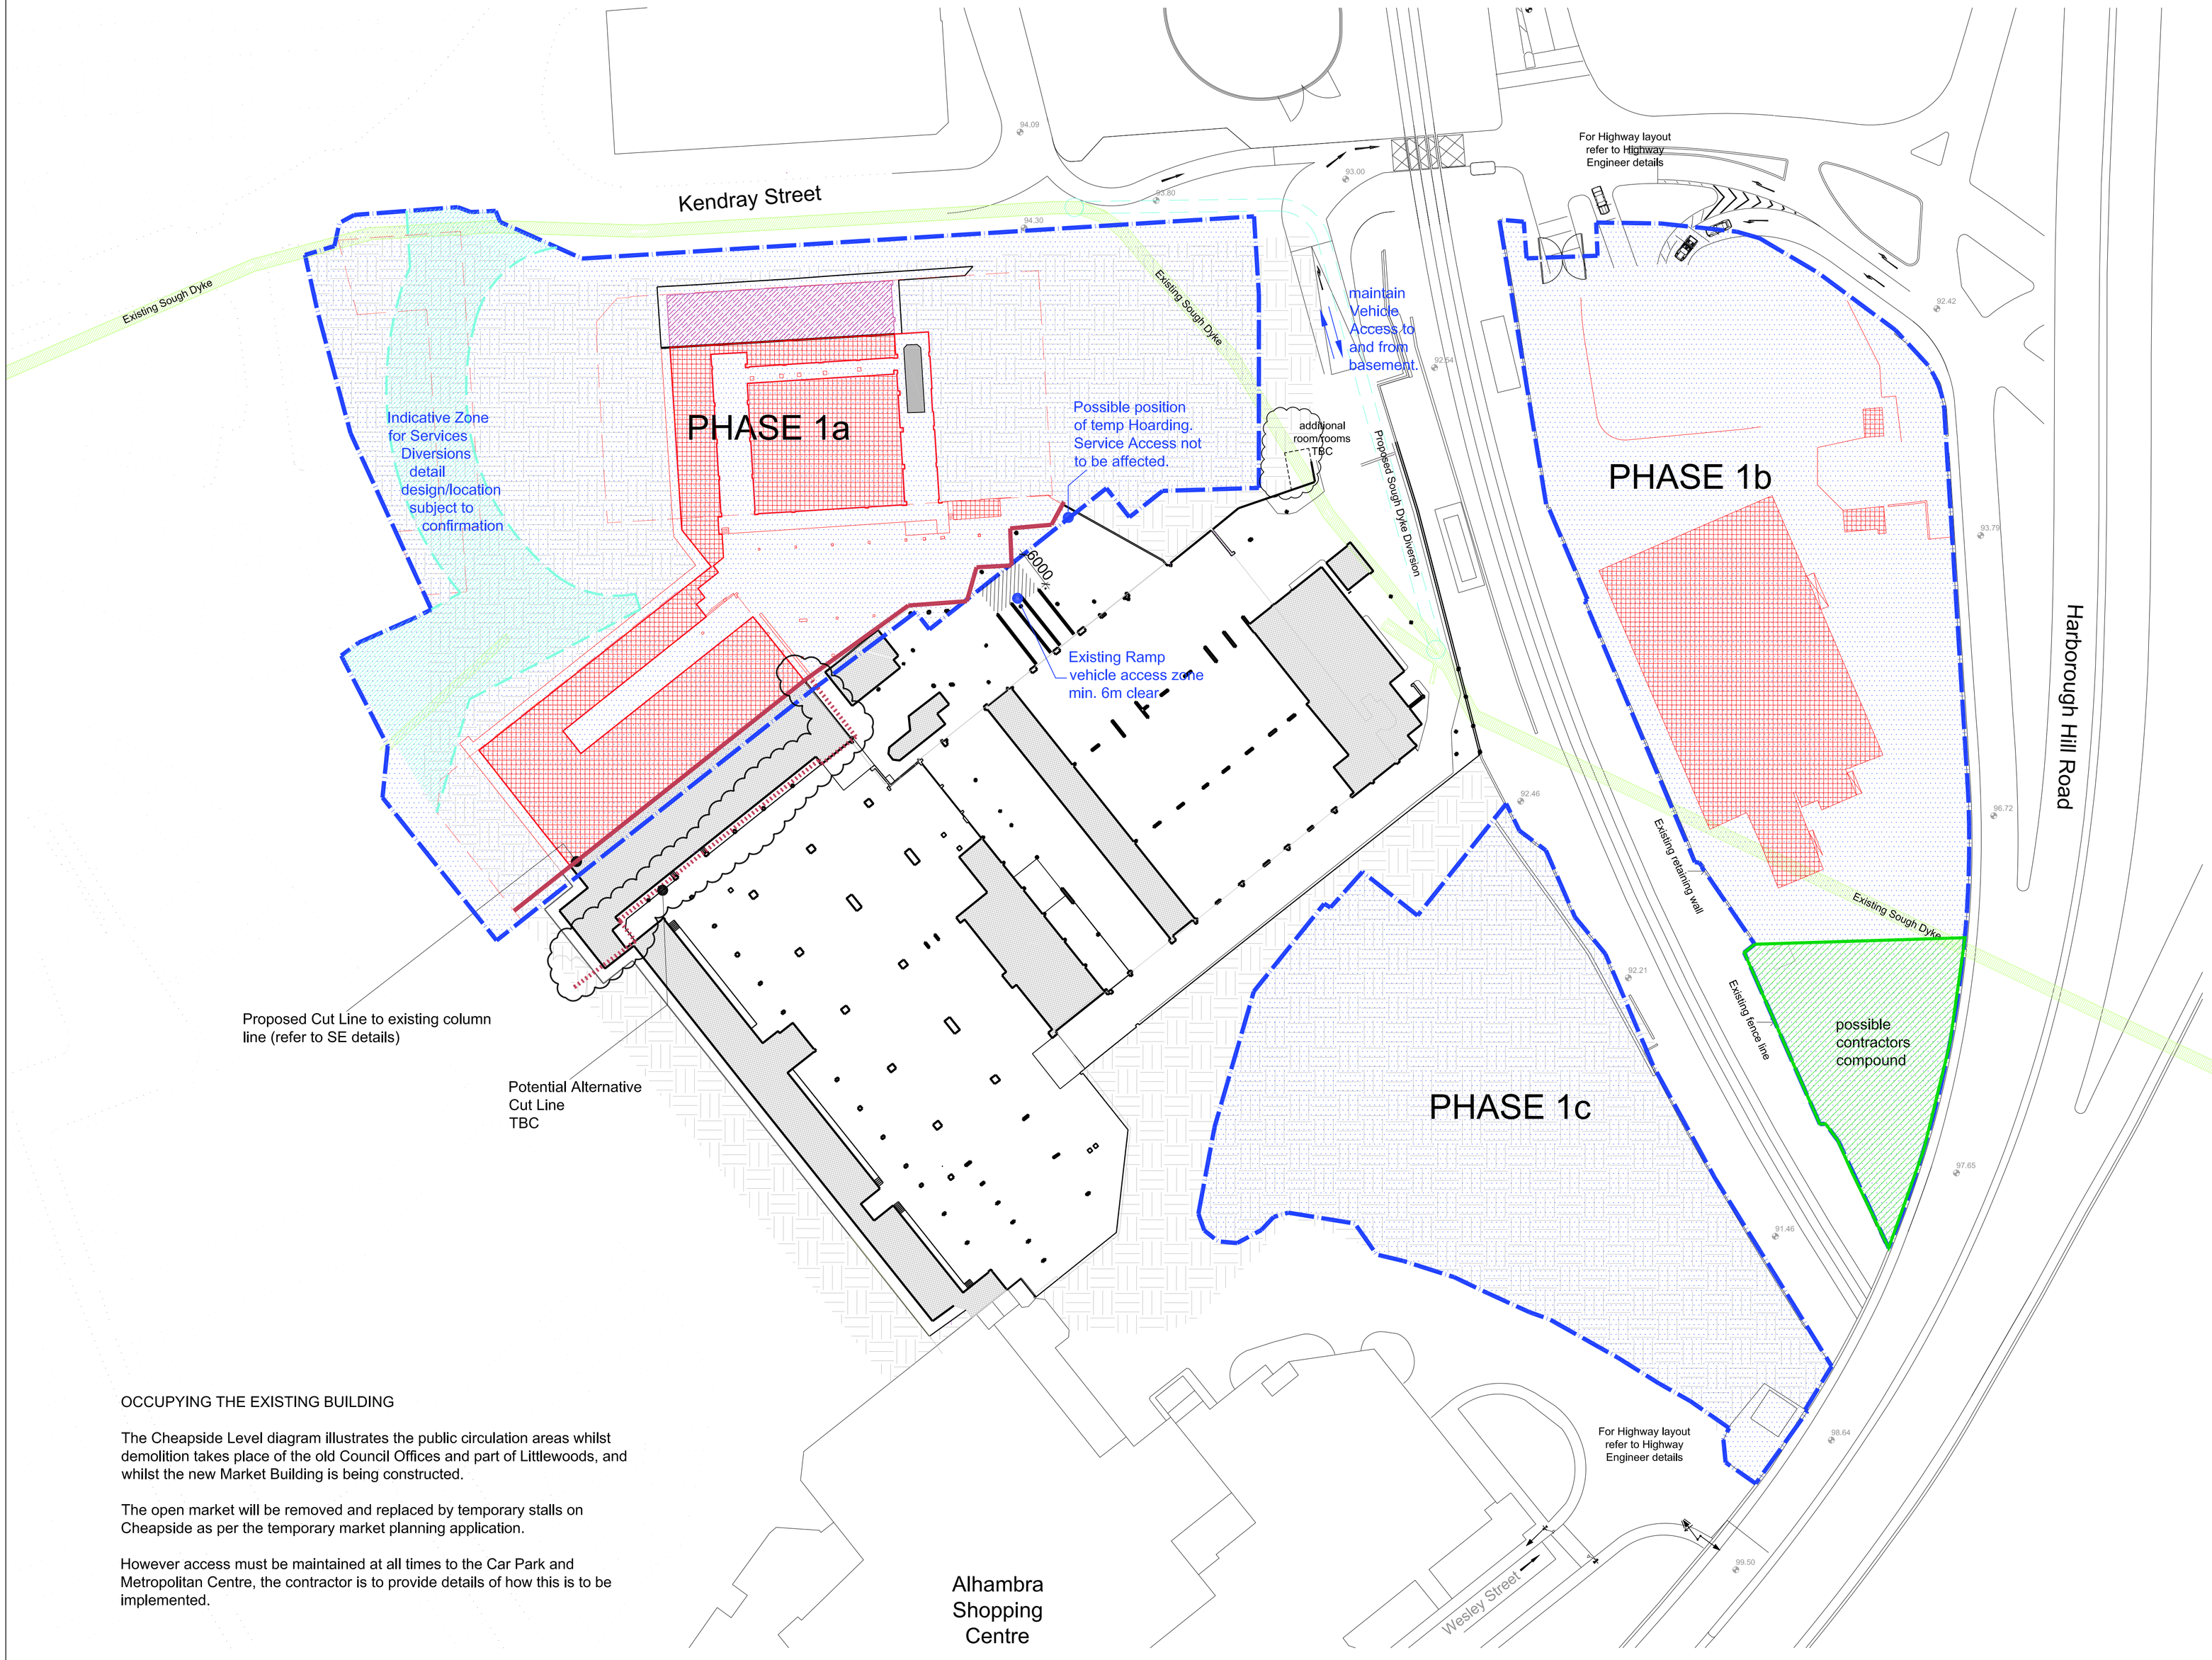

KEY

- Phase 1 To be Demolished
- Existing Buildings to remain
- Retain existing structural bay to support ground Refer to SE details
- Existing Ingress / Egress through Metropiltan Mall
- Outdoor walkway Public / Pedestrian Accessible areas
- Temporary Meat & Fish Servicing zone

- Phase Boundary
- Basement Line Below
- Existing Building above to be demolis
- Cut Line
- Hoarding Area Of hoarding zone (1hr fire rating)
- Hoarding Area Of hoarding zone (2hr fire rating)

Notes:
Do not remove this panel from the drawing
No dimensions to be scaled from this drawing
Report all errors and omissions to the Architect
Dimensions to be checked on site before fabrication

OCCUPYING THE EXISTING BUILDING

The Cheapside Level diagram illustrates the public circulation areas whilst demolition takes place of the old Council Offices and part of Littlewoods, and whilst the new Market Building is being constructed.

The open market will be removed and replaced by temporary stalls on Cheapside as per the temporary market planning application.

However access must be maintained at all times to the Car Park and Metropolitan Centre, the contractor is to provide details of how this is to be implemented.

The 1249 Regeneration Partnership LLP

CZWG | HolderMathias

17 Bowling Green Lane
London EC1R 0QB
Tel 020 7253 2523
Fax 020 7250 0094
www.czwg.com

50 Conduit Street
London W1S 2YT
Tel 020 7287 0735
Fax 020 7287 1175
www.holdermathias.com

Barnsley Markets
Barnsley
The 1249 Regeneration Partnership LLP

Title:	Job No:
Phase 1 Interchange Demolition Works and Phase Boundary	1451 / 3158

DWG No:	Rev:
AL (98) 001	AC

Date:	Drawn:	Check:	Status:	Scale:
10/01/08	MJP	LB	Draft	1:500