


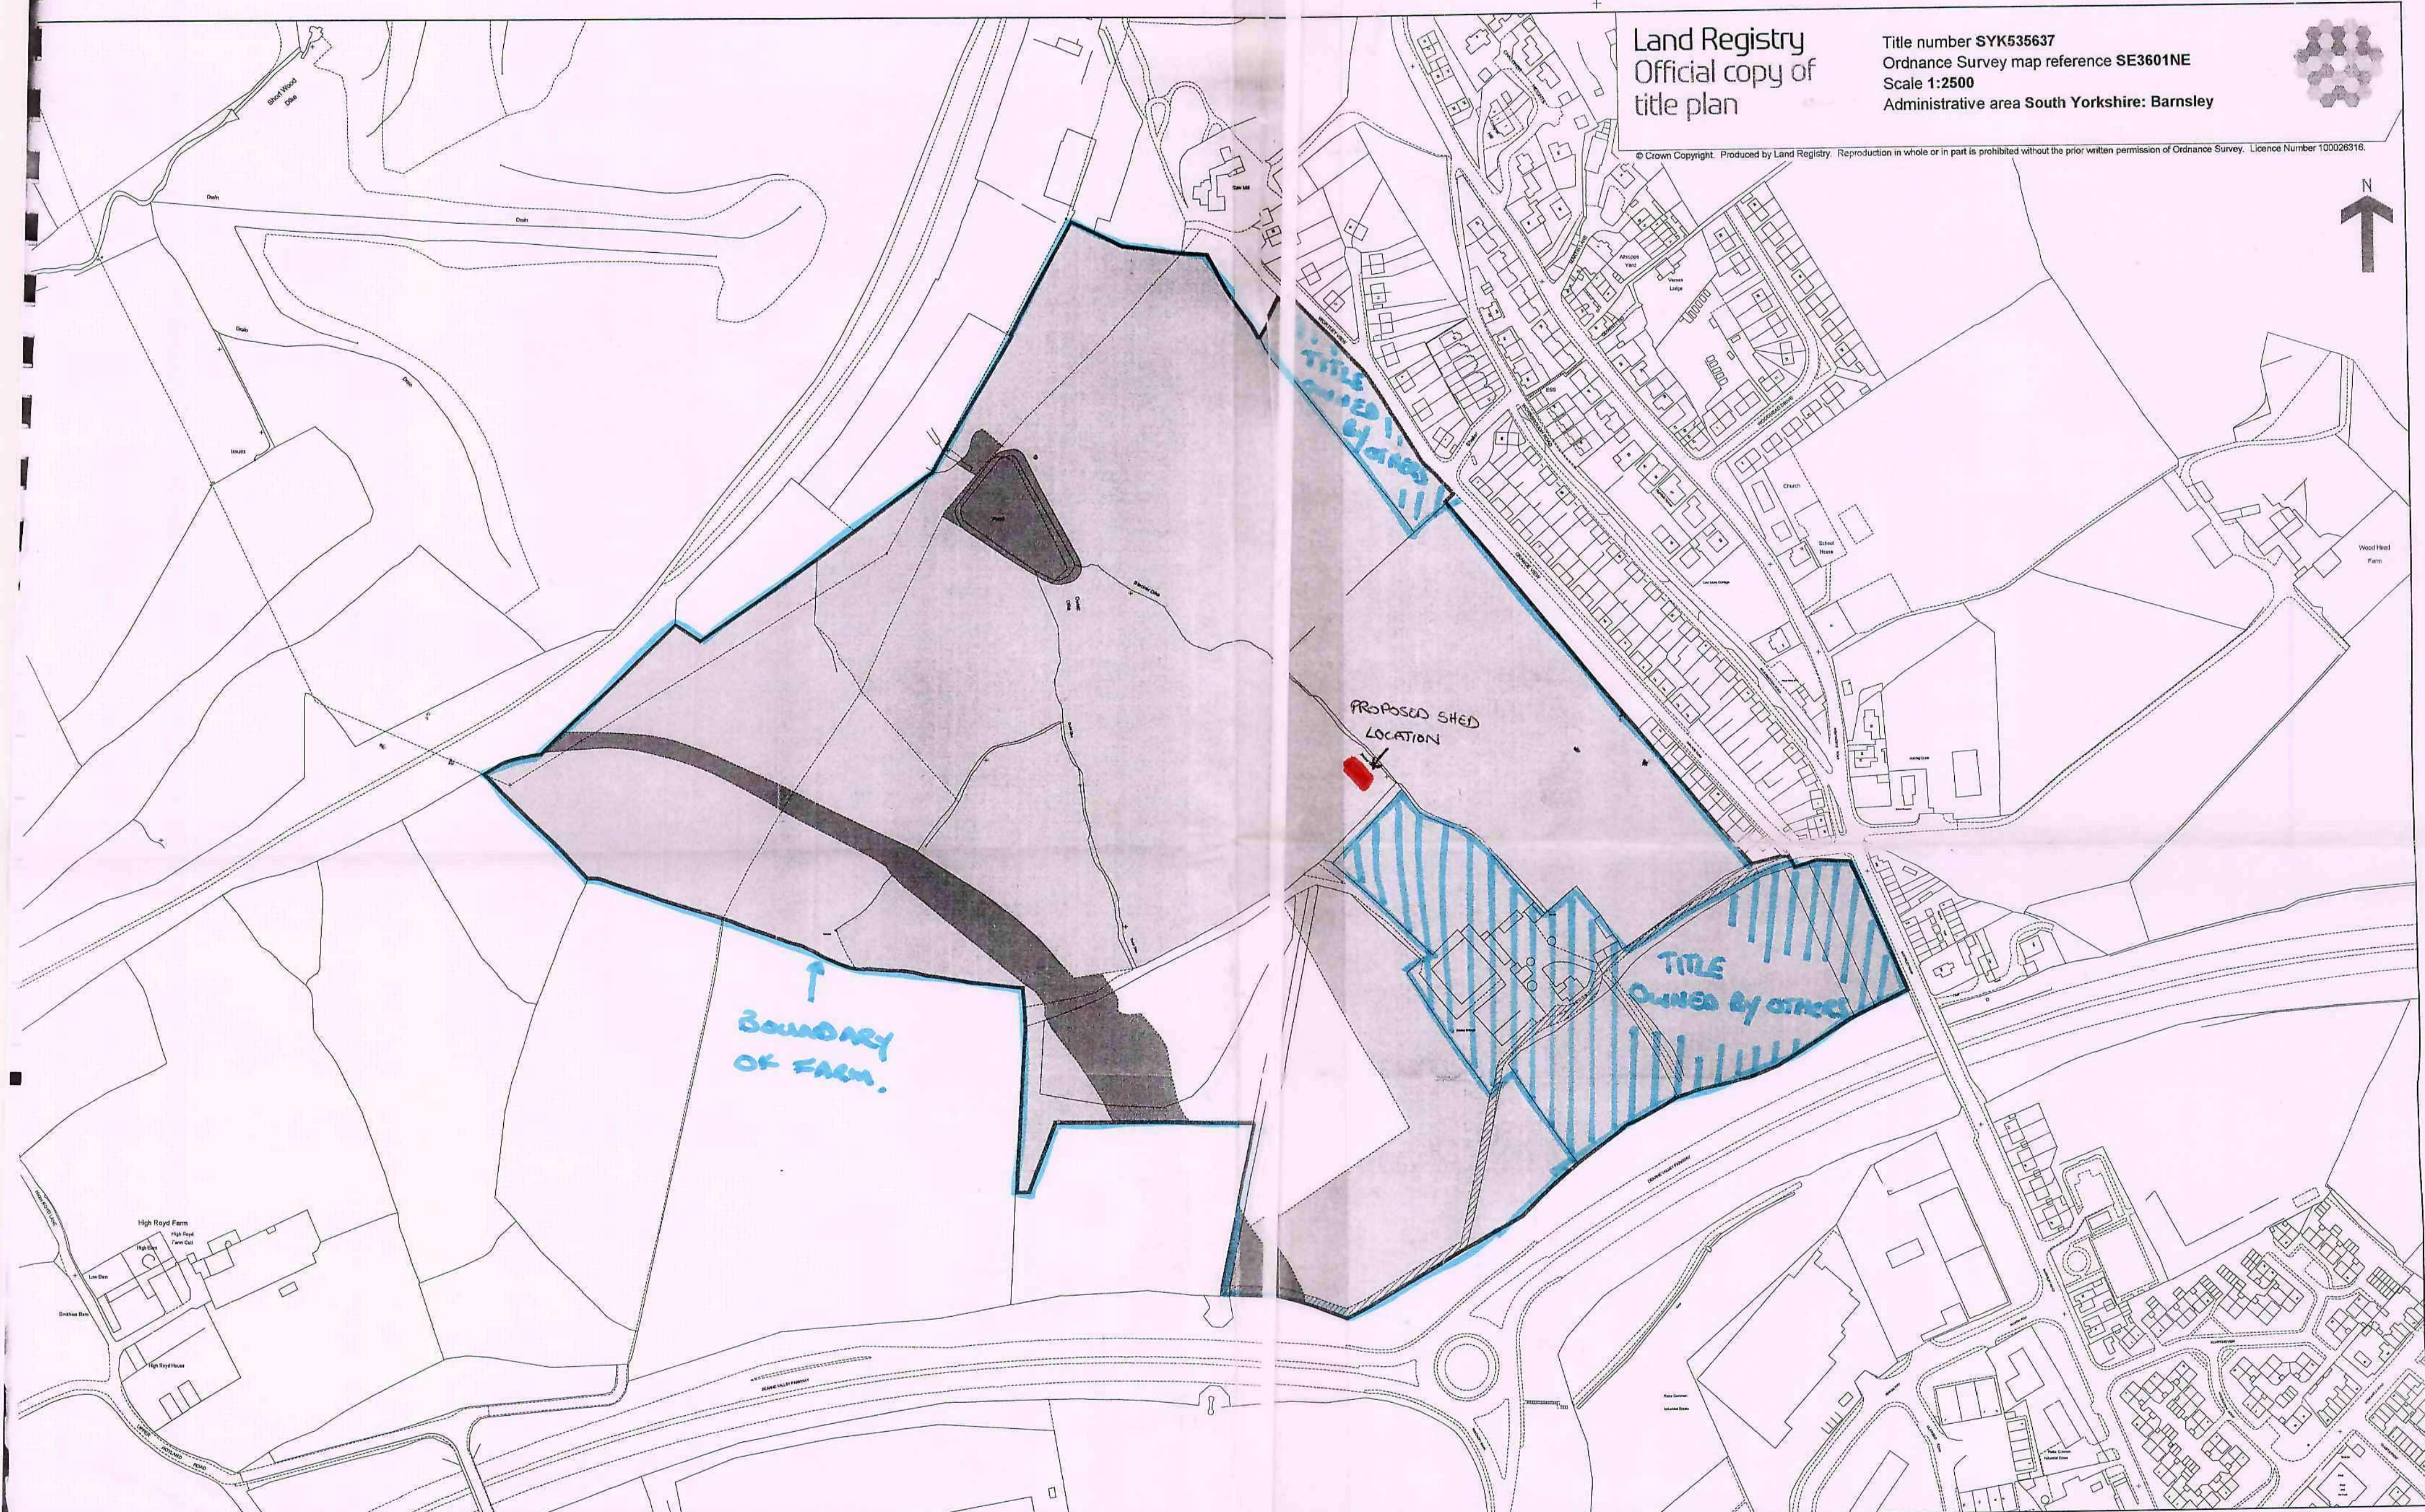

Land Registry
Official copy of
title plan

Title number SYK535637
Ordnance Survey map reference SE3601NE
Scale 1:2500
Administrative area South Yorkshire: Barnsley

© Crown Copyright. Produced by Land Registry. Reproduction in whole or in part is prohibited without the prior written permission of Ordnance Survey. Licence Number 100028316.

Official copy issued on 17 April 2008 shows the state of this title plan on 17 April 2008 at 11:25:58. It is admissible in evidence to the same extent as the original (s.67 Land Registration Act 2002). The plan shows the general position, not the exact line, of the boundaries. It may be subject to distortions in scale. Measurements scaled from this plan may not match measurements between the same points on the ground. See Land Registry Public Guide 19 - Title Plans and Boundaries.

Barnsley Metropolitan
Borough Council
02 DEC 2008
Corporate Mail Room