


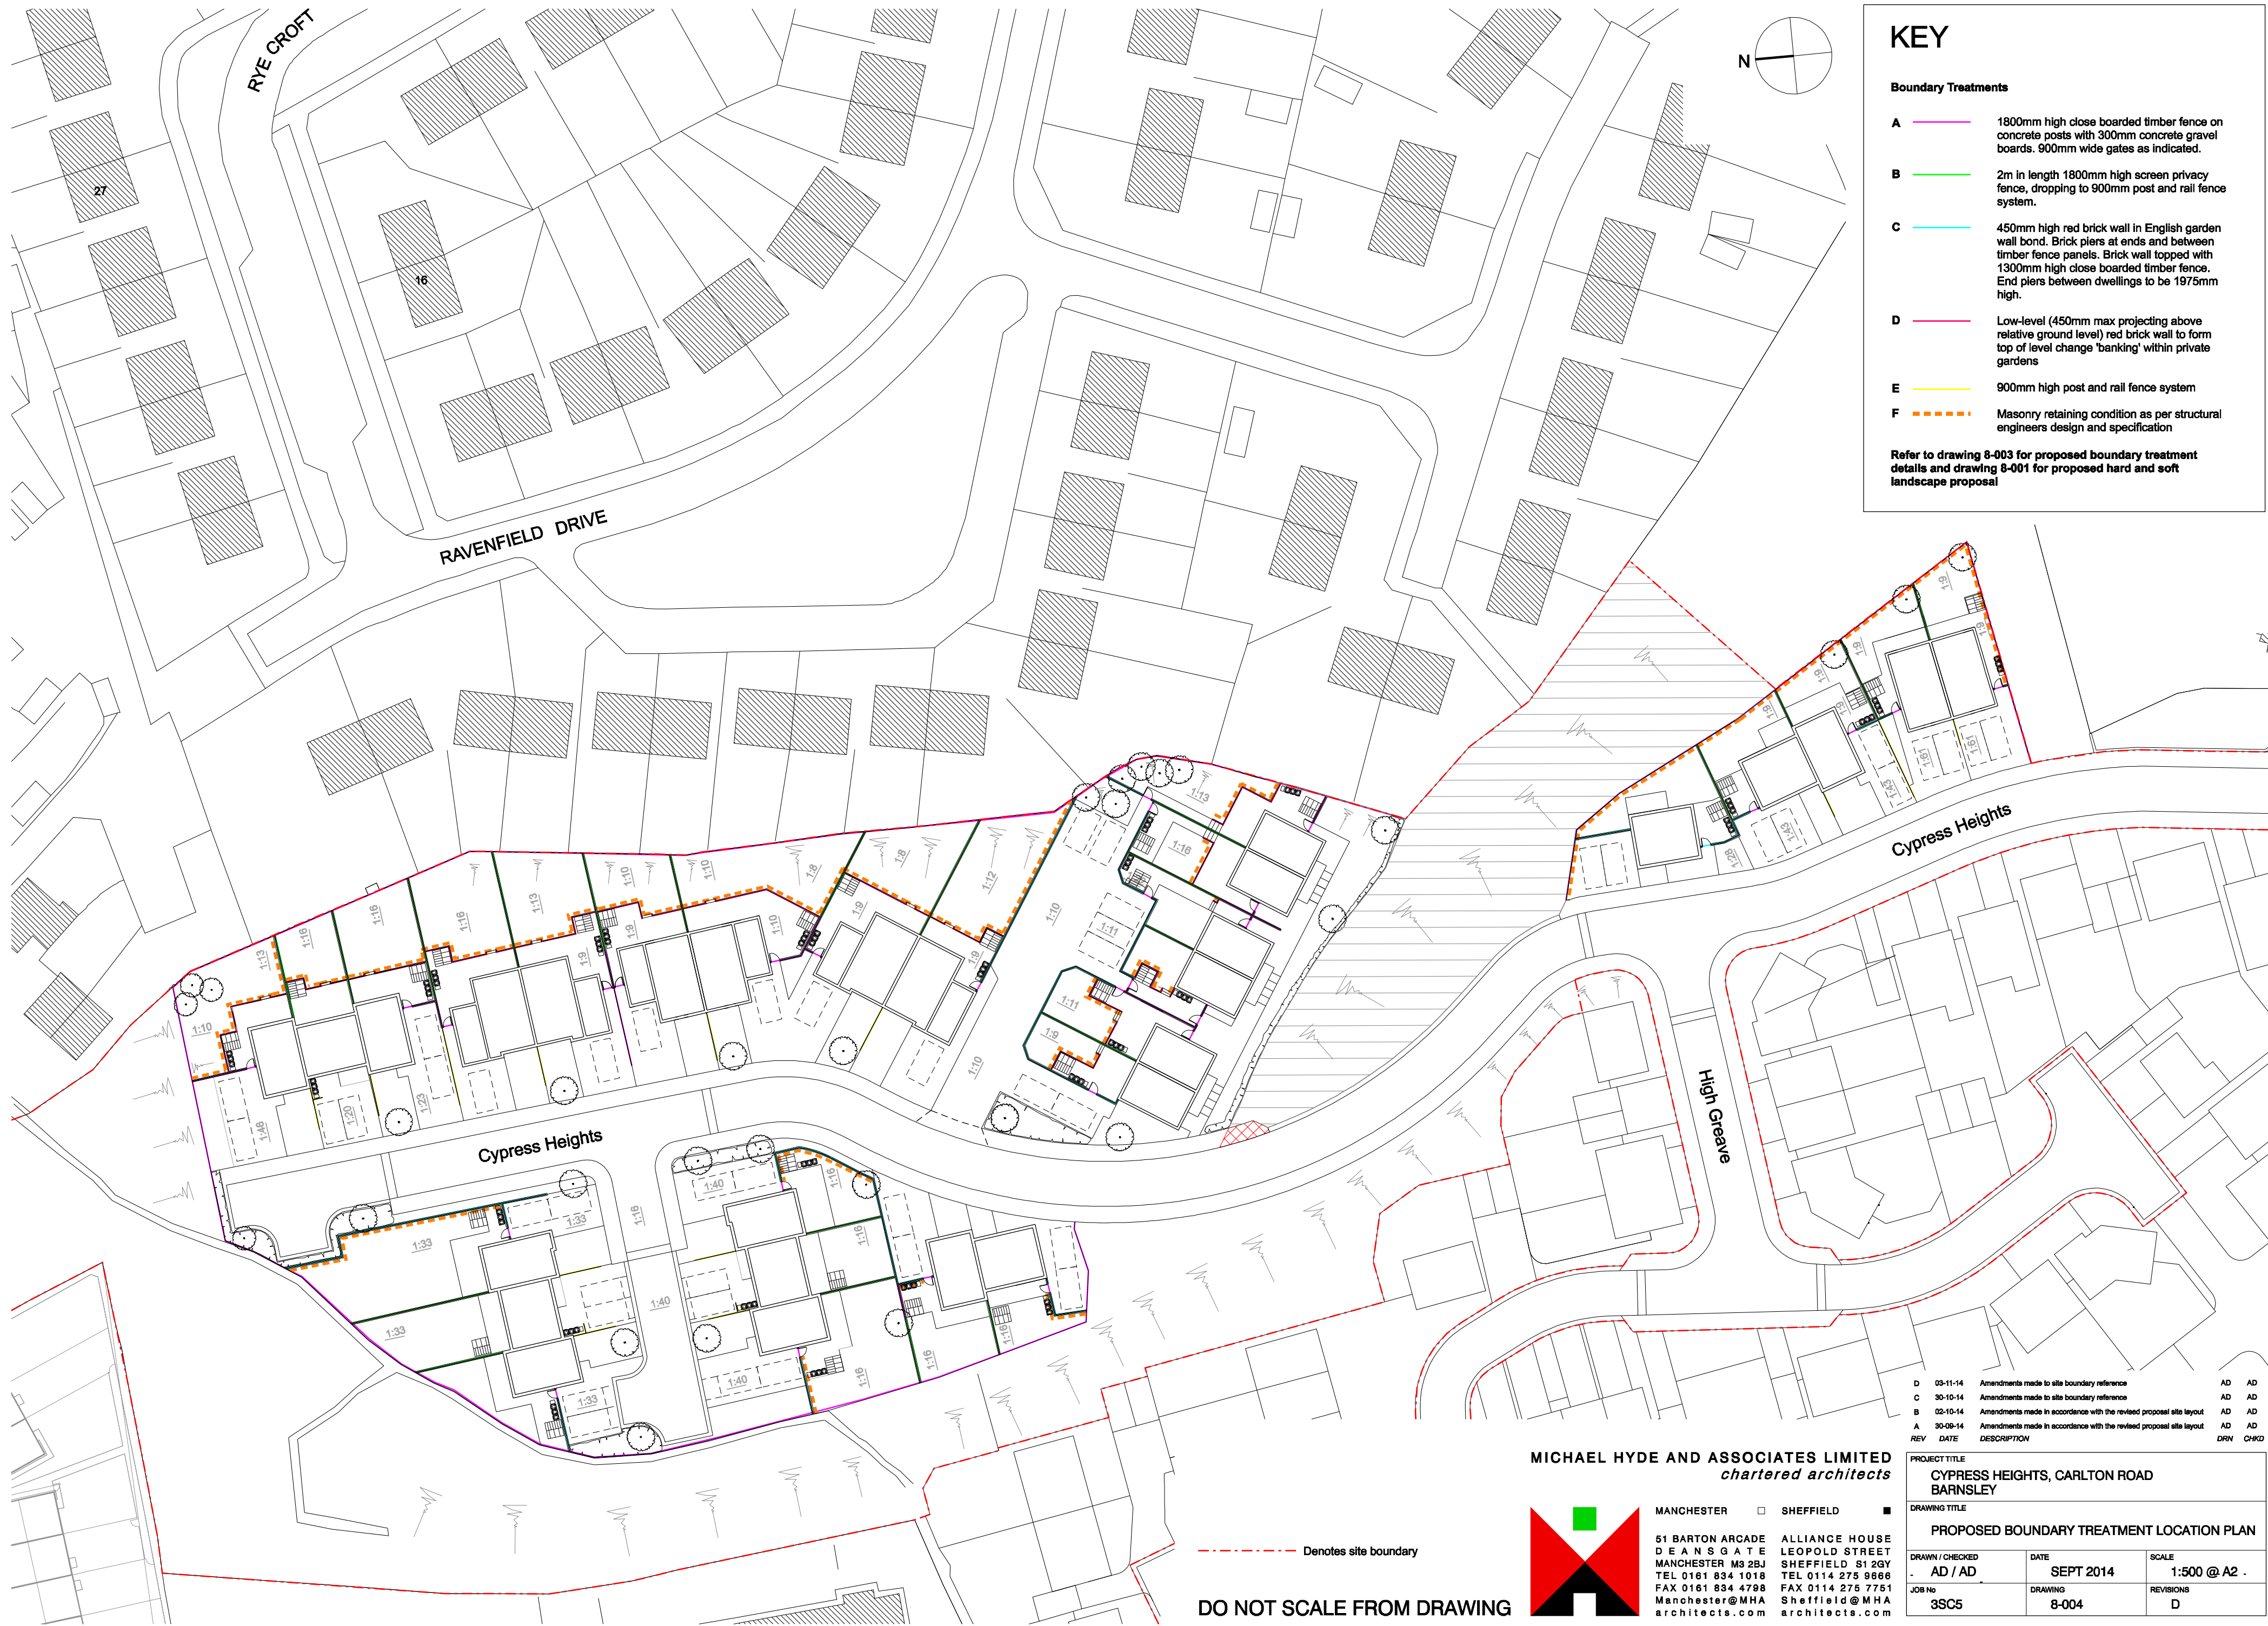

KEY

Boundary Treatments


- A 1800mm high close boarded timber fence on concrete posts with 300mm concrete gravel boards. 900mm wide gates as indicated.
- B 2m in length 1800mm high screen privacy fence, dropping to 900mm post and rail fence system.
- C 450mm high red brick wall in English garden wall bond. Brick piers at ends and between timber fence panels. Brick wall topped with 1300mm high close boarded timber fence. End piers between dwellings to be 1975mm high.
- D Low-level (450mm max projecting above relative ground level) red brick wall to form top of level change 'banking' within private gardens
- E 900mm high post and rail fence system
- F Masonry retaining condition as per structural engineers design and specification

Refer to drawing 8-003 for proposed boundary treatment details and drawing 8-001 for proposed hard and soft landscape proposal

D	03-11-14	Amendments made to site boundary reference	AD	AD
C	30-10-14	Amendments made to site boundary reference	AD	AD
B	02-10-14	Amendments made in accordance with the revised proposal site layout	AD	AD
A	30-08-14	Amendments made in accordance with the revised proposal site layout	AD	AD
REV	DATE	DESCRIPTION	DRN	CHKD

PROJECT TITLE		
CYPRESS HEIGHTS, CARLTON ROAD BARNSELY		
DRAWING TITLE		
PROPOSED BOUNDARY TREATMENT LOCATION PLAN		
DRAWN / CHECKED	DATE	SCALE
AD / AD	SEPT 2014	1:500 @ A2
JOB No	DRAWING	REVISIONS
3SC5	8-004	D

MICHAEL HYDE AND ASSOCIATES LIMITED
chartered architects

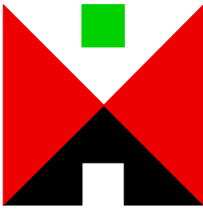

MANCHESTER SHEFFIELD

51 BARTON ARCADE
DEANSGATE
MANCHESTER M3 2BJ
TEL 0161 834 1018
FAX 0161 834 4798
Manchester@MHA
architects.com

ALLIANCE HOUSE
LEOPOLD STREET
SHEFFIELD S1 2GY
TEL 0114 275 9886
FAX 0114 275 7751
Sheffield@MHA
architects.com

--- Denotes site boundary

DO NOT SCALE FROM DRAWING