© Acanthus WSM Architects

The general contractor is responsible for the verification all dimensions on site and the architect is to be informed of any discrepancy.

The status of information contained in a computer copy of this drawing shall be limited to that conveyed by the paper copy.


Revisions:

Rev A 19.07.2016 DRP/JRW
Proposed materials added. Drawing status updated for planning approval.



Front Elevation

Type 4124 - Plot 28, 30 & 32

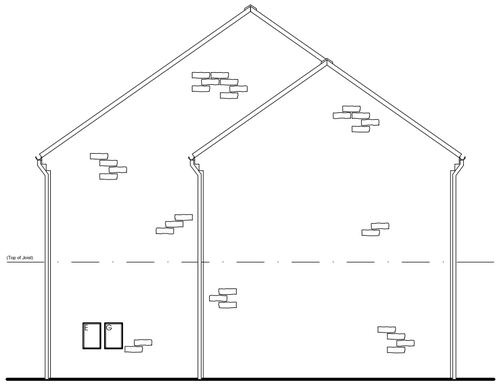


Side Elevation

Type 4124 - Plot 28, 30 & 32



Rear Elevation


Type 4124 - Plot 28, 30 & 32

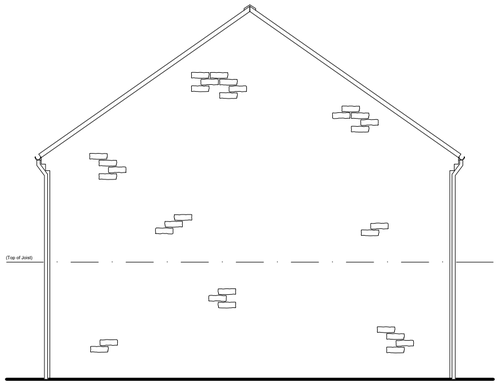


Side Elevation

Type 4124 - Plot 28, 30 & 32

Sale
4B6P 2 Storey House with Garage
108m² without Garage
124m² with Garage

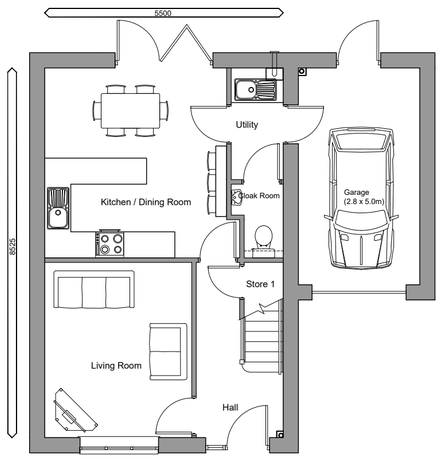

Ground Floor

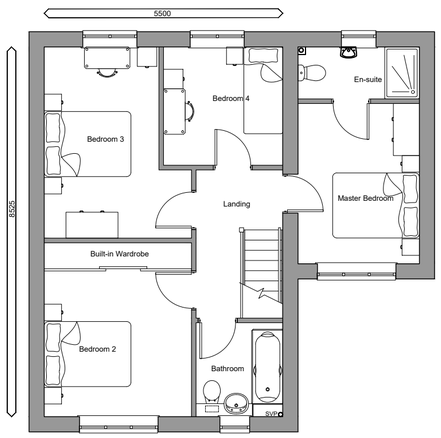

First Floor

Sale
4B6P 2 Storey House with Garage
108m² without Garage
124m² with Garage

Materials Schedule

1. Reconstituted coursed stonework - Brown Old Weathered Pitched.
2. Through coloured render - Off White.
3. Santoft Calderdale roof tiles - Slate Grey.
4. 150mm deep Artstone window heads and cills.
5. UPVC windows - White.
6. PAS 24 external door set compliant with Secure by Design standards.
7. UPVC fascia.
8. Black UPVC downpipes circular profile and black UPVC half round gutters.

Key

Obscure Glazing - type to be confirmed.

1:100 SCALE BAR

0 .5 1 2 3 5 Metres

Strategic | TEAM GROUP

Drawing Status			
☐	preliminary	■	planning
☐	information	☐	tender
☐	comment	☐	construction
☐	approval	☐	record/as built

Scale	1:100 @ A2
Date	June 2016
Drawn\Checked	JF/DRP
Dwg.No	2121.121.120A

General Arrangement Plans & Elevations (Sheet 2) Lairds Way / Sheffield Road Penistone STG

Acanthus WSM Architects
Woodhall. Woodhall Lane. Leeds LS28 5NY. TEL. 0113 239 3414. FAX 0113 256 9688. E-Mail:. architects@acanthuswsm.com