



NOTES:

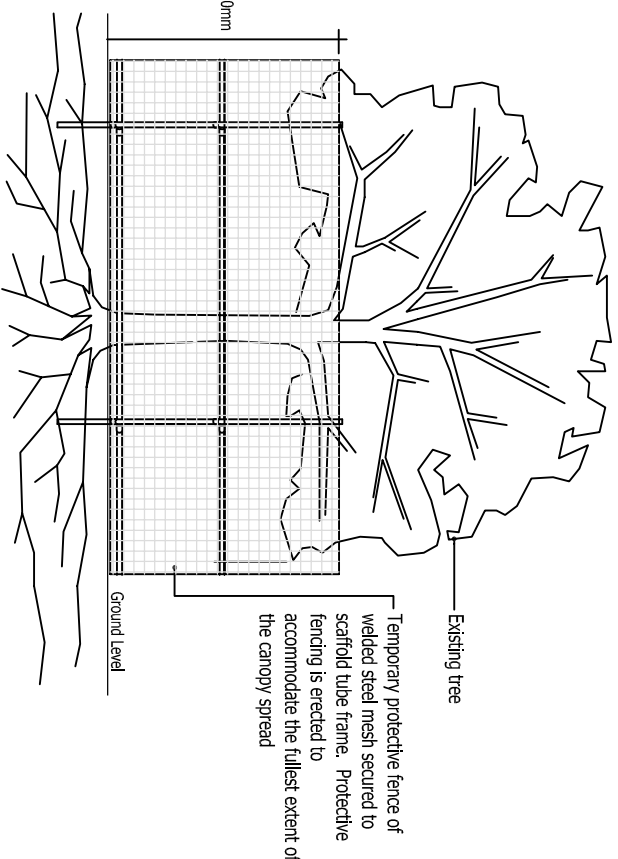

Standard welded mesh or Heras panels wired and clamped to scaffold frame. Where wire is used, this shall be strong wire, suitable for the purpose, twisted round at each fixing point several times to securely hold the panel

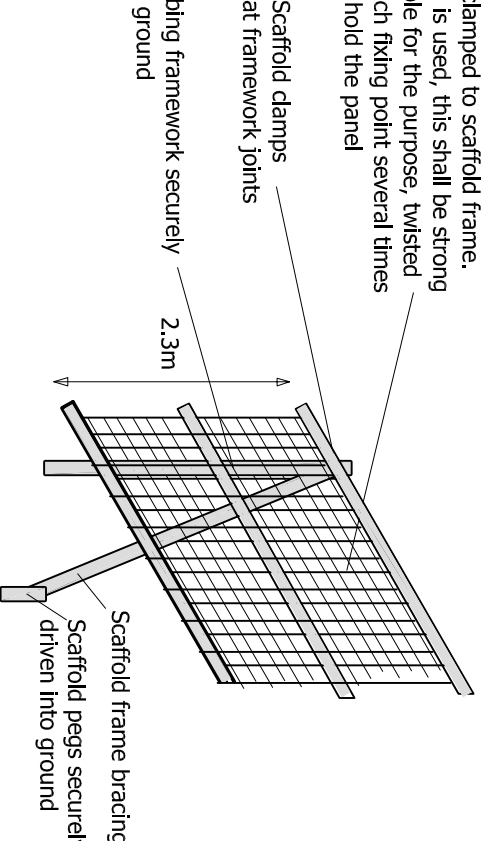

## NOTES

- Prior to the commencement of any work whatsoever, or any materials being brought on site, existing trees to be retained are to be protected from damage by a 2300mm fence within to scaffold tubing framework, braced as shown to prevent the fence from being pushed over. The fence may be constructed from weldmesh panels. Heras panels or chipboard. This shall be maintained in good and effective condition until the work is completed.

2. The protective fencing is to coincide, as far as is practical, with the spread of the branches.
3. The following measures are particularly important:
  - a) Materials are never to be stacked within the root spread of the tree;
  - b) No oil, tar, bitumen, cement or other material is to be allowed to contaminate the ground within the root spread of the tree;
  - c) No fires shall be lit beneath or in close proximity to the tree canopy;
  - d) Trees to be retained should not be used as anchorages for equipment or for removing stumps, roots or other trees, or for other purposes;
  - e) No notices, telephone cables or other services should be attached to any part of the tree;
  - f) Cement mixing should not be carried out within the canopy/protected area of the tree;
  - g) Soil levels are to be maintained as existing within the root spread of the tree. Any alteration to soil levels in an area up to one and a half times the diameter of the tree canopy must be agreed with the landscape architect.

|                                                      |      |
|------------------------------------------------------|------|
| Rev B: Amended in line with revised site layout (SF) | July |
| Rev A: Amended in line with client comments (SEL)    | Apr  |


**Sue Farmer BA MALT MLT**  
Landscape Architect

# fdalandscape


NEW ROAD,  
TANKERSLEY

Westleigh Hall  
Wakefield Road  
Derby Date  
Huddersfield HD8 8QJ  
telephone 01484, 861611  
fax 01484, 861616  
isdn 01484, 8669900  
email info@ftalandscape.co.uk  
www.ftalandscape.co.uk

|       |        |          |            |
|-------|--------|----------|------------|
| scale | date   | drawn by | drawing no |
| 1:500 | Mar 19 | SEL      | R/2163/E   |

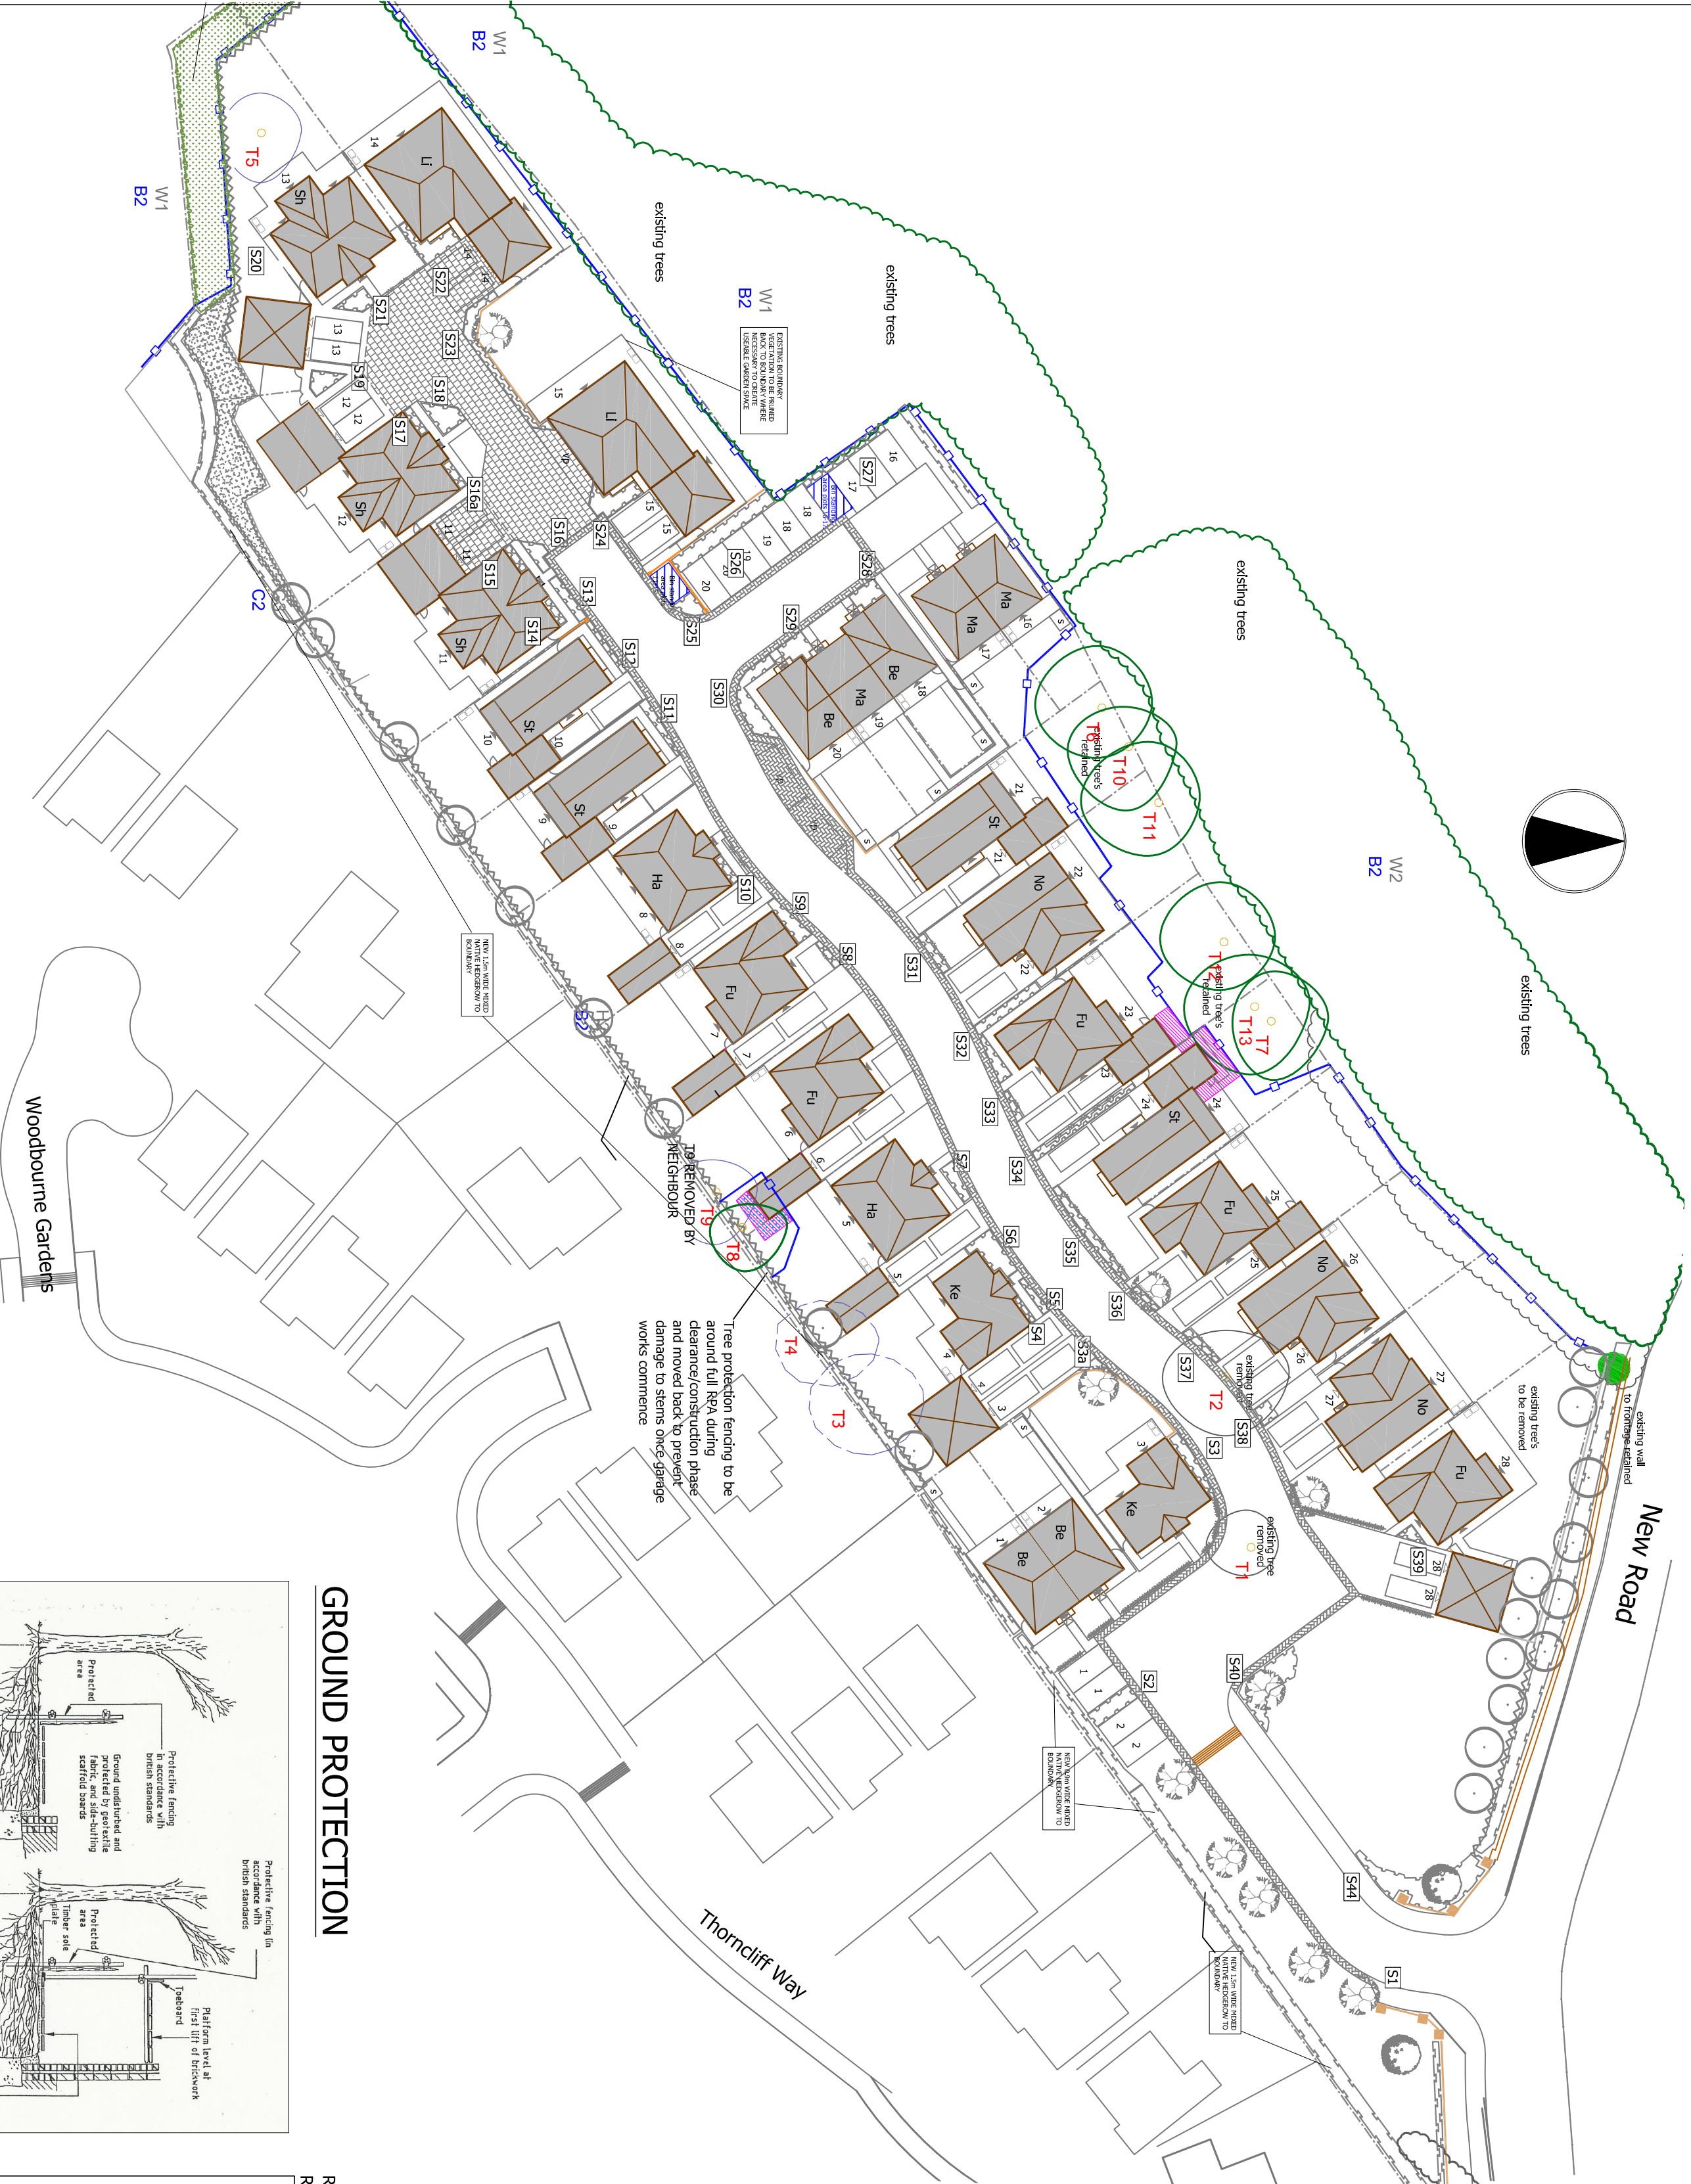

## GROUND PROTECTION

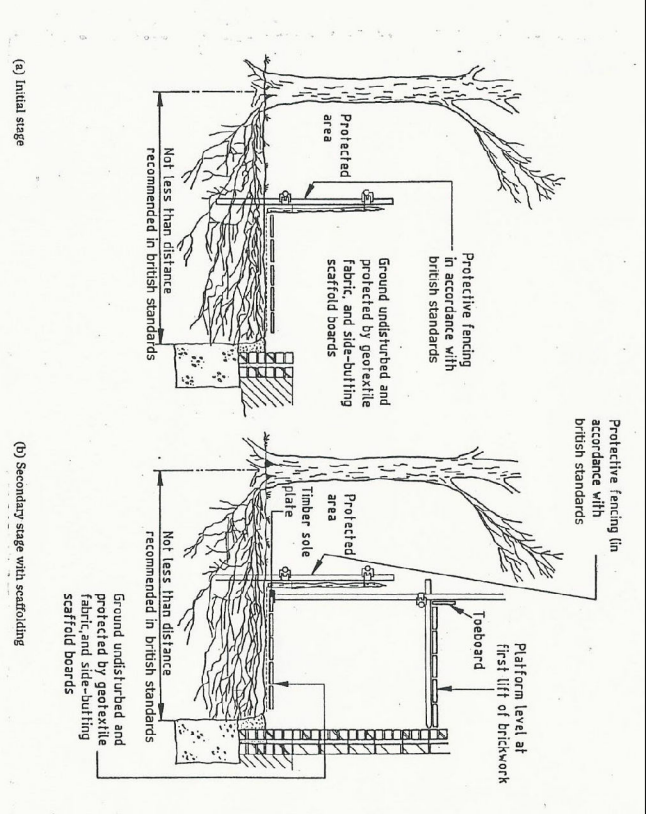

Scaffolding within Root Protection Area is to be erected in accordance with the detail above to prevent root compaction by scaffolding and traffic.