



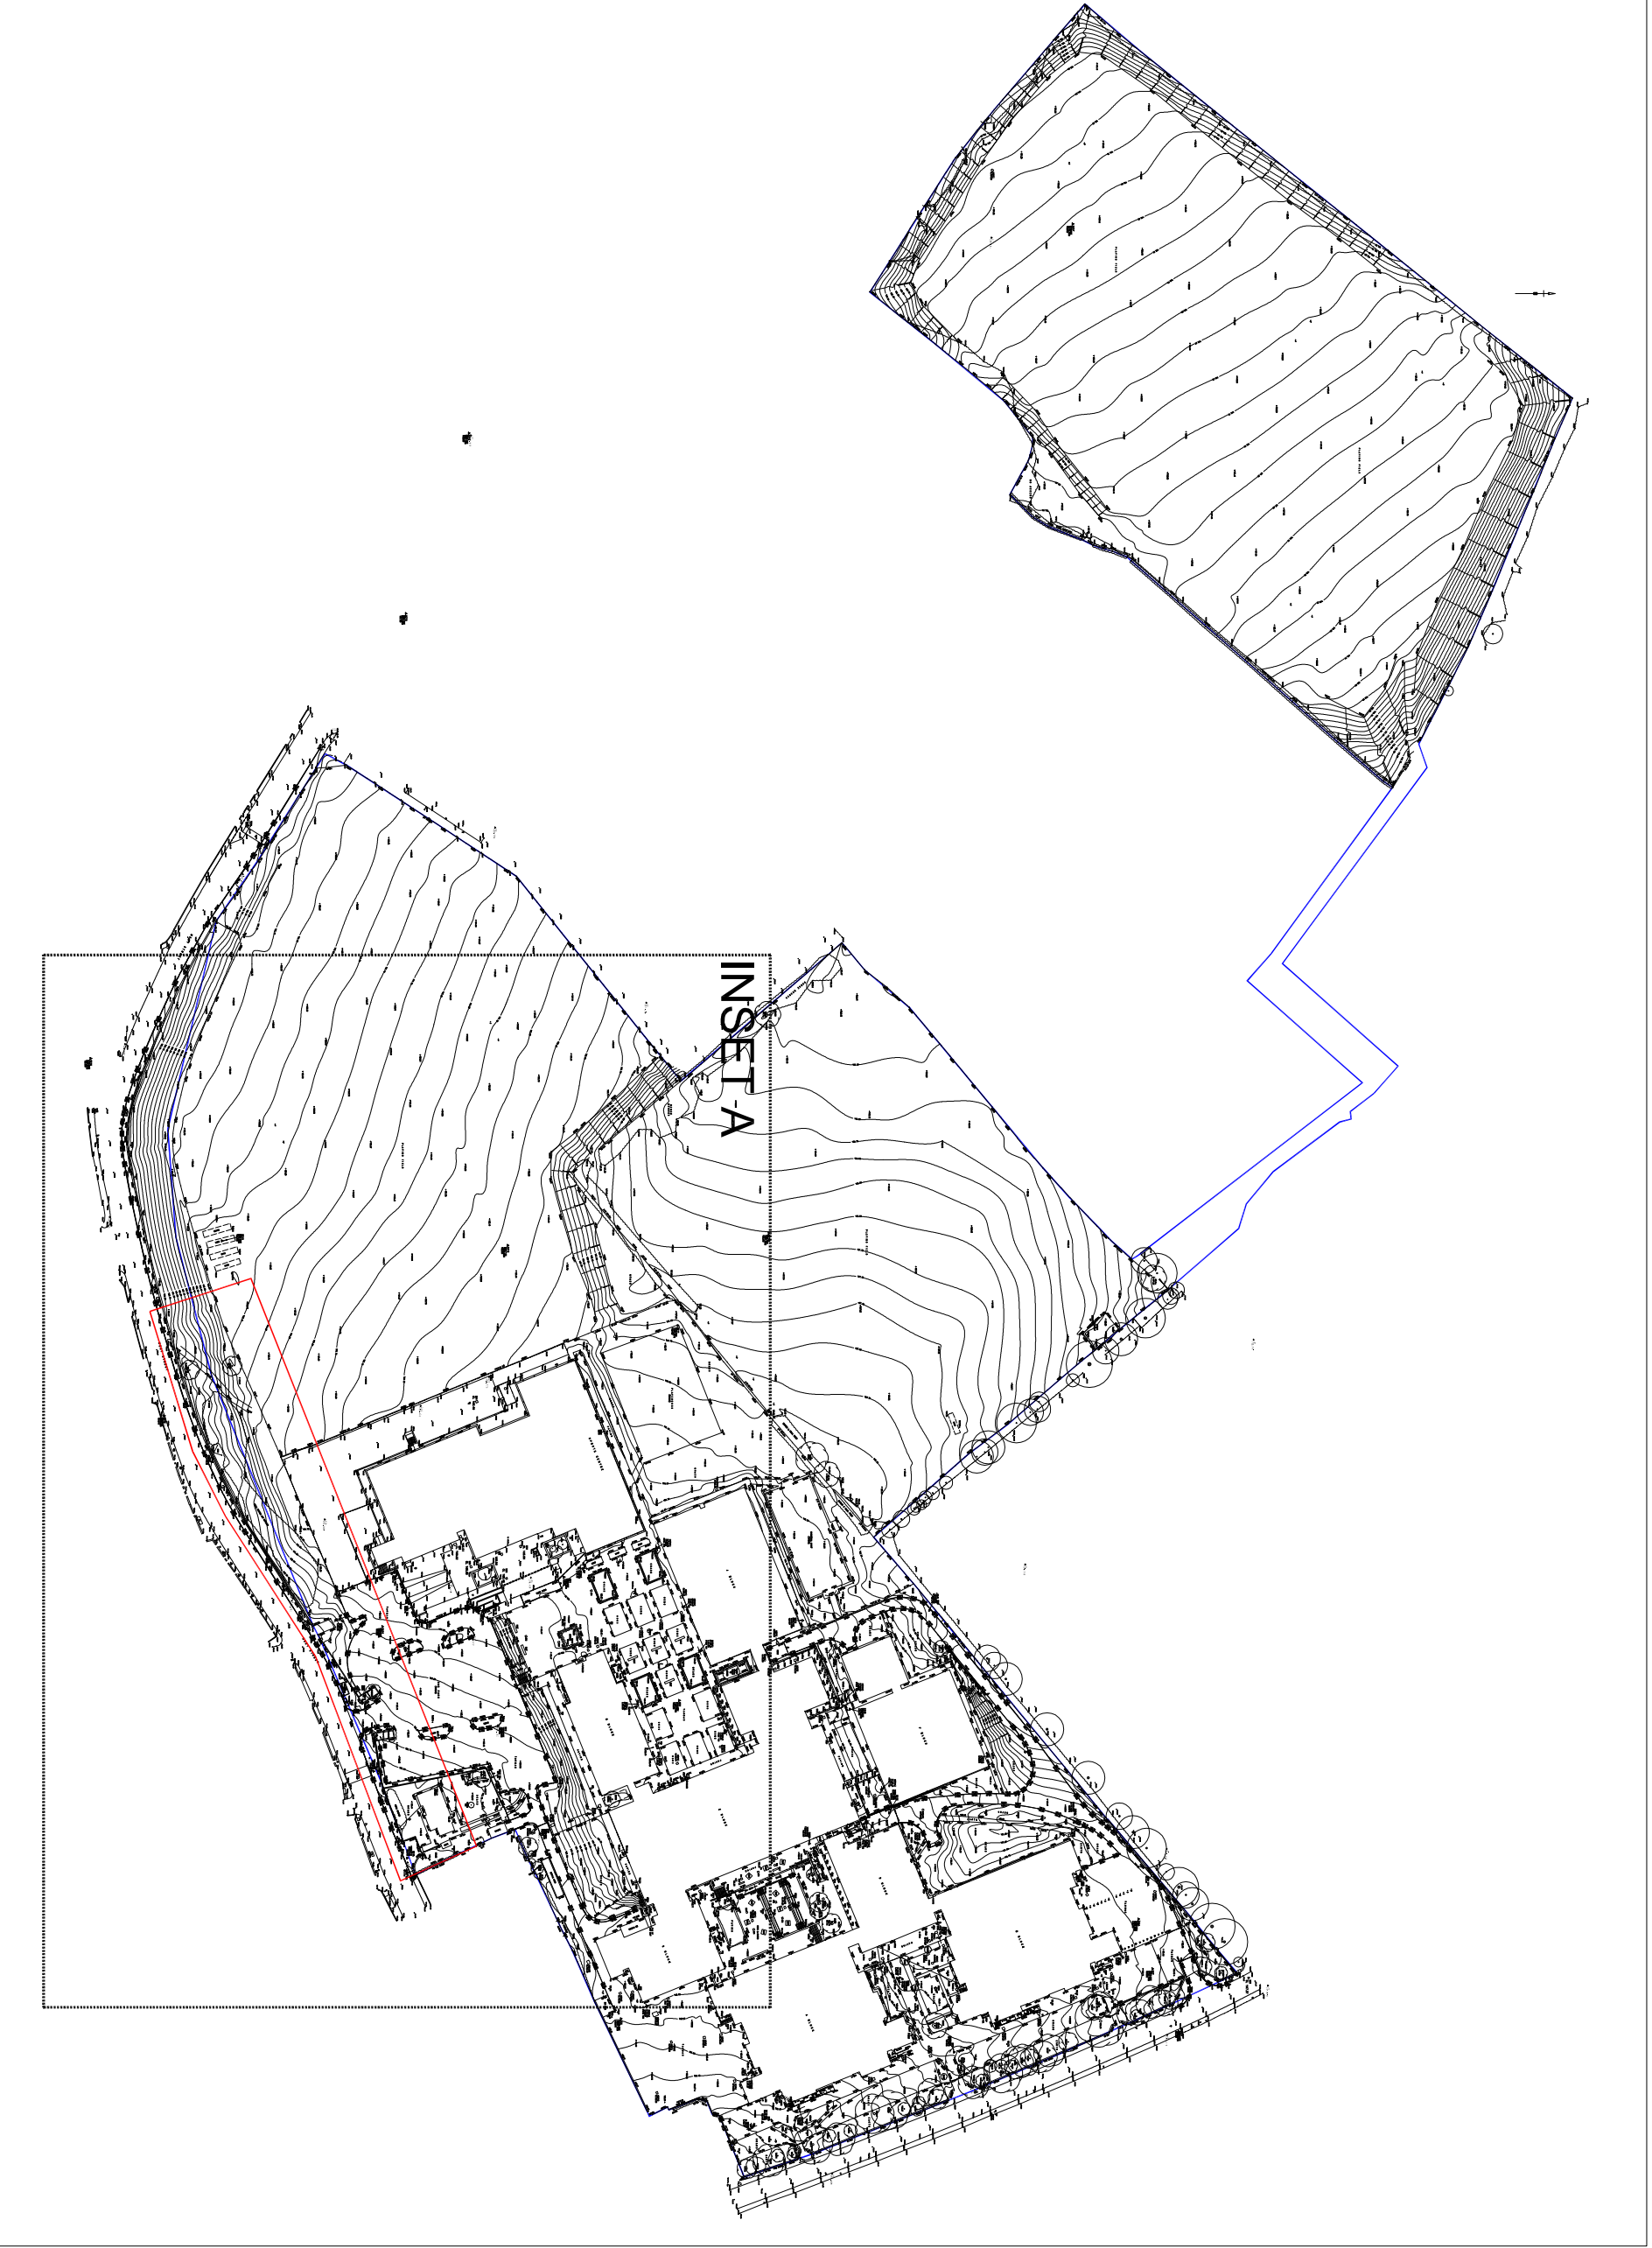

Full Site Topographical Survey - 1:2000

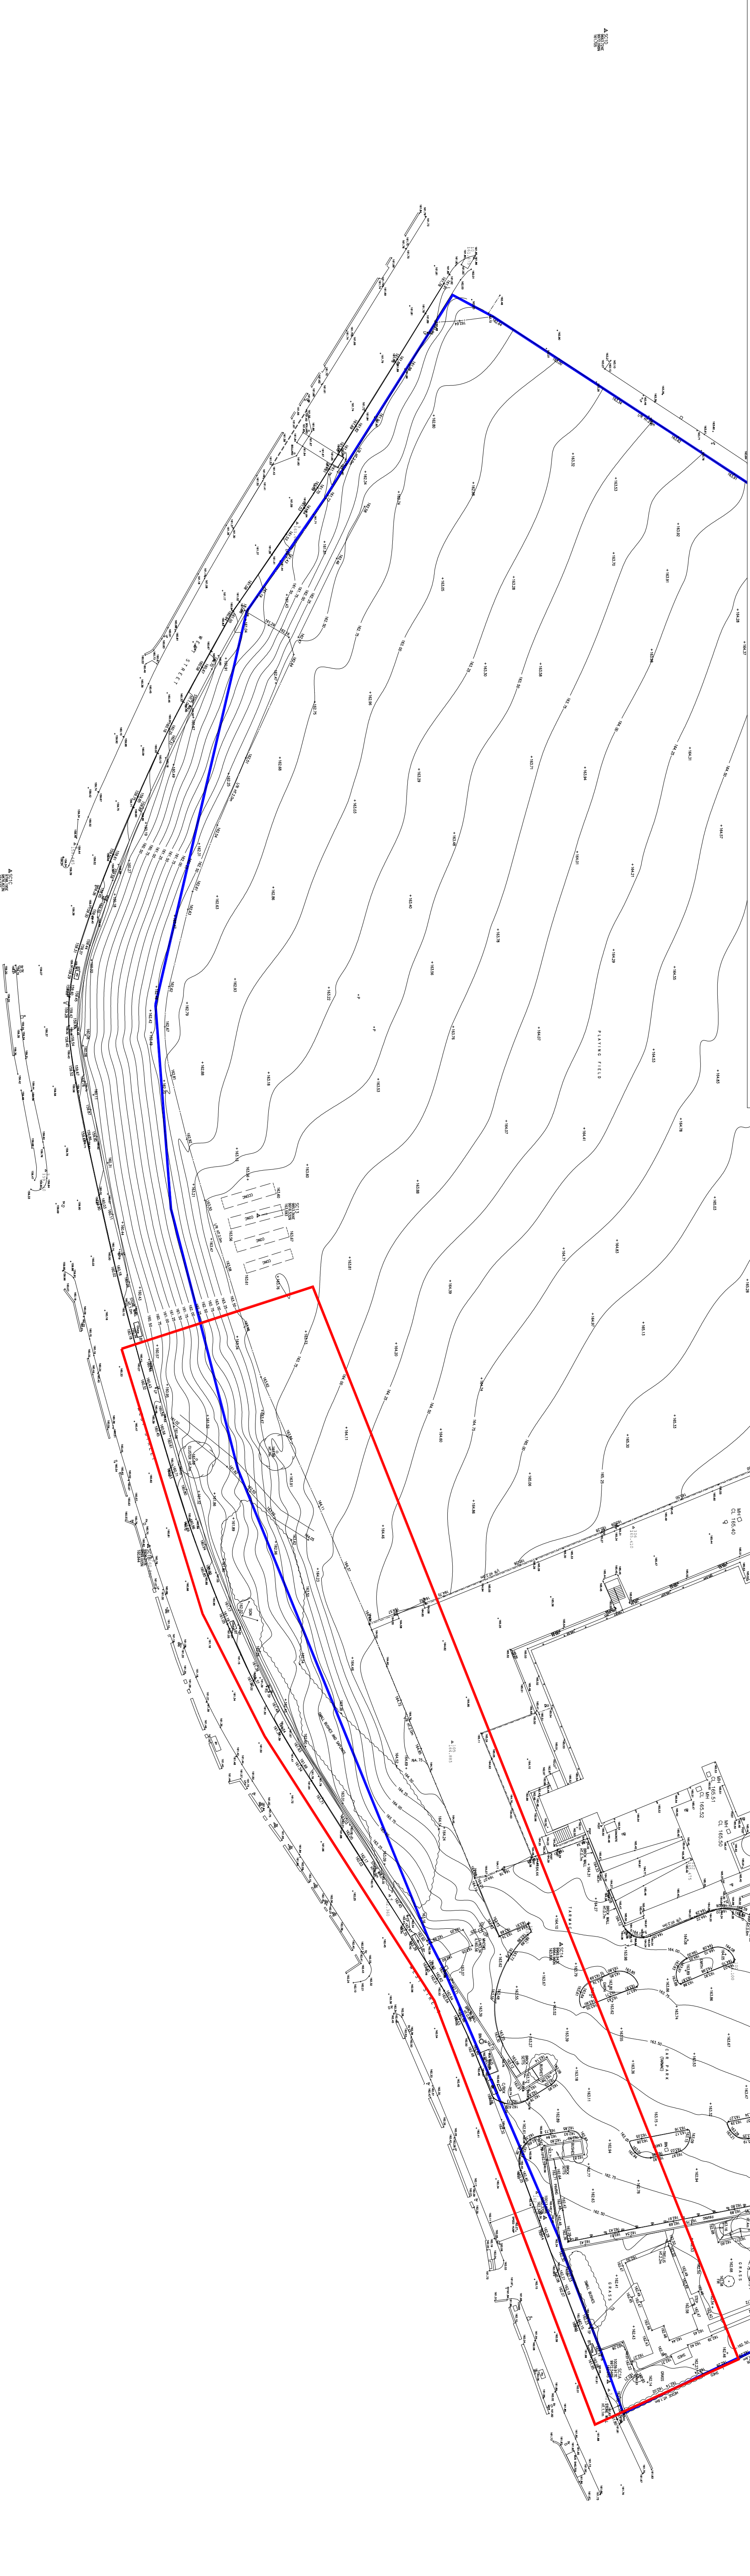

LEGEND

Planning Application Boundary

Other land in Applicants Ownership

REV

DESCRIPTION

DATE

REV

DESCRIPTION

DATE

P01

Preliminary Issue

10.12.09

P02

Planning Application boundary amended

15.01.10

P03

Planning Application boundary amended

07.07.10

Barnsley

Partnership

For Learning

Design Risk
Reference:
CDW/

q w p

PROJECT

Barnsley BSF - Kirk B&K

DRAWING TITLE

Existing Topographical Survey

DRAWING NO.

BP4L_KBK_AWP_DR_94_BW_LL_12 P03

SCALE (A1)

AS SHOWN

DATE

10.12.09

DRAWN

CHKO

DATE

10.12.09

DH

NE/REB

Anthony Walker and Partners Limited

10 Summerville Terrace

Newcastle upon Tyne

NE4 6EB

Email: info@awpartners.co.uk

www.awpartners.co.uk

Fac: 0191 261 1527

Tel: 0191 233 0188

Full Site Topographical Survey - 1:2000

INSET A

Partial Site Topographical Survey - 1:500

Full Site Topographical Survey - 1:2000

INSET A

Partial Site Topographical Survey - 1:500

This document is copyright and must not be used, amended or reproduced in any form without written consent from Anthony Walker & Partners