



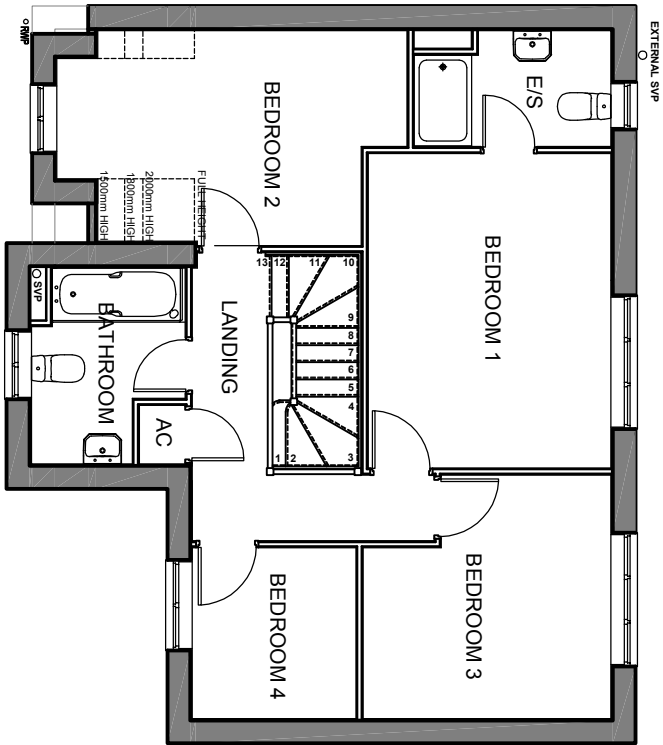

Rev	Date	Details	

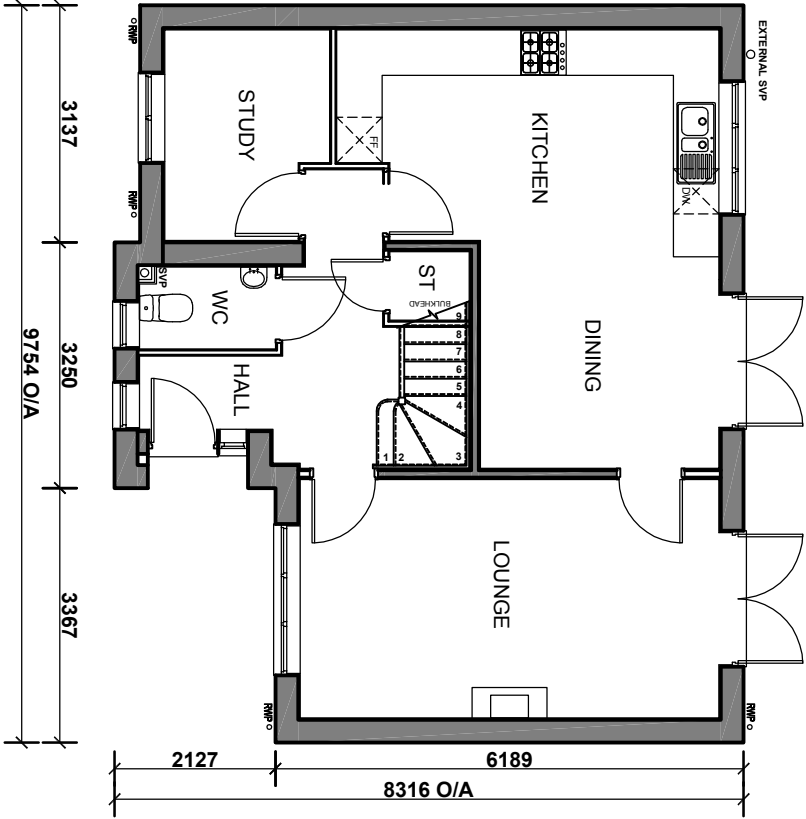

RIPPON HOMES

Leeming Lane South, Mansfield Woodhouse
Nottinghamshire, NG19 9AQ
Tel: 01623 659000 Fax: 01623 420807

PROJECT TITLE		LAND AT CLAYTON LANE, THURNSCOE. S63 0BG	
DRAWING TITLE	Scale :	1 : 100	
	Ref :	RH/TH/E1	
	Revision :	-	
	Date :	07.12.2015	
		Drawn By : CDAL	

Carlton Design

Architecture Ltd

Architectural Consultants

7 The Old Dairy Buildings, Winkburn, Nottinghamshire. NG22 8PQ.
tel:- 01650 656353 Facsimile:- 01650 656123
E-MAIL: carlton.design@virgin.net