




FRONT ELEVATION


SIDE ELEVATION

REAR ELEVATION


SIDE ELEVATION

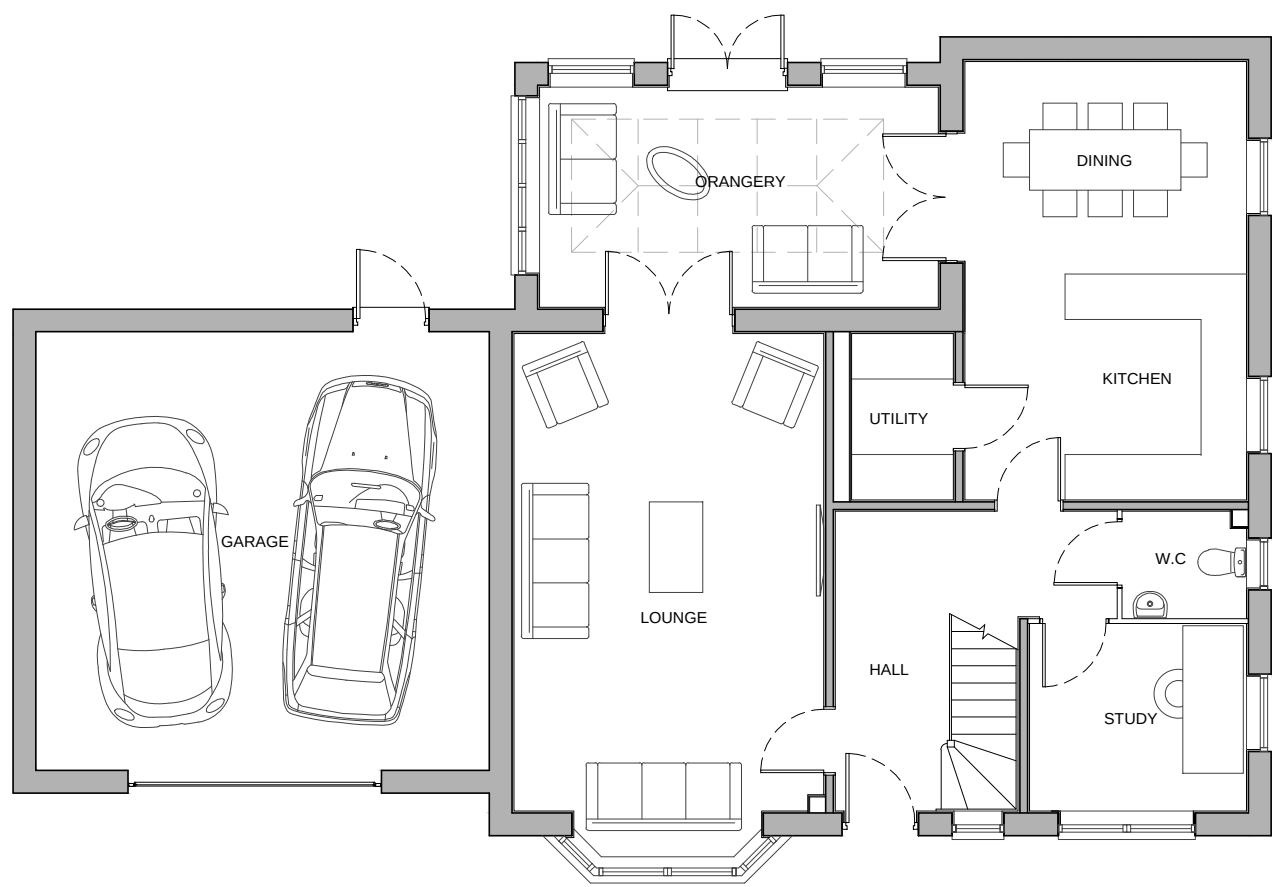

GROUND FLOOR PLAN

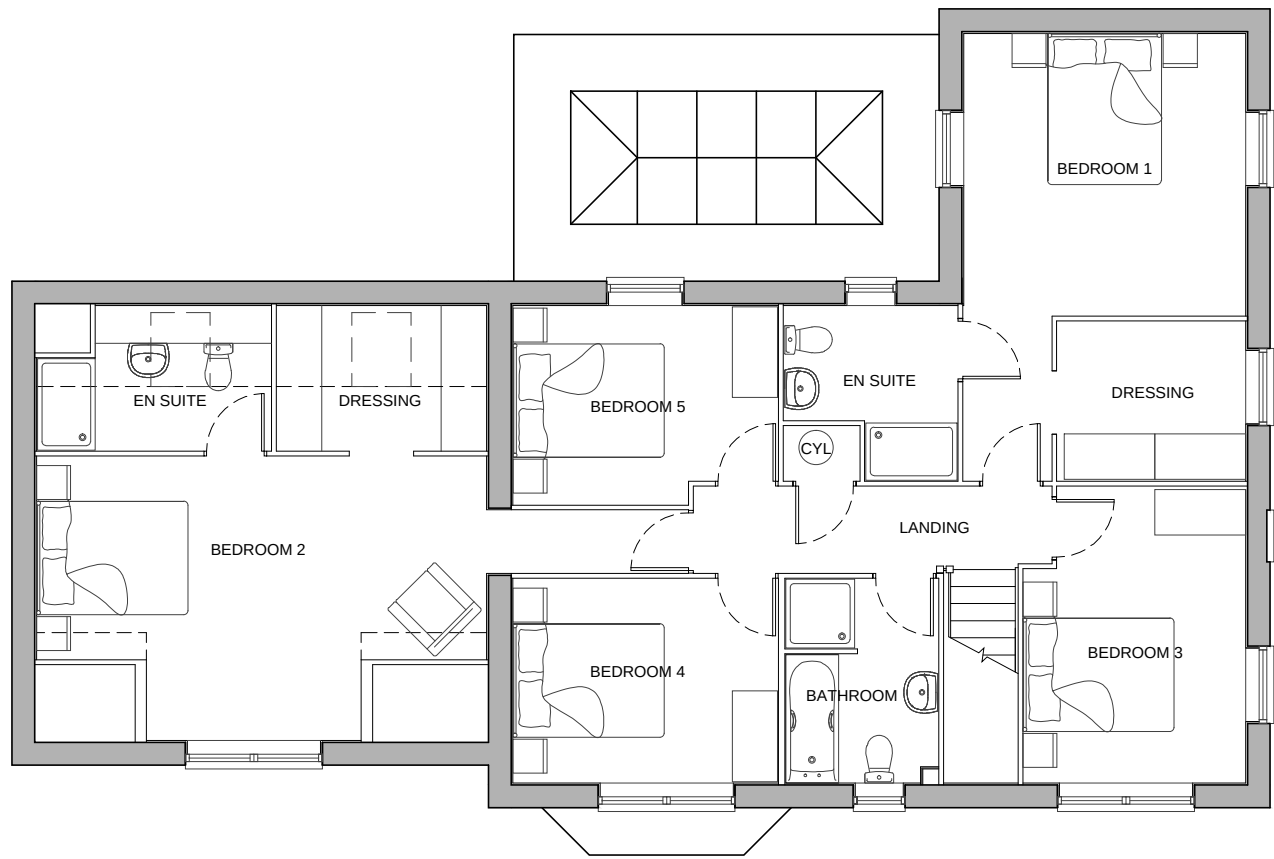

FIRST FLOOR PLAN

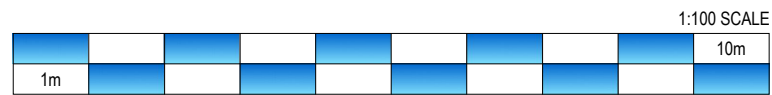

Do not scale off this drawing - Only figured dimensions to be taken from this drawing. Drawings based on Ordnance Survey and/or existing record drawings - Design and Drawing content subject to Site Survey, Structural Survey, Site Investigations, Planning and Statutory Requirements and Approvals. Authorised reproduction from Ordnance Survey Map with permission of the Controller of Her Majesty's Stationary Office. Crown Copyright reserved.



CLIENT: BERKELEY DEVEER	DRAWING NUMBER: P17:5149:16
PROJECT: PROPOSED RESIDENTIAL DEVELOPMENT	SCALE @ A1: 1:100
DRAWING: T9a+ - PLOT 12 PLANS & ELEVATIONS	DRAWN: RAN CHECKED: VS
	DATE: FEB 18 DATE: FEB 18

14 MARINER COURT / CALDER PARK / WAKEFIELD / WF4 3FL
01924 383322 / www.jpassoc.co.uk / info@jpassoc.co.uk
jpassoc.co.uk is a trading style of John R. Paley Associates Limited