


Construction

Walls – Stone and render  
Roof – Concrete tile  
Windows – Anthracite PVC/U with double glazed units to match existing  
Drainage – modify existing foul & surface water; drainage to suit


NOTES  
DO NOT SCALE FROM THIS DRAWING.  
It is the Contractor's responsibility to check all governing dimensions and verify all dimensions on site before commencing any work or making any shop drawings.  
This drawing is to be read in conjunction with schedules of work, specifications, bills of quantities and other relevant information. Any discrepancies are to be reported to the Project Architect.  
Work and materials are to be in accordance with the Building Regulations and to comply with the relevant British Standards.  
This drawing is copyright of Mark Brotherton Ltd and should not be reproduced in whole or part without their written permission.



Rear Elevation

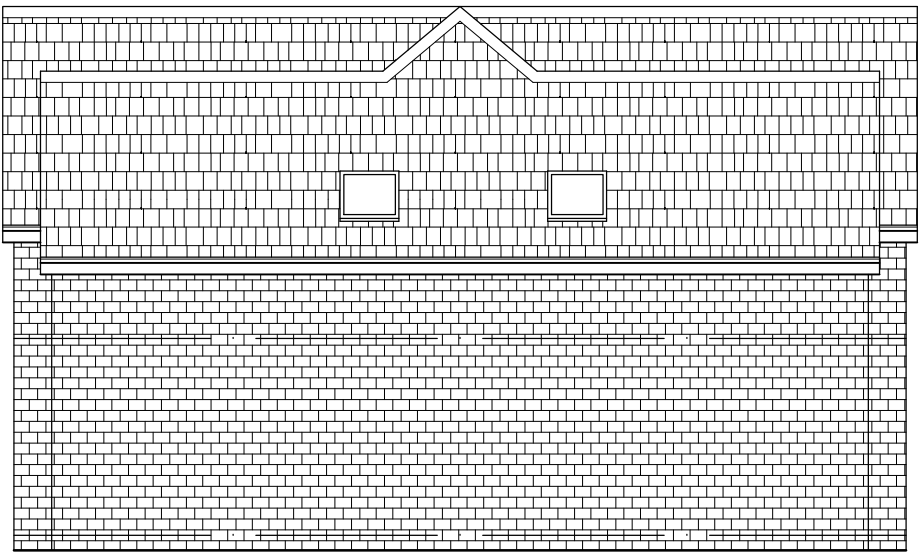

Side Elevation

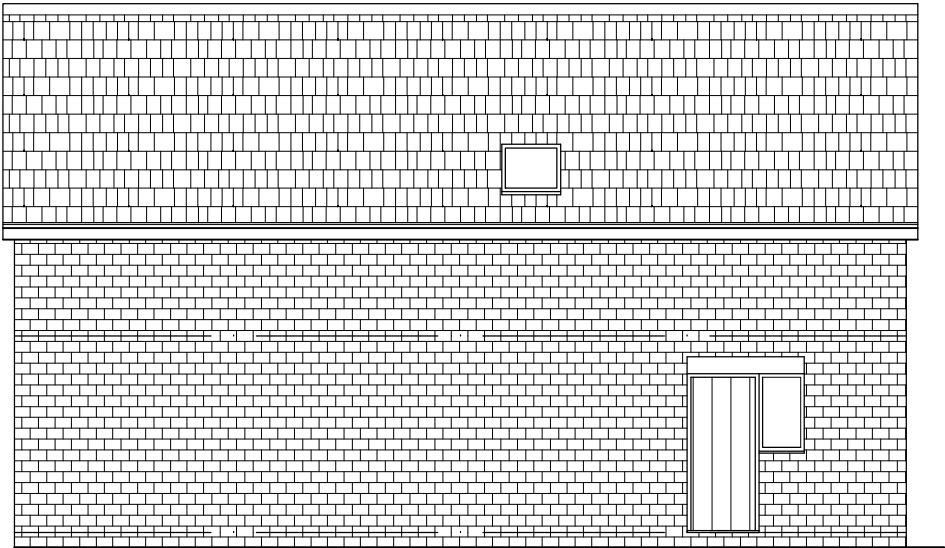

Side Elevation



Front Elevation

|      |          |                                                                     |
|------|----------|---------------------------------------------------------------------|
| A    | 09 11 18 | Height of dwelling reduced in line with planning officer's comments |
| Rev: | Date:    | Notes:                                                              |

FOX

ARCHITECTURE  
& DESIGN

Fox Cottage, Whitley Road, Whitley  
West Yorkshire, WF12 0LU

T 01924 459231  
E info@foxarchitecture.co.uk  
www.foxarchitecture.co.uk

|                                                   |                      |
|---------------------------------------------------|----------------------|
| Client:<br>Mr R Barraclough                       |                      |
| Project:<br>35 Intake Lane<br>Barnsley<br>S75 2HX |                      |
| Drawing:<br>Proposed Elevations                   |                      |
| Date:<br>Oct 2018                                 | Scale:<br>1:100 @ A3 |
| Drawing No:<br>1819/111                           | Rev:<br>A            |