



RESPONSIBILITY IS NOT ACCEPTED FOR OTHERS SCALING DIRECTLY FROM THIS DRAWING. DO NOT SCALE FROM THIS DRAWING. USE WRITTEN DIMENSIONS ONLY.

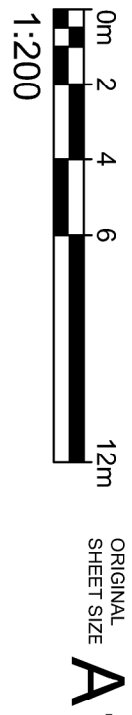

KEY PLAN

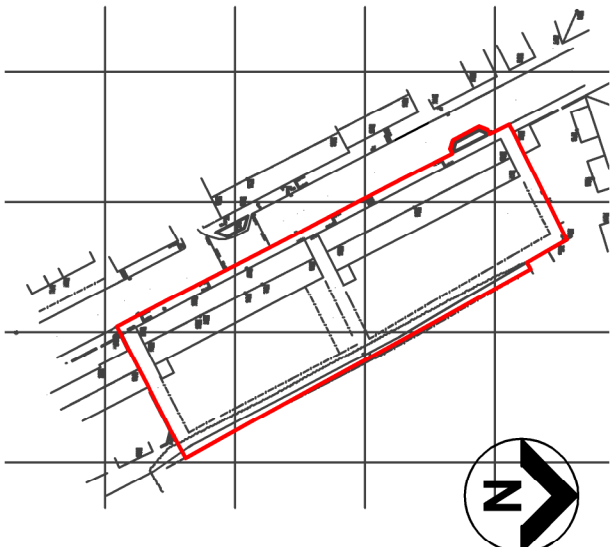

THIS DRAWING IS PRODUCED FOR USE IN THIS PROJECT ONLY AND MAY NOT BE USED FOR ANY OTHER PURPOSE. NPS PROPERTY CONSULTANTS LTD ACCEPTS NO LIABILITY FOR THE USE OF THIS DRAWING OTHER THAN THE PROJECT FOR WHICH IT WAS PRODUCED. ANY REUSE OF THIS DRAWING WITHOUT THE WRITTEN AGREEMENT OF NPS PROPERTY CONSULTANTS LTD IS PROHIBITED. THIS DRAWING MAY NOT BE REPRODUCED IN ANY FORM WITHOUT PRIOR WRITTEN AGREEMENT OF NPS PROPERTY CONSULTANTS LTD. © CROWN COPYRIGHT AND DATABASE RIGHTS 2016 ORDNANCE SURVEY LICENCE NUMBER 10022264

Notes:

ISSUED FOR PLANNING APPROVAL									
PI	LS	26.06.16	LJK						
COMMENT									
REV	DRAWN	DATE	CHECKED	DATE	APPROVED	DATE			




NPS BUILDING LTD
Glasgow Plaza, Scotland, St. Brevin, South Yorkshire, S70 2BD
Tel: 01222 774000 Email: sales@nps.co.uk website: nps.co.uk

CLIENT
BERNESLA HOMES

PROJECT
BEEVER STREET, GOLDTHORPE
PROPOSED DEVELOPMENT

TITLE
TOPOGRAPHICAL

SCALES	DISCIPLINE	PROJECT NUMBER
1:200	ARCHITECT	16-1-1115
DRAWING NUMBER		
NPS-DR-A-(00)-011	P1	
STATUS CODE	PURPOSE OF ISSUE	REV CODE
S2	PLANNING APPROVAL	LS

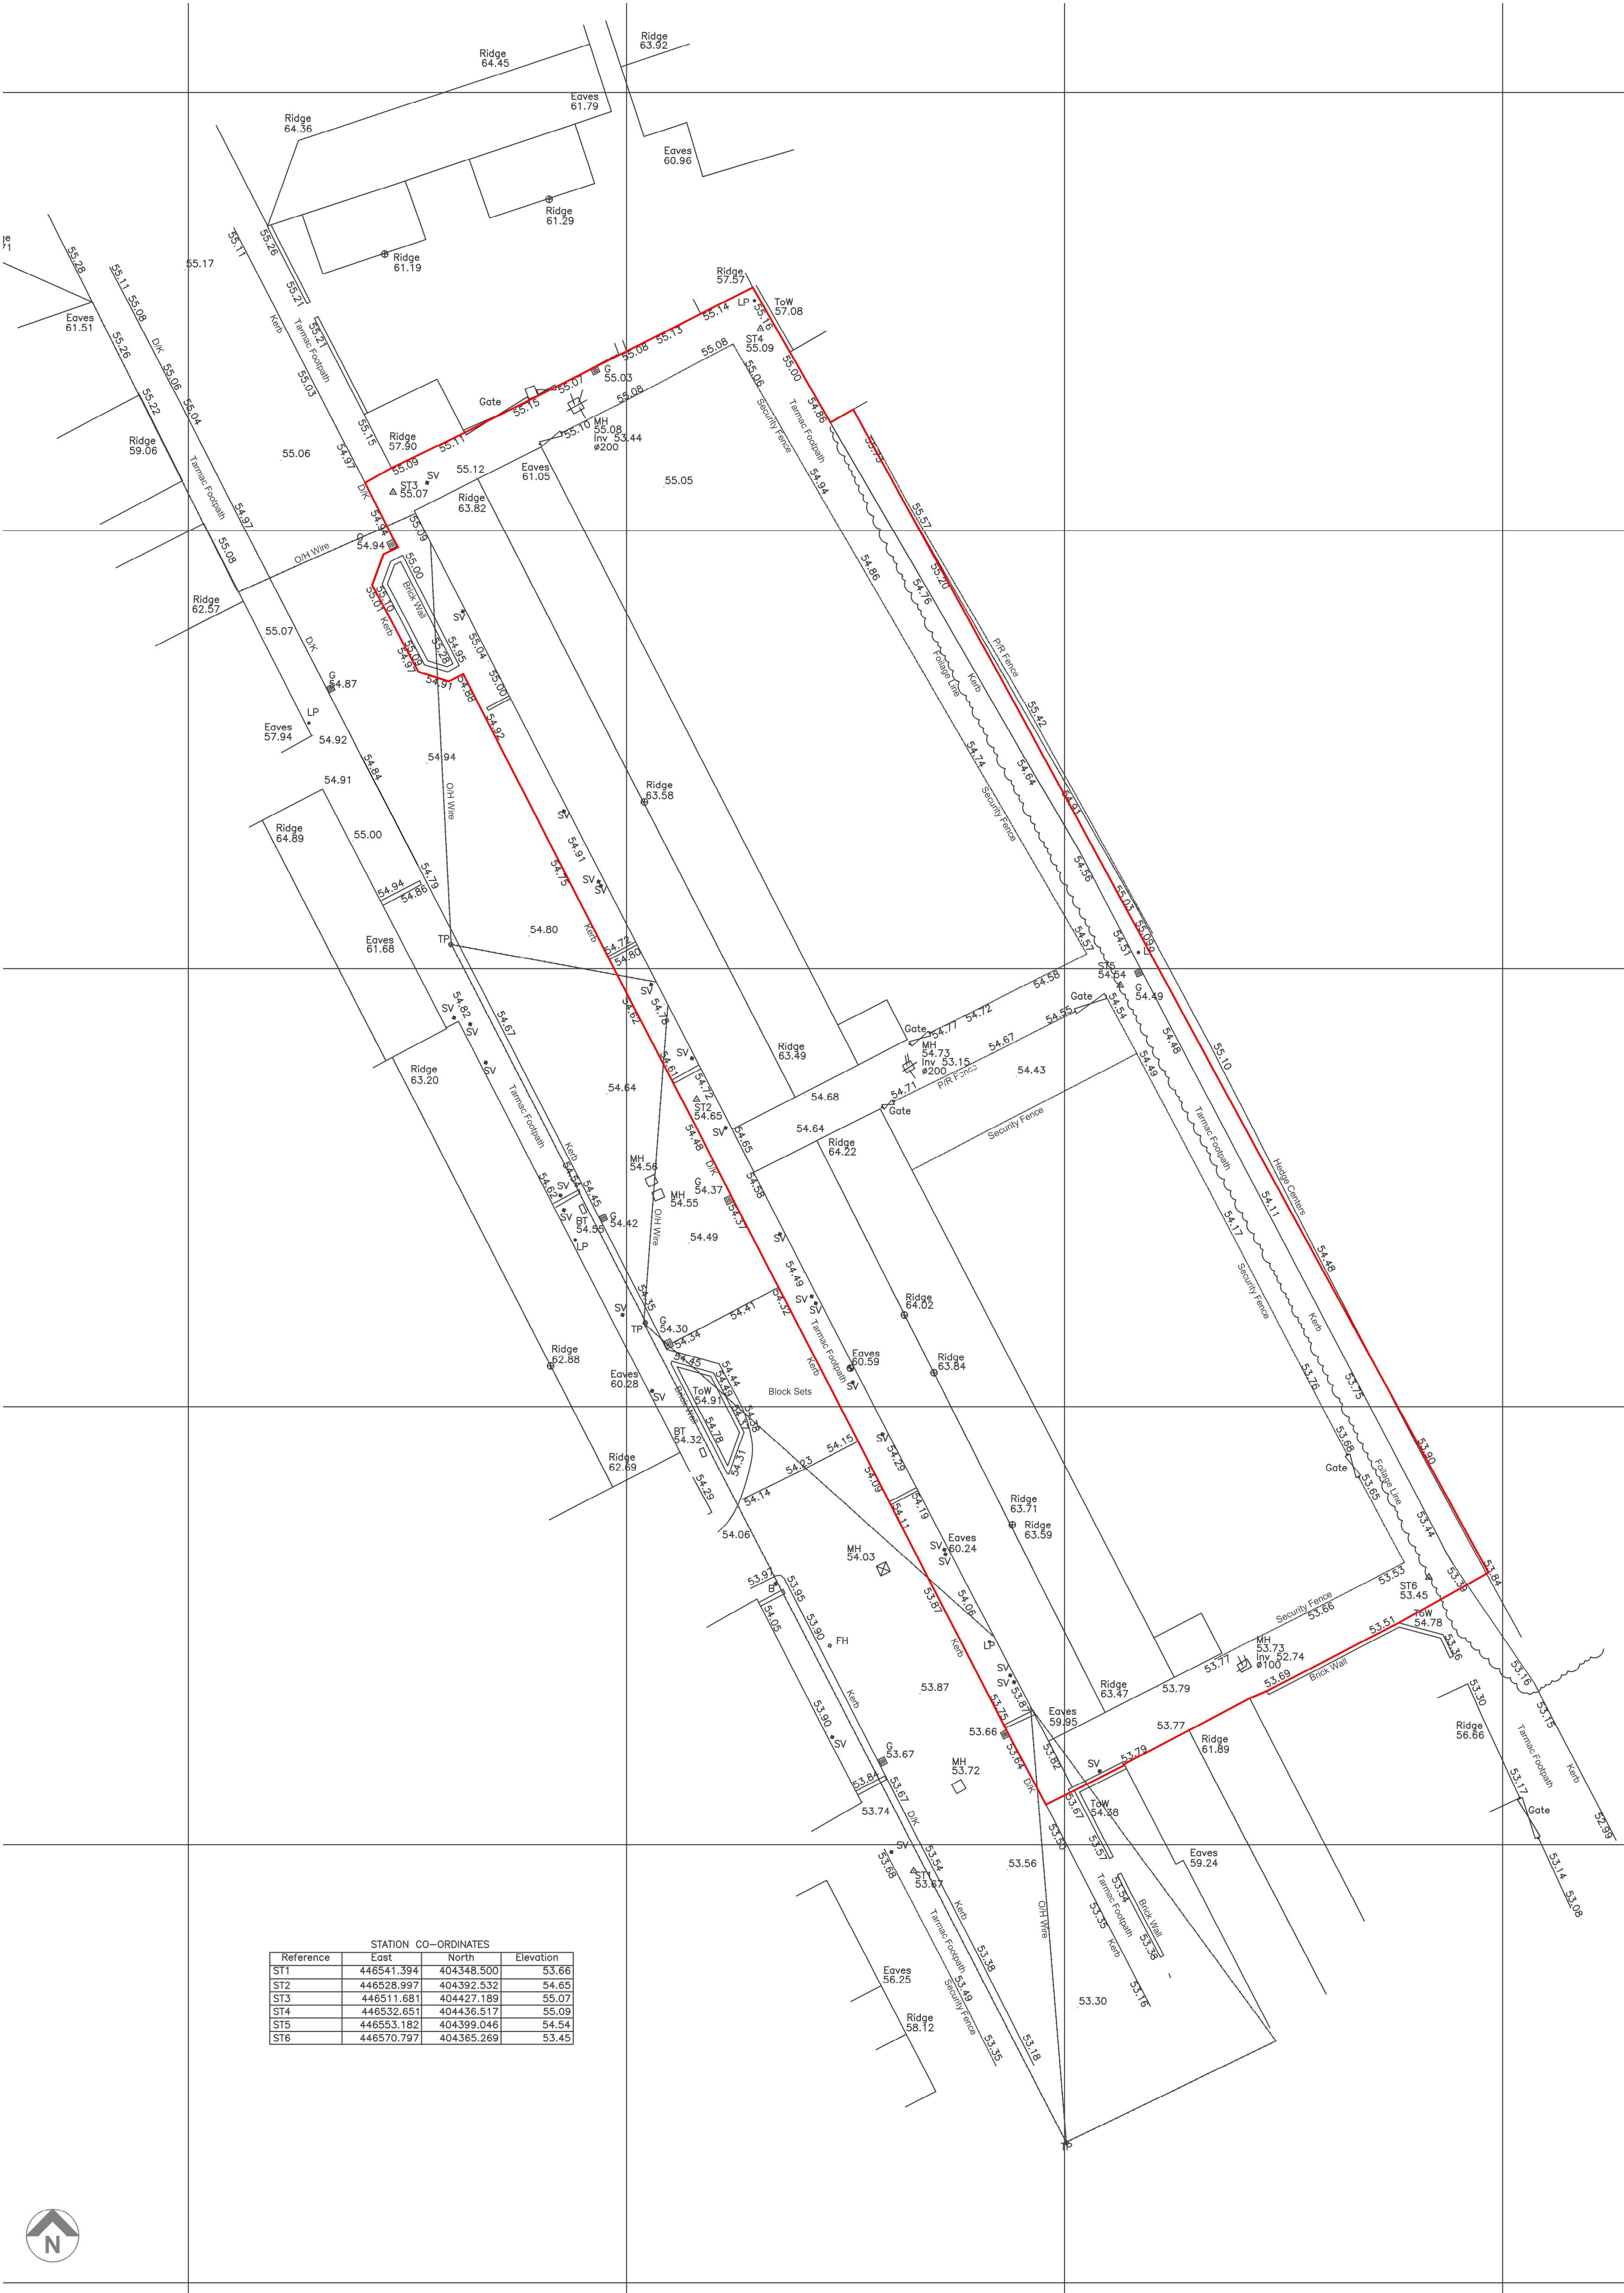

STATION CO-ORDINATES			
Reference	East	North	Elevation
ST1	446541.394	404348.500	53.66
ST2	446528.997	404392.532	54.65
ST3	446511.681	404427.189	55.07
ST4	446532.651	404436.517	55.09
ST5	446553.182	404399.046	54.54
ST6	446570.797	404365.269	53.45

