

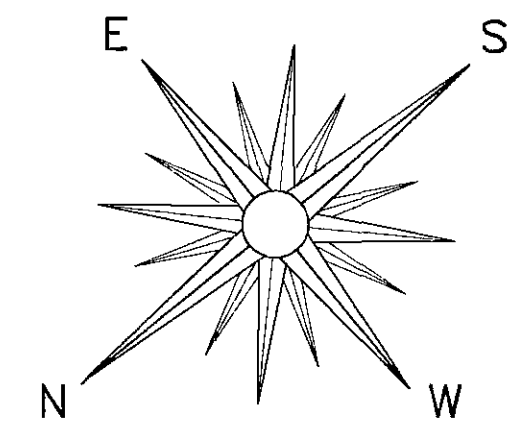
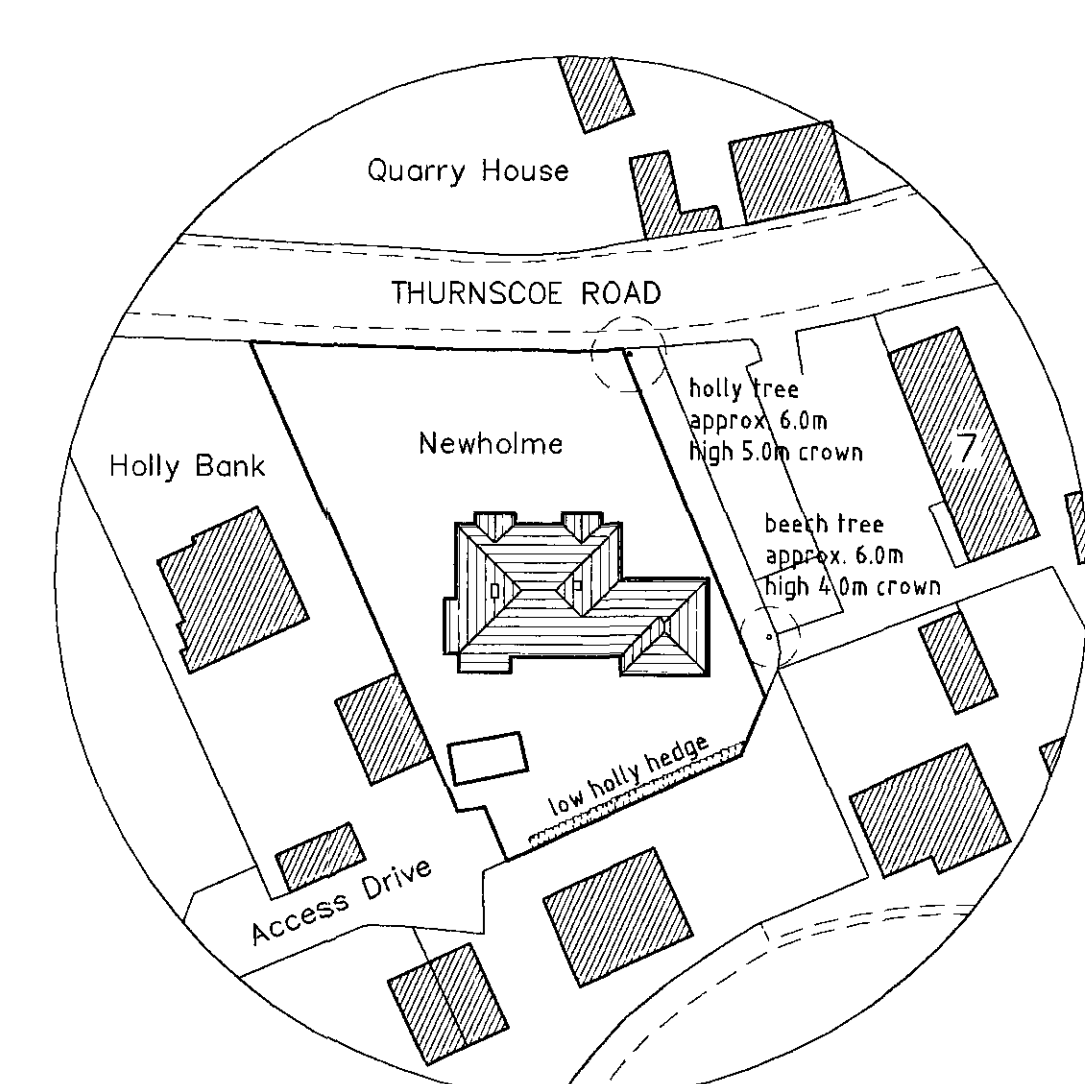
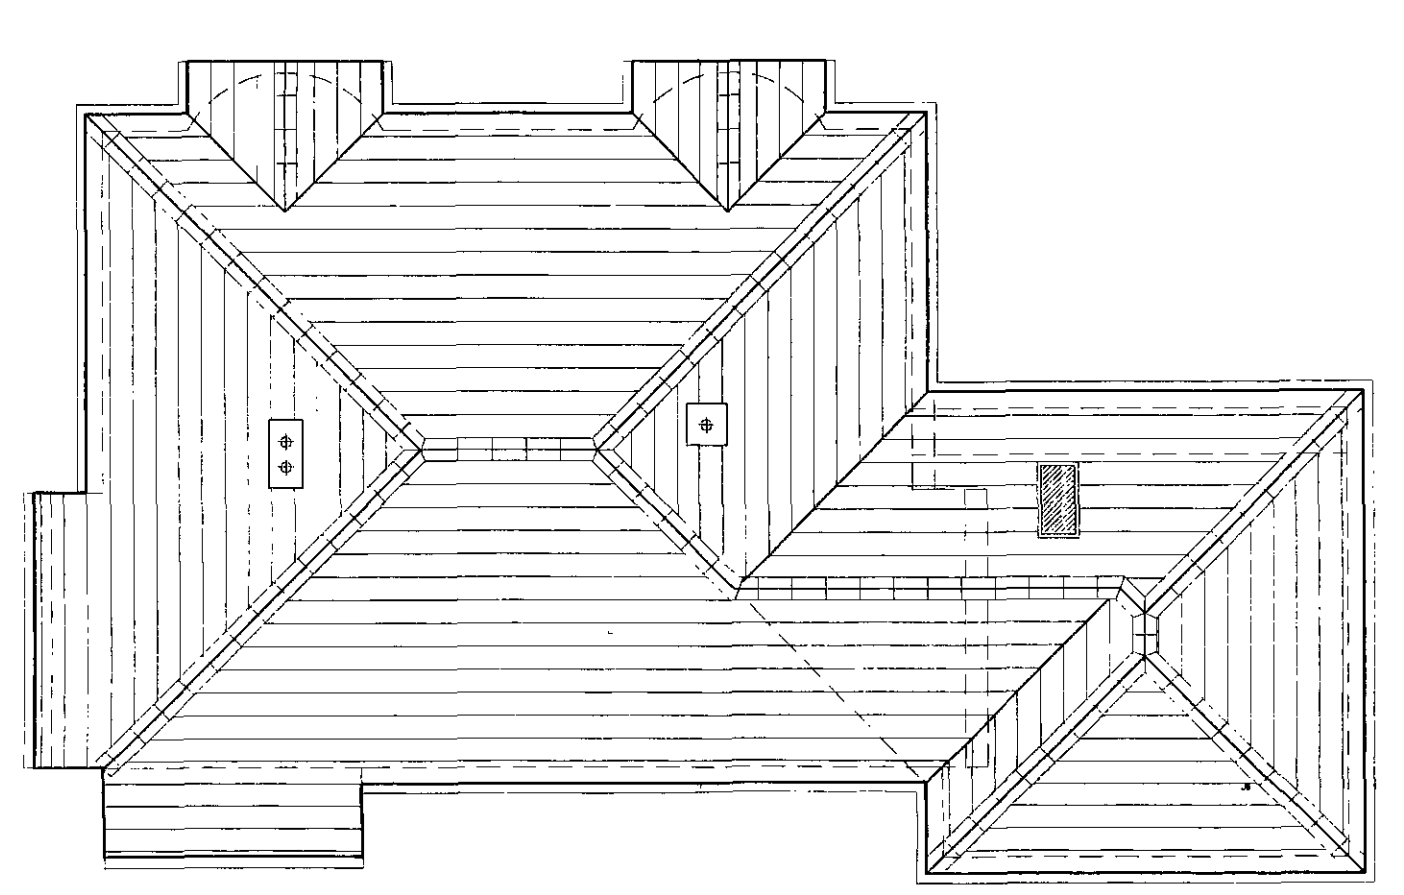
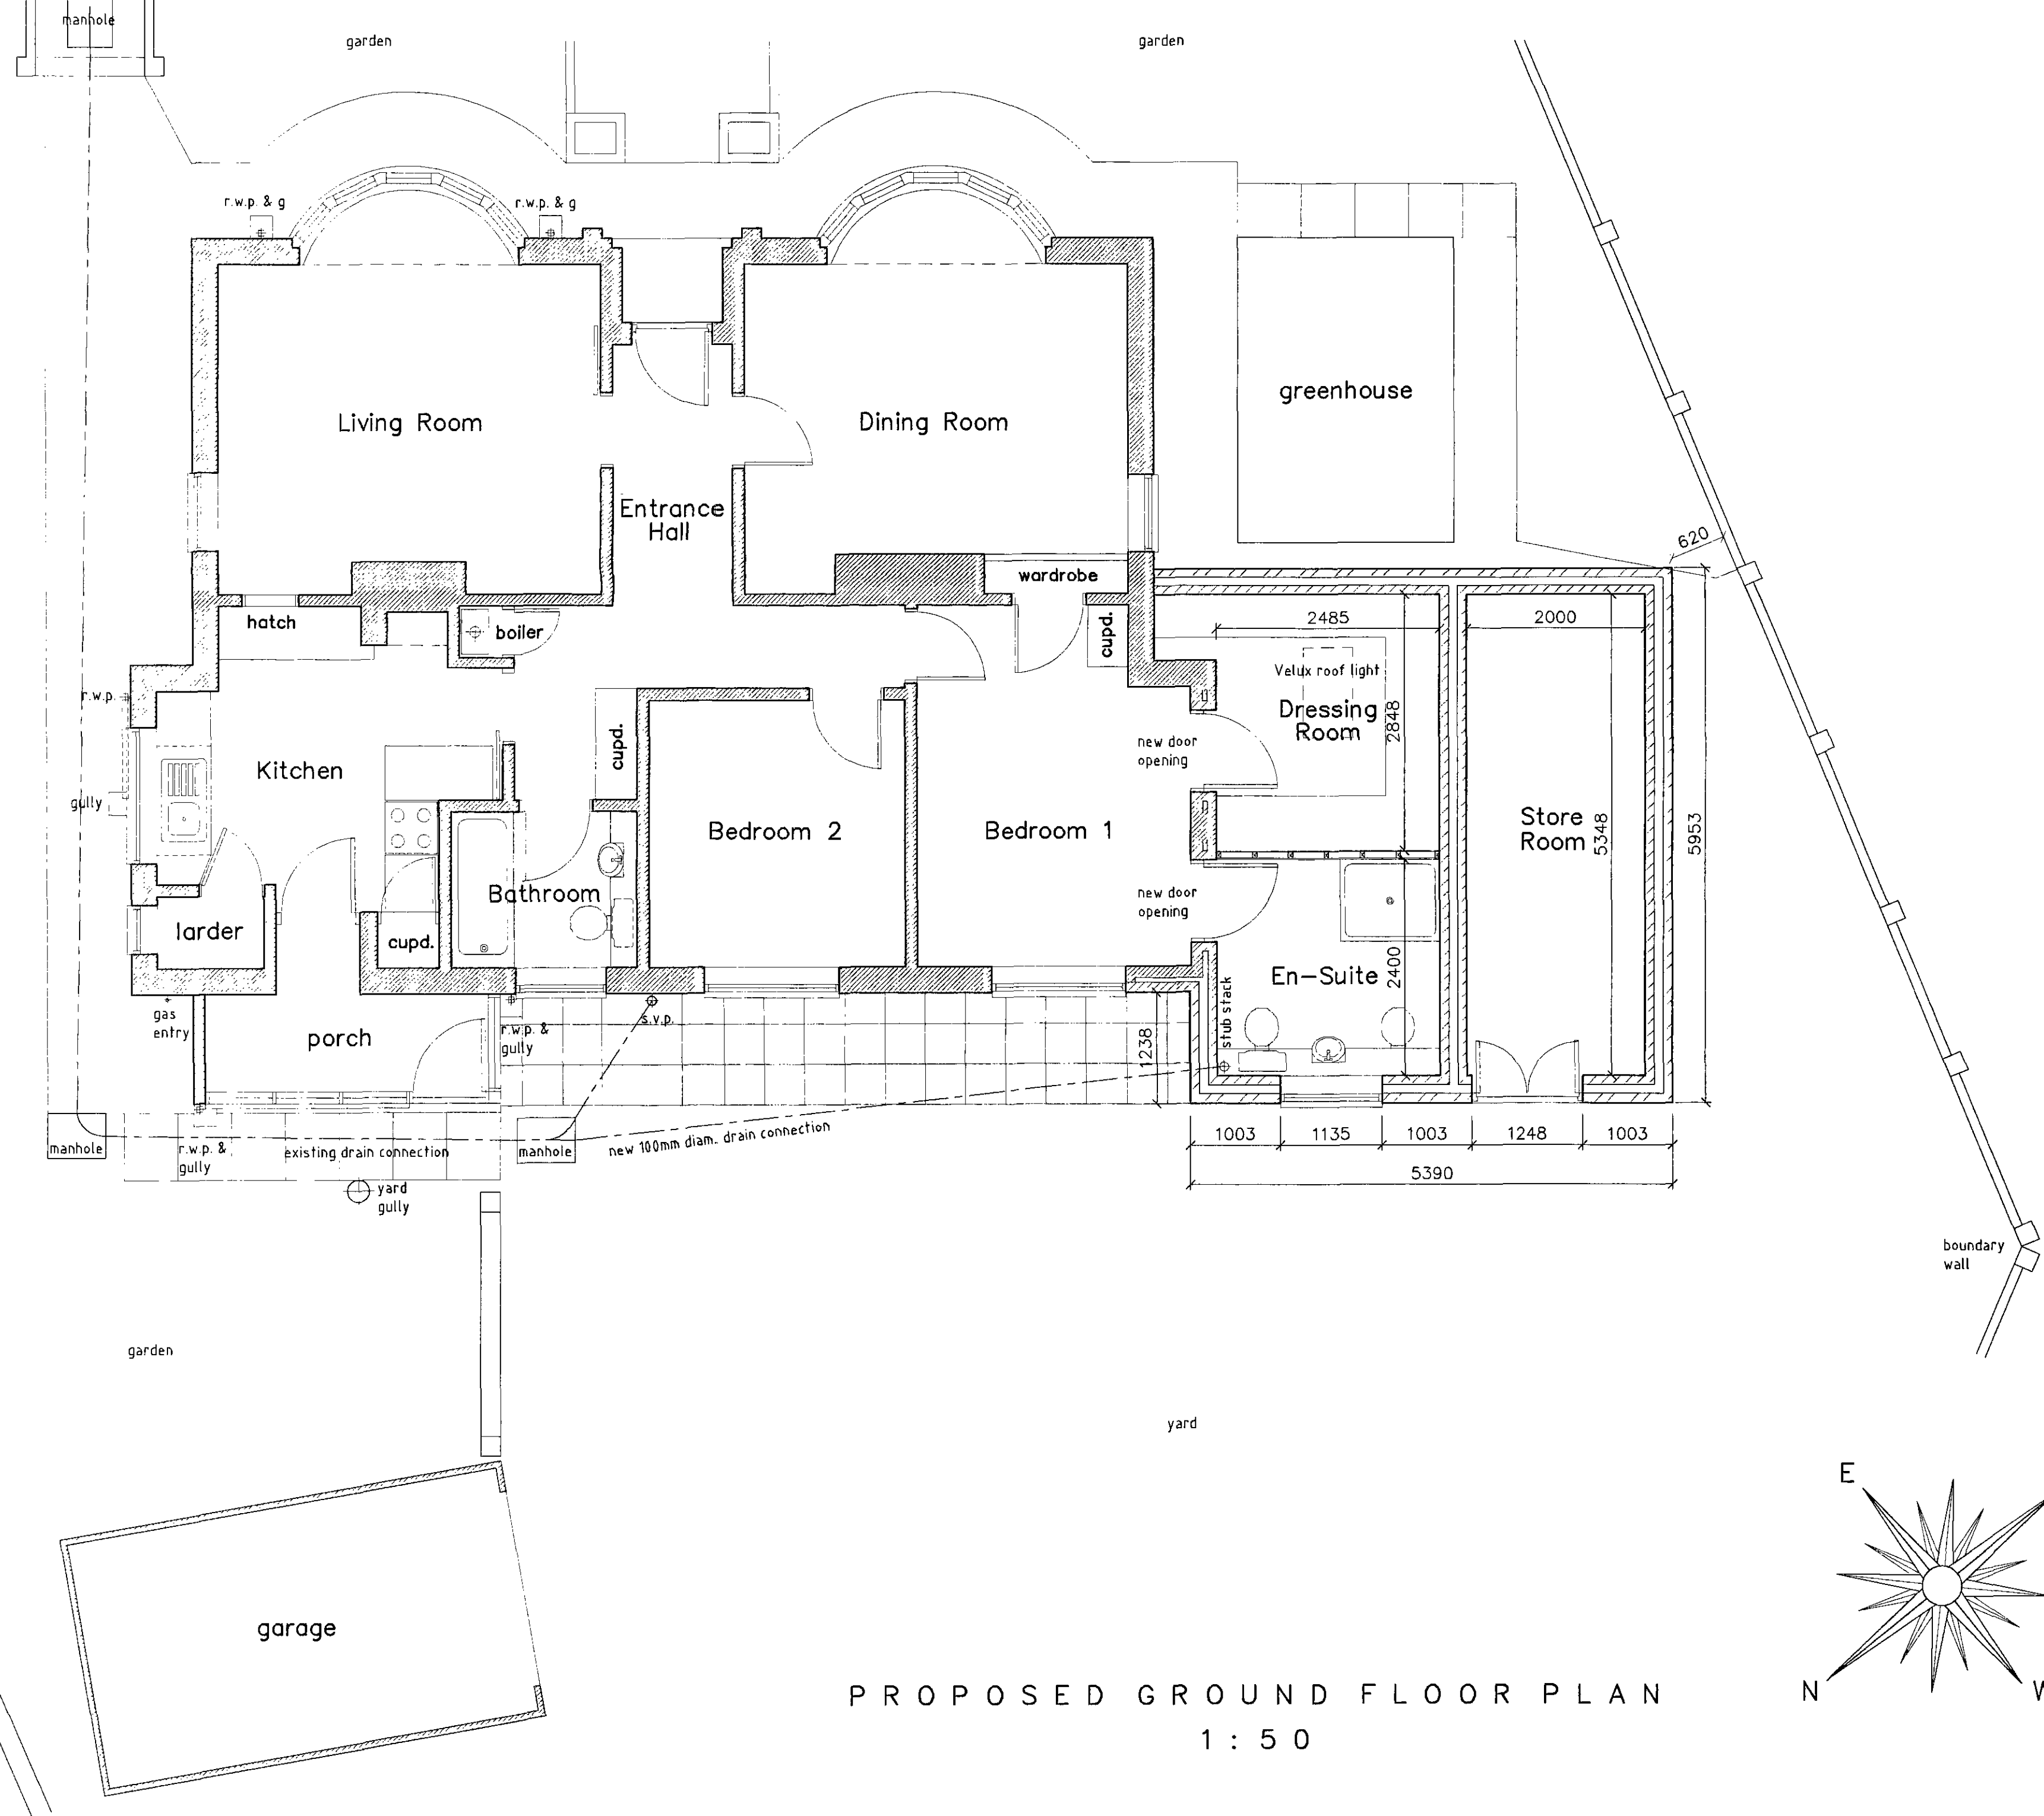
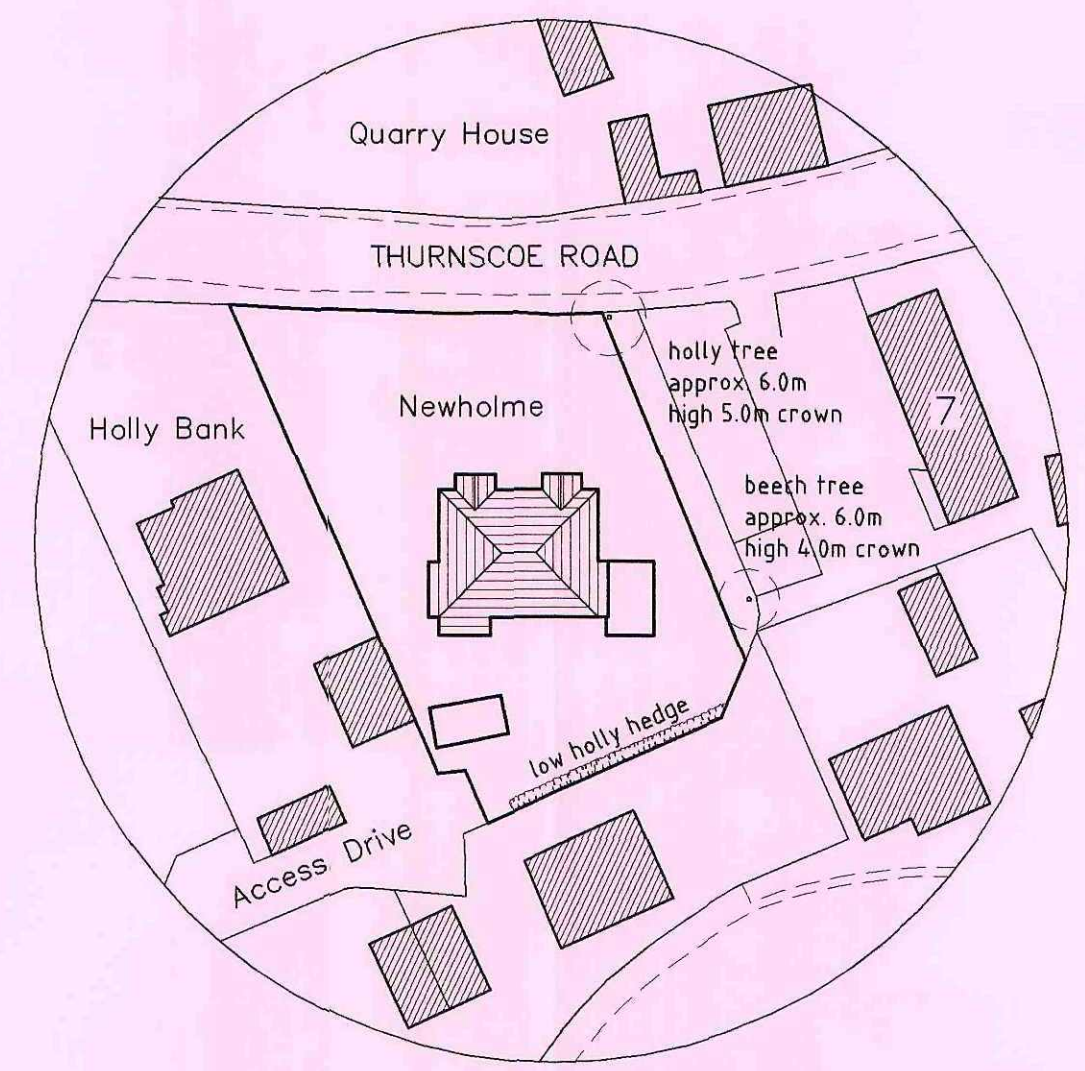
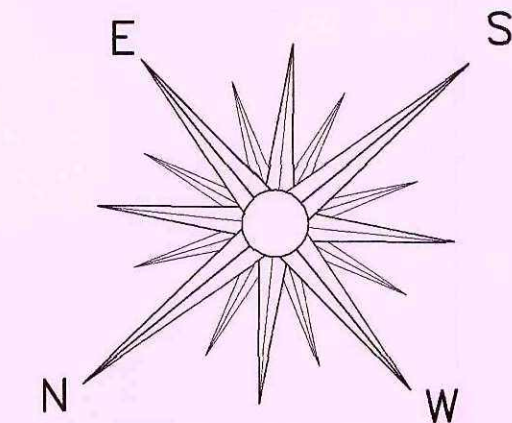


Copyright of this drawing is held with Arcadia Building Consultancy. This drawing is to be read in conjunction with any specialist's or engineer's drawings and the Construction Notes relating to this project. Do not scale from the drawings. Site dimensions are to be taken before work commences. Any discrepancies are to be reported to the Arcadia Building Consultancy.

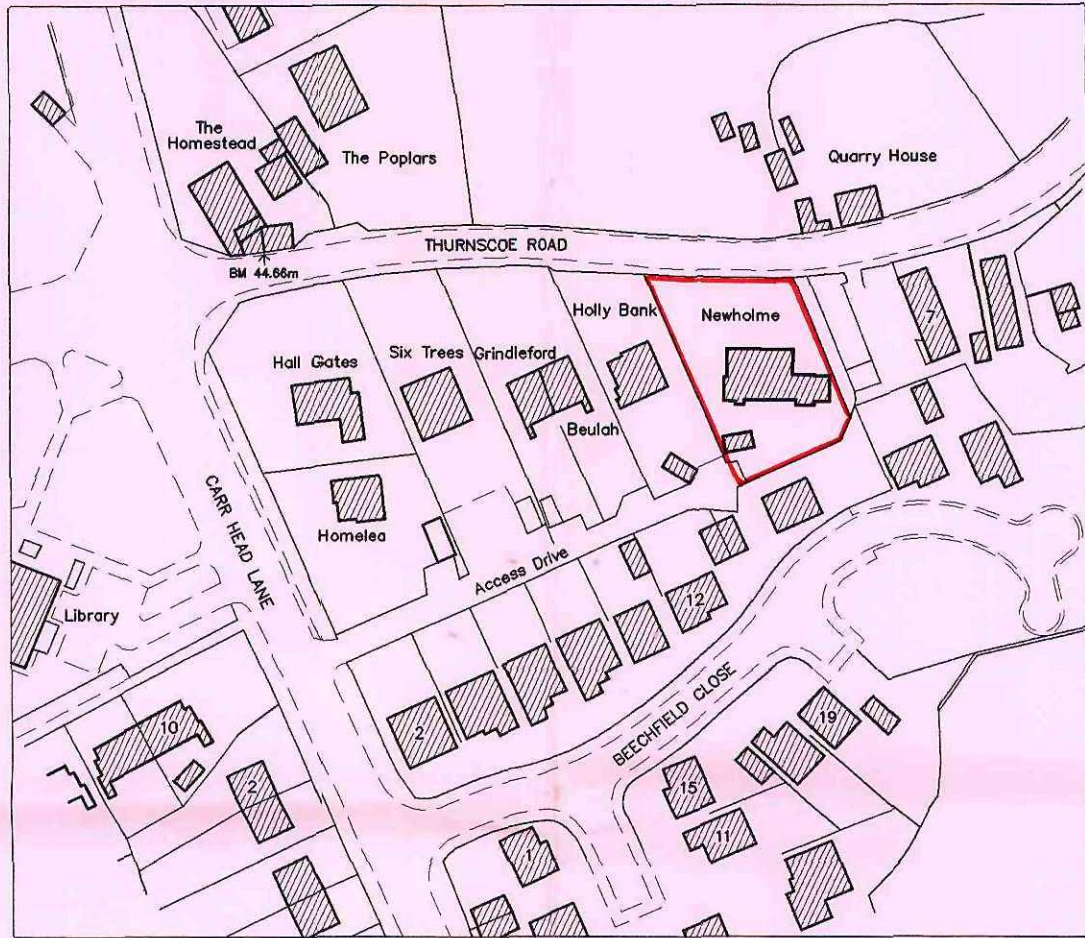

Project	Proposed Extension to 'Newholme', Thurnscoe Road, Bolton-on-Dearne		
Drawing	Arrangement as Proposed		
Client	Miss B Hillery		
Arcadia Building Consultancy			
<i>Building Surveyors, Building Engineers and Building Design Consultants</i>			
<i>Dearne Valley Design Studio, 30 Norton Road, Wath-upon-Dearne, Rotherham, South Yorkshire, S63 6QD 01709 878 954 kel@arcadieg.co.uk</i>			
Scale	Date	Drawn/Checked	
As Noted	01.09	K.A.	
Plot Scale	CAD File No		
1:50			
Job No	Dwg No	Rev	
KA 09.001	02		

Copyright of this drawing is held with Arcadia Building Consultancy. This drawing is to be read in conjunction with any specialist's or engineer's drawings and the Construction Notes relating to this project. Do not scale from the drawings. Site dimensions are to be taken before work commences. Any discrepancies are to be reported to the Arcadia Building Consultancy.

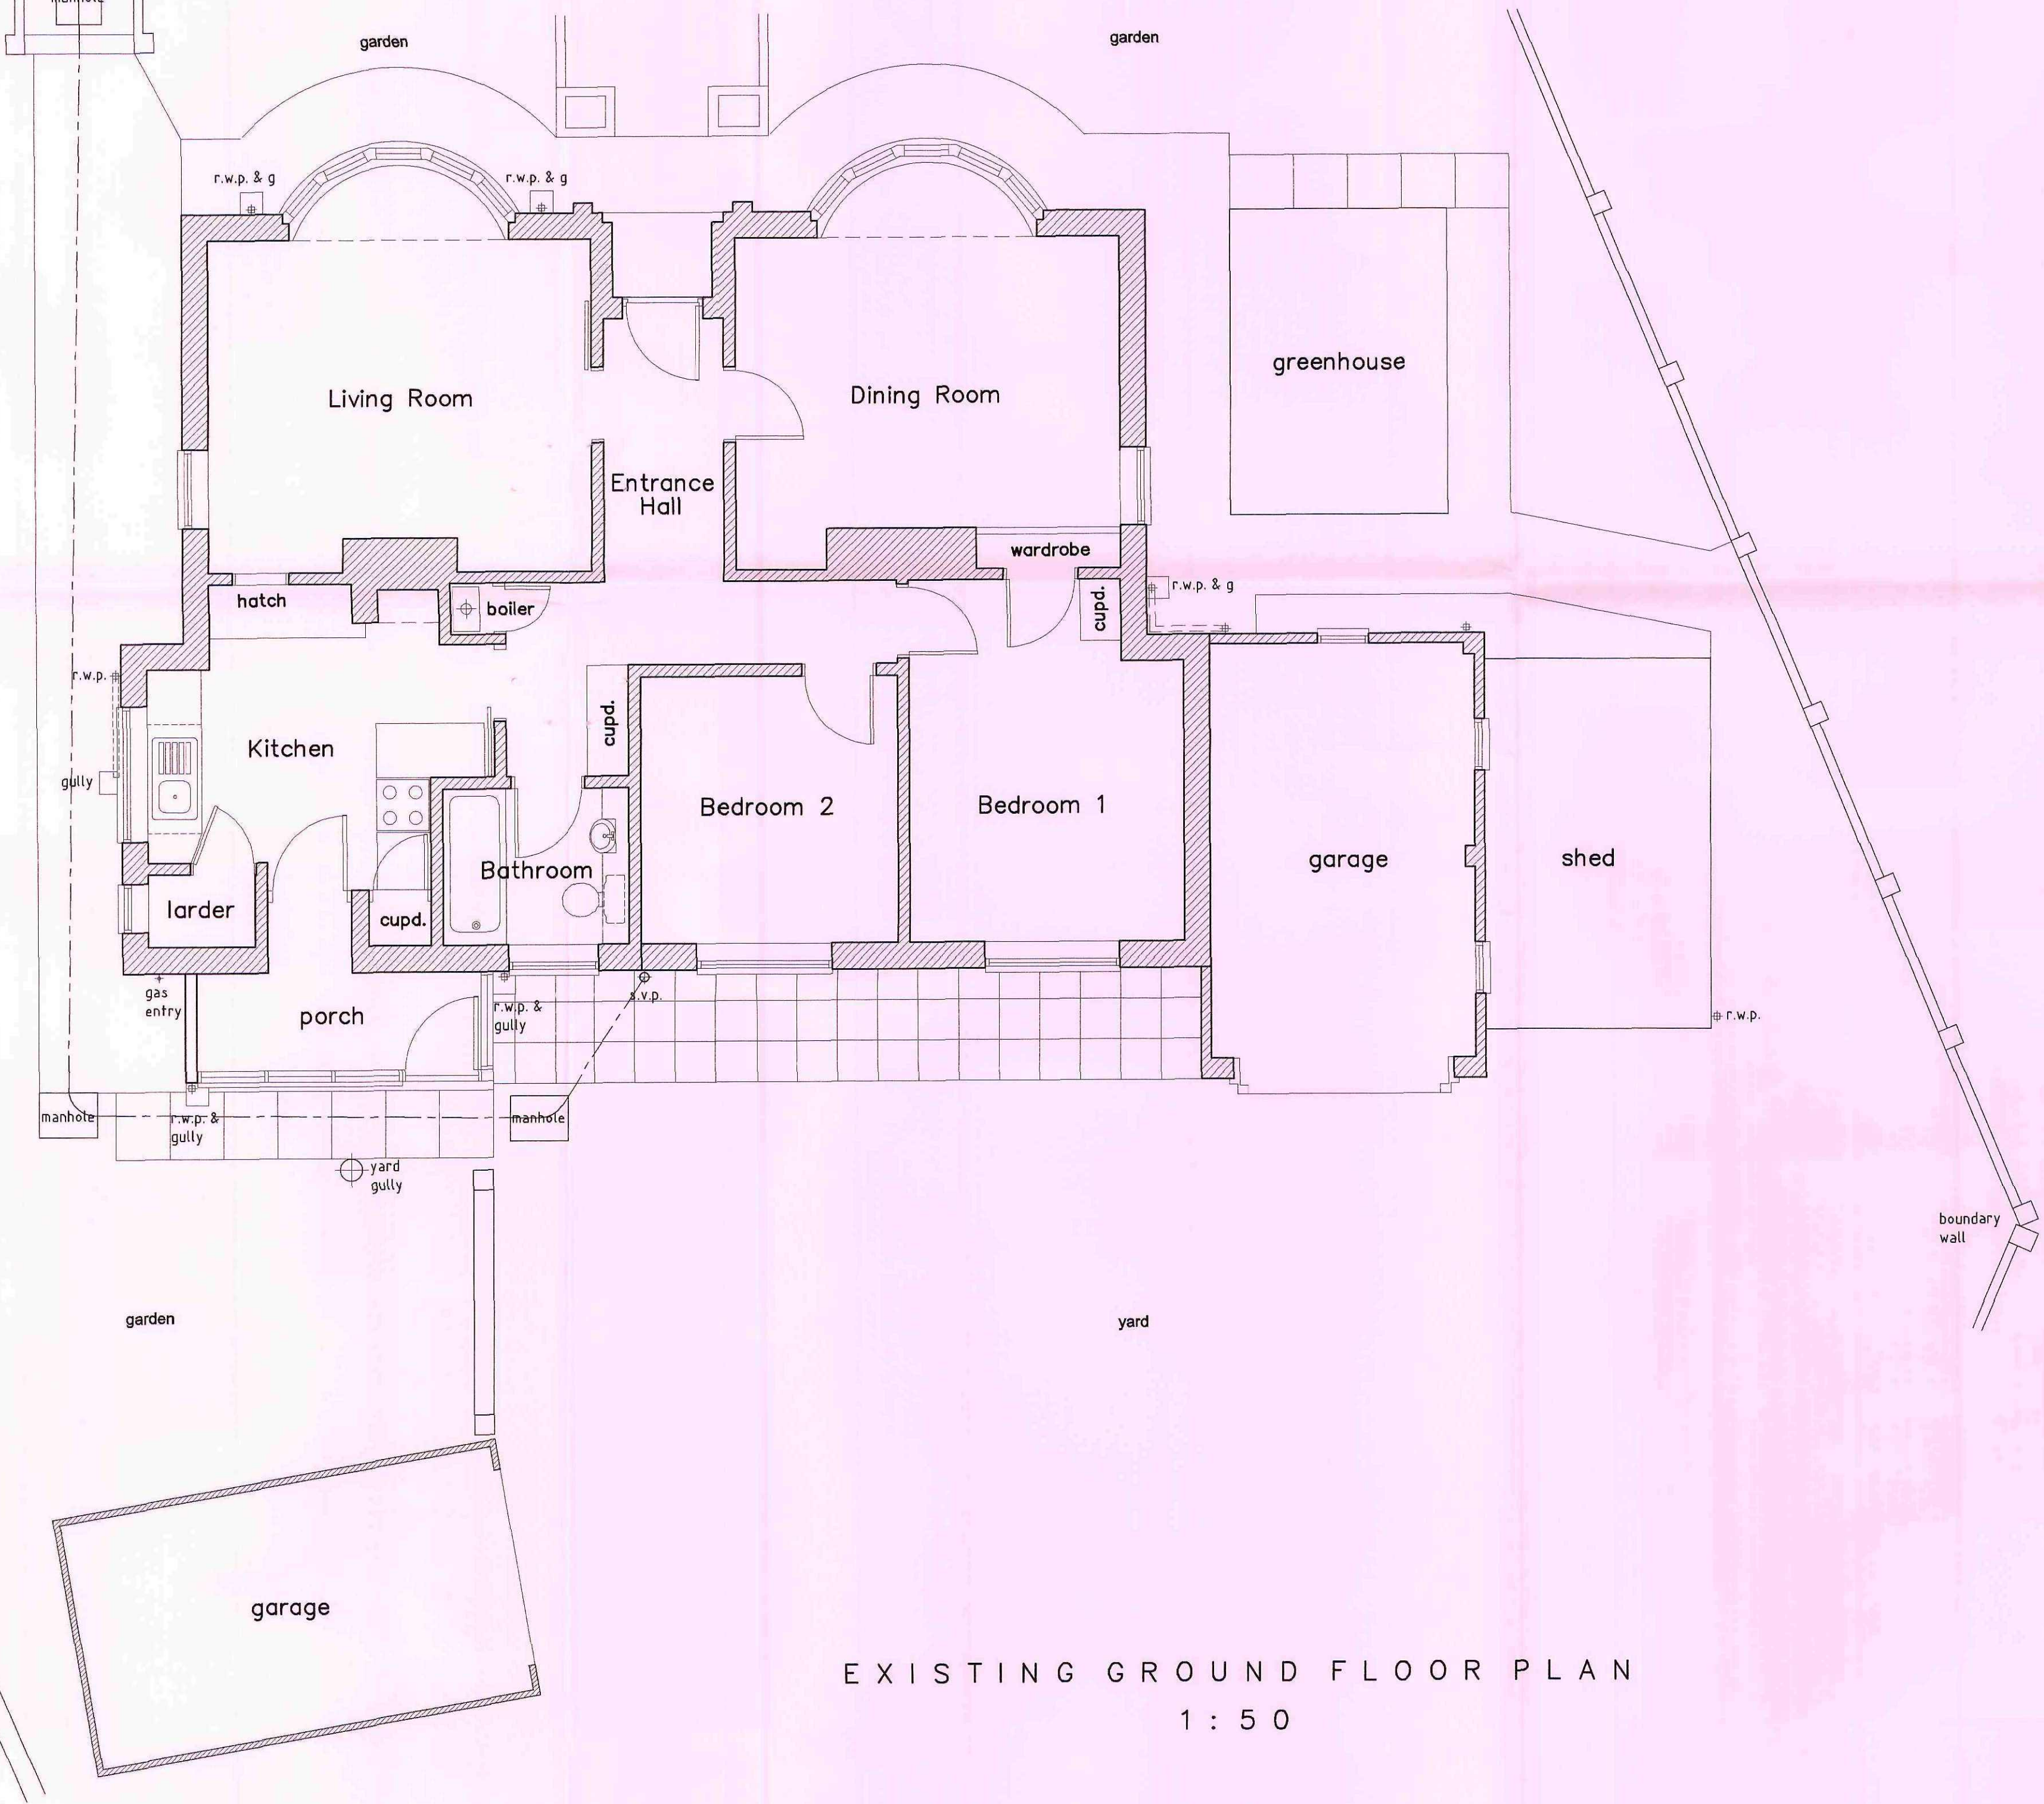

Project	Proposed Extension to 'Newholme', Thurnscoe Road, Bolton-on-Dearne		
Drawing	Arrangement as Existing		
Client	Miss B Hillery		
Arcadia Building Consultancy			
Building Surveyors, Building Engineers and Building Design Consultants			
Dearne Valley Design Studio, 30 Norton Road, Wath-upon-Dearne, Rotherham, South Yorkshire, S63 6QD 01709 878 954 keith.anstey@talktalk.net			
Scale	Date	Drawn/Checked	
As Noted	01.09	K.A.	
Plot Scale	CAD File No		
1:50			
Job No	Dwg No	Rev	
KA 09.001	01		