




Front Elevation



Side Elevation



Side Elevation

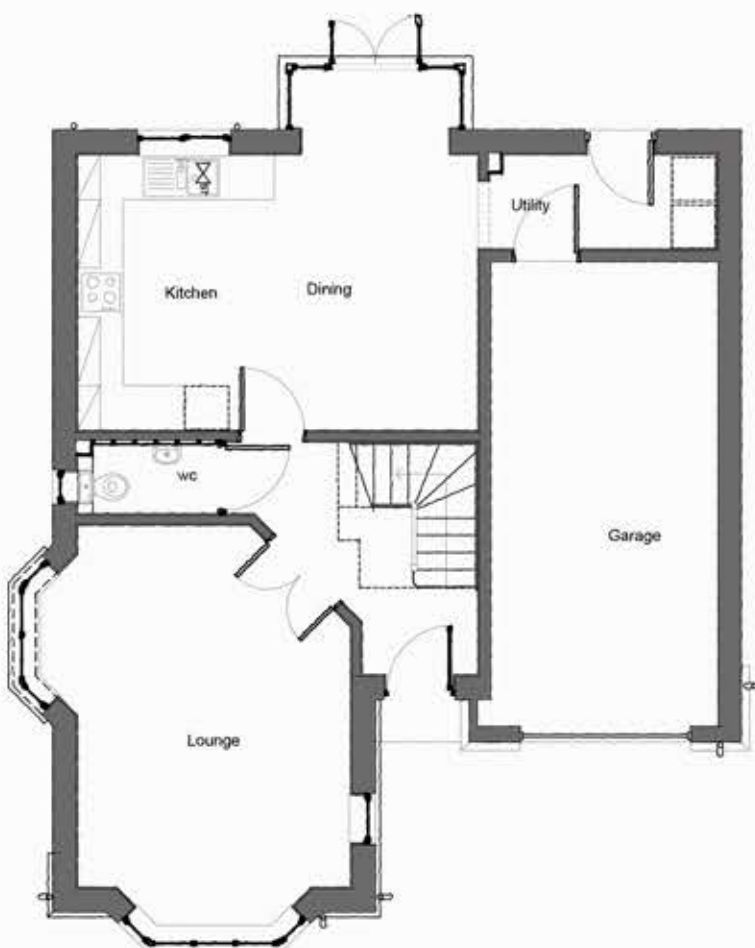

Ground Floor Plan



First Floor Plan



Rear Elevation



Harron Homes Limited
Colton House
Temple Point
Bullerthorpe Lane
Leeds
LS15 9JL
Tel: 0113 204 4670
Fax: 0113 204 4677
Web: www.harronhomes.co.uk

status: **PLANNING DRAWING**

project: **SETTLE V1 BRICK**

title: **BUFF BRICK**

drawn: **KW**

date: **AUGUST 2016**

checked: **CS**

scale @ **A3:1:100**

job no: **P/D**

drg no: **PD/53/02**

-