


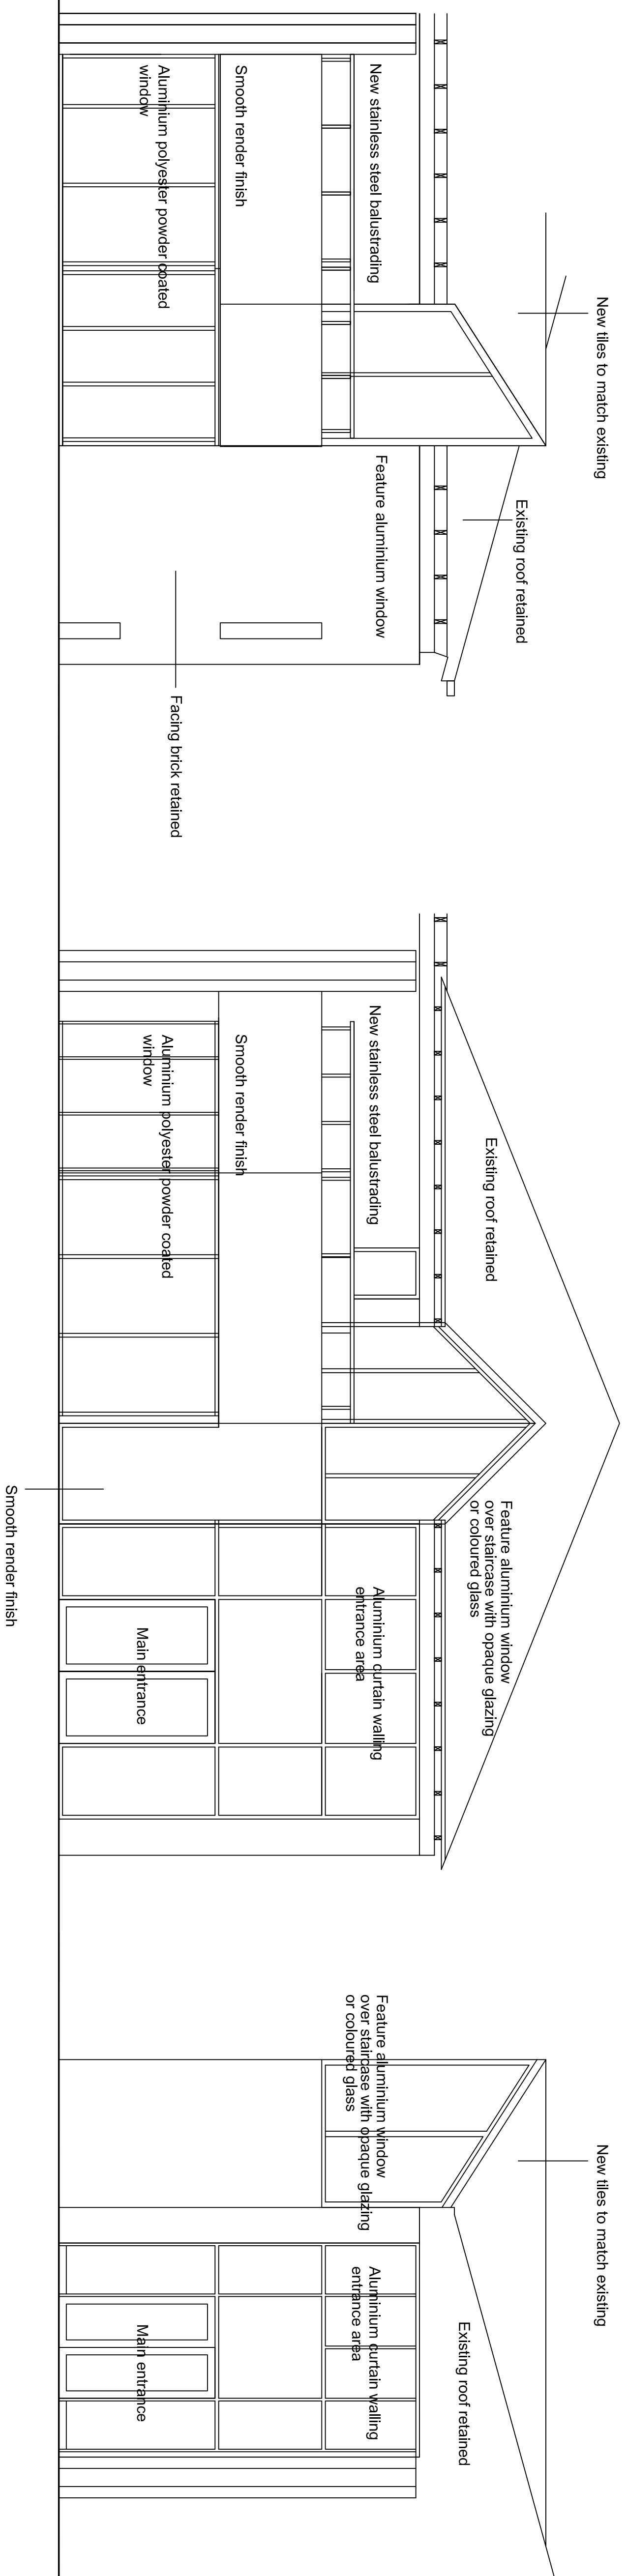

Proposed elevations

[illegible]