

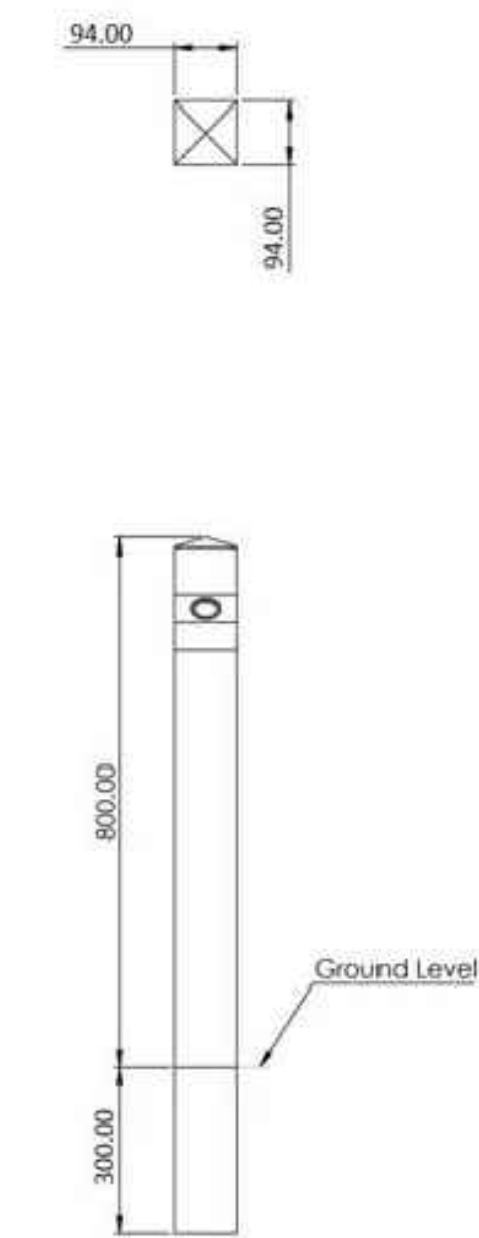
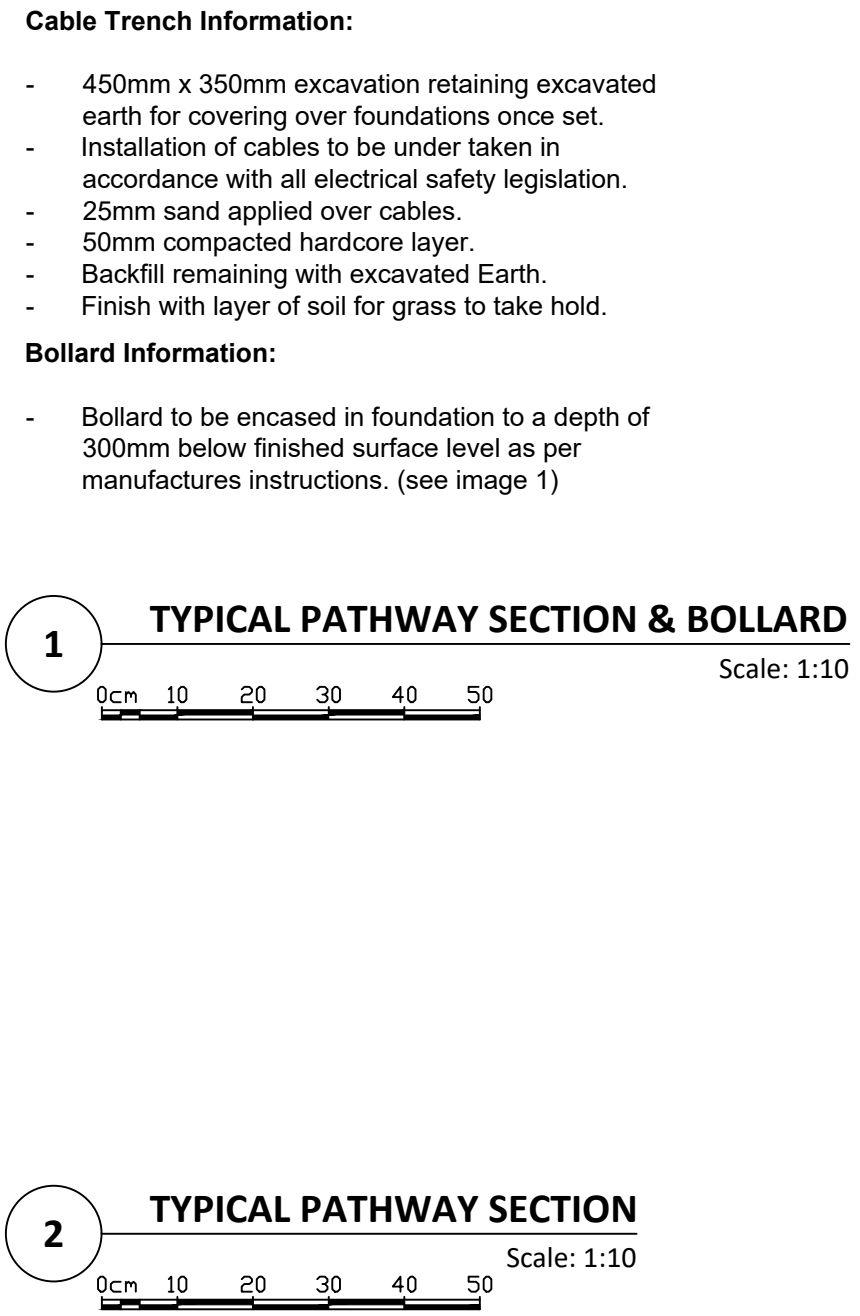
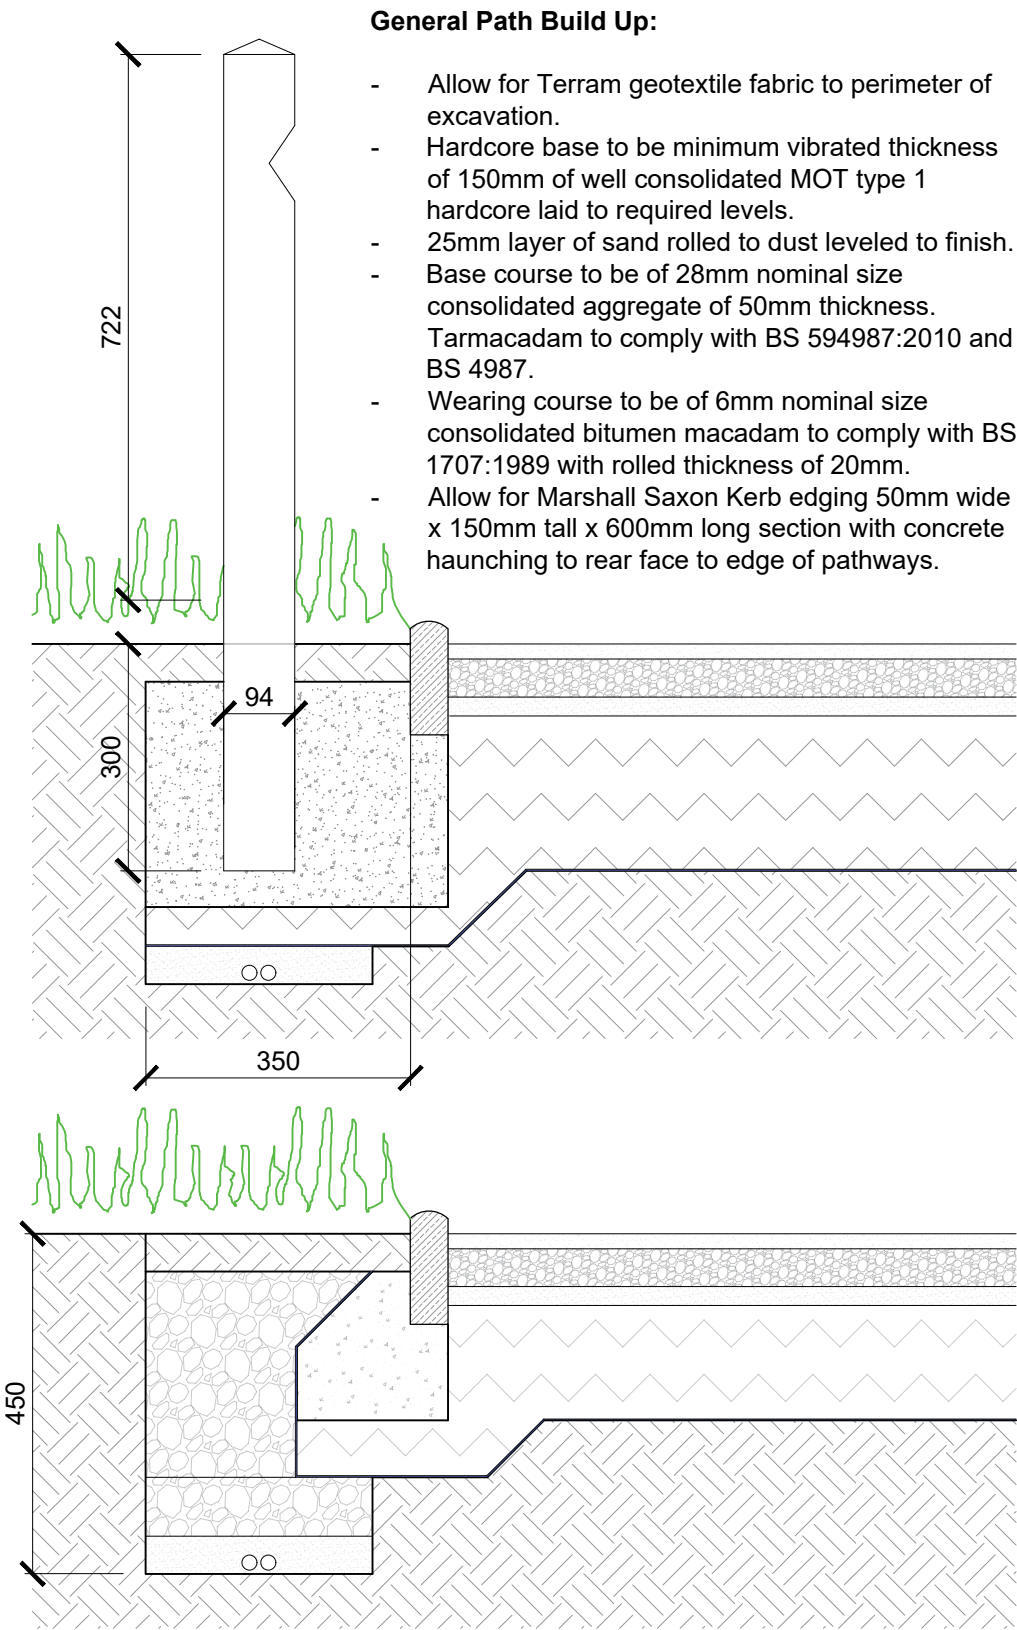



Image 2: Stratton Single LED Timber Lighting Bollard (Oak)



Image 3: HOXTON LED Recessed ground light



Image 4: Lucande Jaano LED Recessed Wall Light

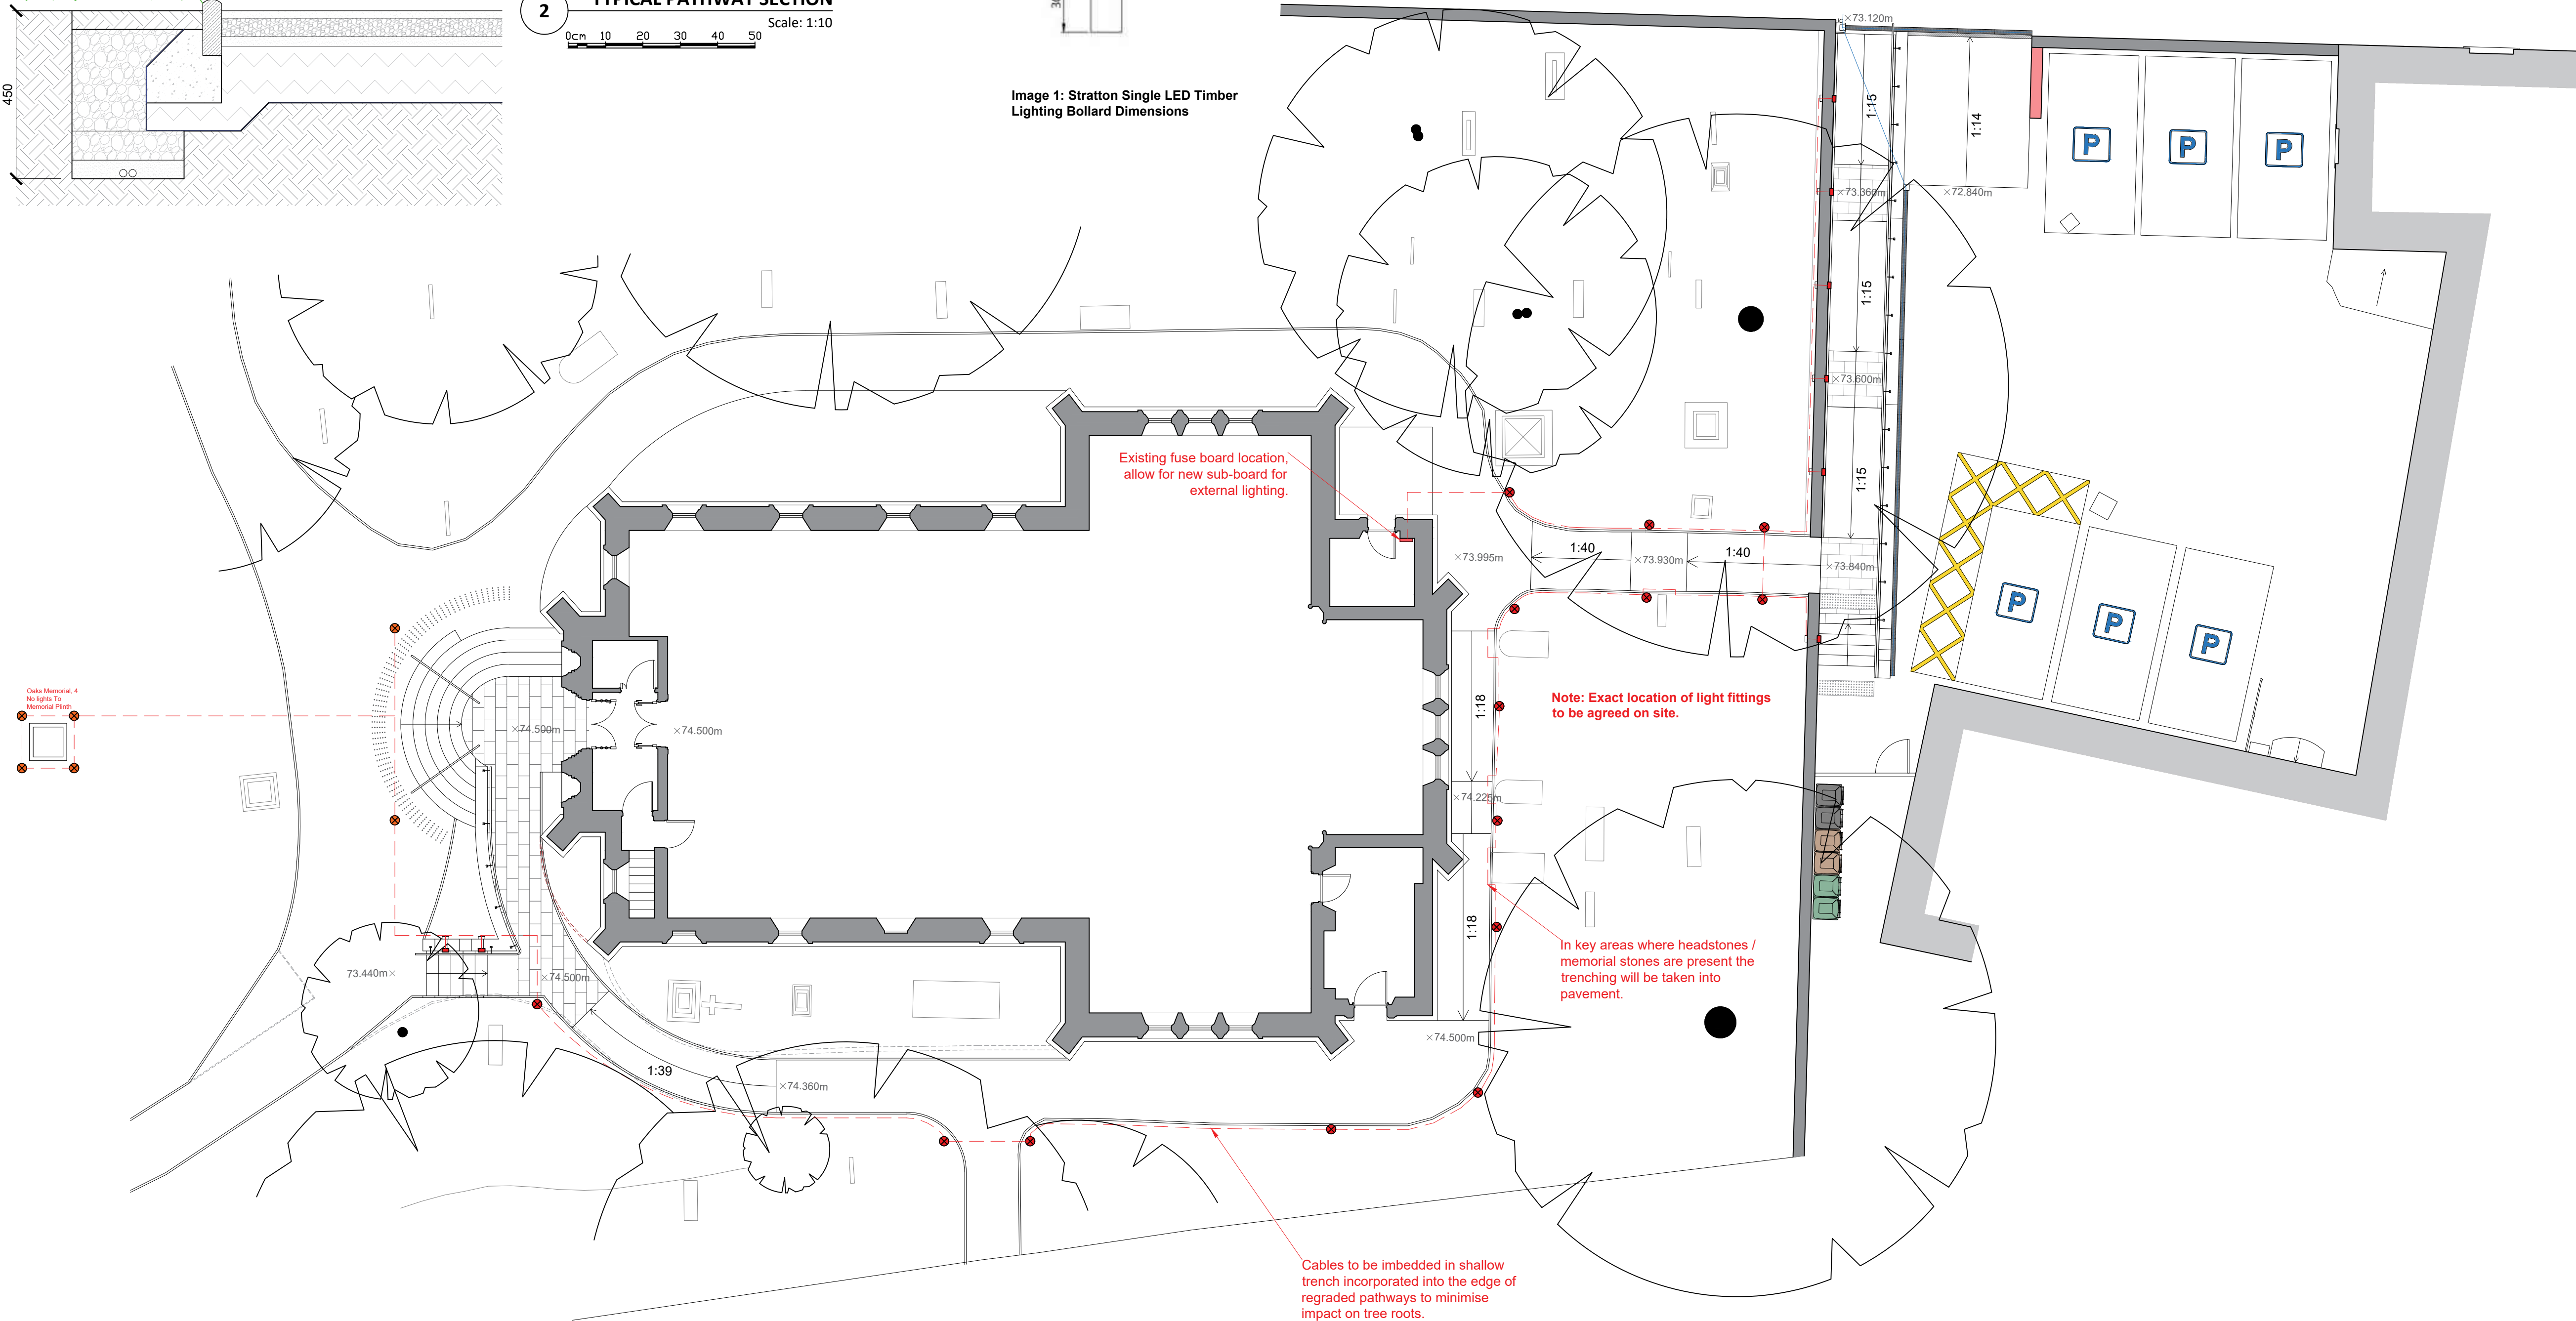

GENERAL NOTES:

- 1 All finishes disturbed and all damage caused resulting from the works is to be made good.
- 2 This drawing is to be read in conjunction with Drawing No.s issued with the prefix 1104/ and any specification of materials and works together with any accompanying schedules that may be issued.
- 3 Inform the Architects of all untoward findings or discrepancies.
- 4 Written dimensions are to be taken in preference to scaled. All dimensions are to be confirmed on site prior to commencement of the works. Do not scale from these drawings. If in doubt ask.
- 5 Where Architects approval is required the Architects confirm that a minimum of 1 week notice must be given for inspection.
- 6 Where possible the Architects have undertaken not to specify deleterious materials.
- 7 This drawing is copyright ©. Smith and Roper retain copyright of this drawing and other project documents under the Copyright Designs and Patents Act 1988 with all rights reserved excepting that Smith and Roper hereby grant license to the client named below for the use of such drawings and documents in matters relating only to the project stated below. Under no circumstances may this drawing or associated documents be copied in whole or in part or used elsewhere without the express permission of Smith and Roper.

FITNESS OF MATERIALS:

All materials shall be new unless otherwise stated and shall comply with the current British Standards/Codes of Practices and or have a BBA Certificate. All materials/components shall be used and fixed in accordance with the manufacturer's recommendations. The Architects are to be informed of any anomalies or discrepancies. Where possible the Architects have undertaken not to specify deleterious materials.

No dimensions other than those indicated should be taken from the drawings. Construction dimensions should be checked by the main contractor prior to the commencement of work.

Key:

- STRATTON SINGLE LED TIMBER LIGHTING BOLLARD
- ⊗ HOXTON LED RECESSED GROUND LIGHT
- LUCANDE JAANO LED RECESSED WALL LIGHT WITH HIDDEN DRIVER BOX

Rev	Date	Description

SMITH AND ROPER
ARCHITECTS AND SURVEYORS
Buxton Road, Buxton, Derbyshire, DE45 1BZ
TEL: 01629 812722 FAX: 01629 814190
www.smithandroper.com

Project Title:
CHRIST CHURCH ARDSLEY

Drawing Title:
PROPOSED EXTERNAL LIGHTING DRAWING

Drawn/Check: GRLS-ATS-CFE	
First Issue: NOVEMBER 2024	RIBA Stage: 4
Current Issue: NOVEMBER 2024	Scale: 1:100 at A1
Drawing Number: 1104-026	Revision: *