



Full Planting Schedule


Name	Qty	Age	Height	Form	Girth	ClrStm	Root
Acer campestre 'Streetwise'	7	3x	425-600cm	Extra-heavy Standard	14-16cm	min 200cm	RB
Achillea filipendulena 'Gold Plate'	65		20-30cm				C
Amelanchier lamarckii	3		100-125cm	Standard			RB
Betula pendula	10	3x	425-600cm	Standard (Extra heavy)	14-16cm	175-200cm	RB
Carpinus betulus 'Frans Fontaine'	5	3x	425-600cm	Standard (Extra heavy)	14-16cm	175-200cm	RB
Centranthus alba	10		20-30cm				C
Centranthus ruber	82		20-30cm				C
Crataegus laevigata 'Paul's Scarlet'	6	3x	425-600cm	Standard (Selected)	14-16cm	175-200cm	RB
Deschampsia cespitosa	66		30-40cm				C
Hebe albicans 'Red Edge'	72		20-30cm				C
Malus 'Rudolf'	5	3x	425-600cm	Standard (Extra heavy)	14-16cm	175-200	RB
Prunus padus 'Albertii'	9	3x	400-450cm	Standard (extra-heavy)	14-16cm	175-200cm	RB
Rosmarinus officinalis	63		30-40cm				C
Sarcococca humilis	61		20-30cm				C
Sedum spectabile	21		20-30cm				C
Sorbus torminalis	3	3x	450-650cm	Standard (Extra heavy)	18-20cm	min 200cm	RB

Hedgerow

Name	Qty	Age	Height	Form	Girth	ClrStm	Root
Escallonia 'Donard Radiance'	599		60-80cm				C
Ilex aquifolium	570		60-80cm				C

KEY

Existing

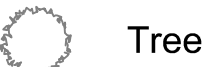

Tree

Proposed



Tree planting



Specimen shrub



Hedgerow



Shrub planting



Amenity grass

Notes:

Trees:

To include irrigation points

Hedgerows:

To be planted at 5nr per lin/m in one double staggered row to 750mm width.

Bark mulch:

All beds to have 50mm layer of bark mulch. Trees in grass to be planted in a 1000mm ring of bark mulch.

Staking generally:

All trees to include short double timber stakes

Root barriers:

Root barriers to be installed when tree and shrub planting is proposed within 5mtrs of utilities


Rabbit Protection:

To be provided in open space areas

Reproduced by permission of Ordnance Survey on behalf of Her Majesty's Stationery Office.

© Crown Copyright and database right 2014. All rights reserved.

Rev	Description	Drawn	Approved	Date
-----	-------------	-------	----------	------

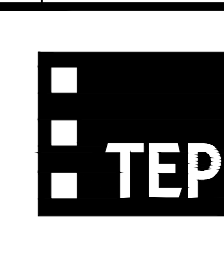

Genesis Centre
Birchwood Science Park Warrington
WA3 7BH
Tel 01925 844004
Fax 01925 844002
e-mail tep@tep.uk.com

Project

Station Road, Royston

Title

Detailed Planting Plan

Drwg No
D5268.001

Scale
1:250 @ A1

Date
06/07/15

Drawn
GJH

Checked
SW

Approved
PH