


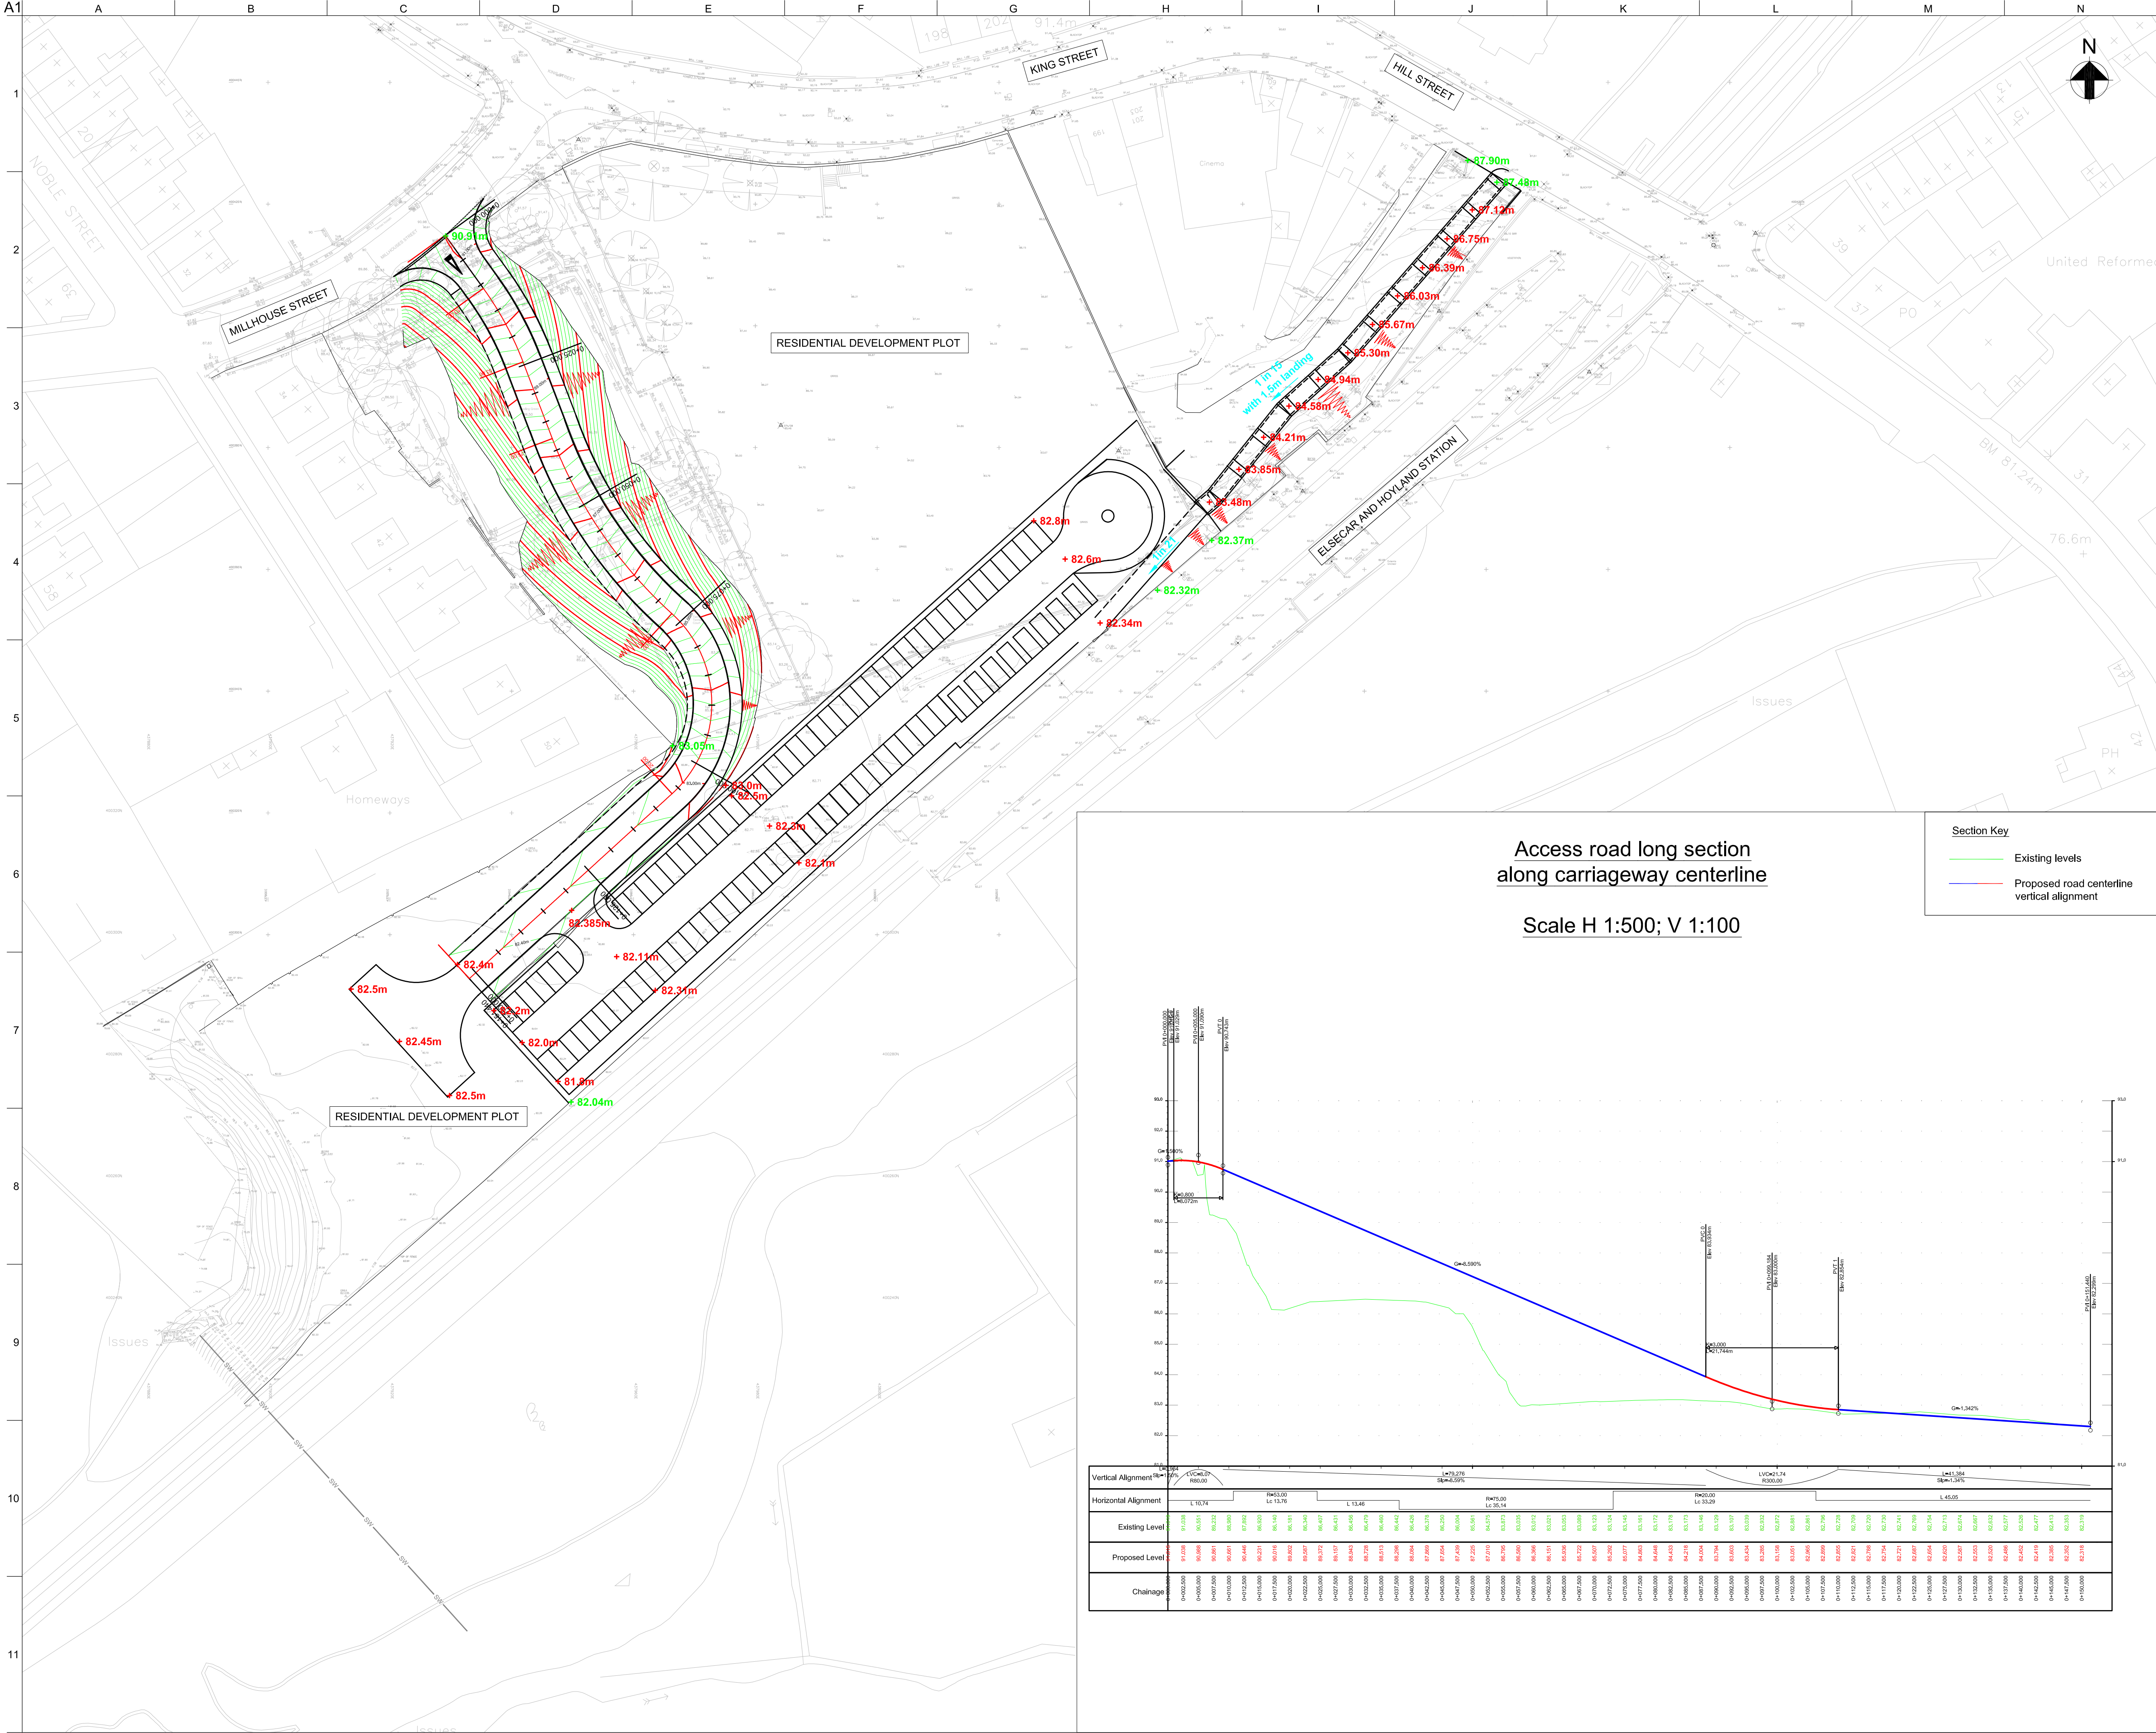

- Notes
- All Dimensions in millimetres. Spot heights are in metres
 - Levels shown are for information and subject to detailed design

- Key
- +42.20m Proposed Levels
 - +42.20m Key Existing Levels
 - 1% Approximate surface gradients
 - Mayor Contours
 - Minor Contours
 - ~ Proposed Embankment

P2	19/ 10 / 10	MFS	CW	PI
TURNING HEAD ADDED				
P1	02/ 07 / 10	MFS	CW	PI
Planning Submission				
P0	30/ 06 / 10	MFS	CW	PI
Draft Planning Submission				
Issue	Date	By	Chkd	Appd

ARUP

Rose Wharf 78 East Street
Leeds LS9 8EE
Tel +44 (0)113 242 8498 Fax +44 (0)113 242 8573
www.arup.com

Client

Barnsley MBC

Job Title

Elsecar Rail Station

Drawing Title

Level Strategy

Scale at A1 1:500

Drawing Status

ISSUED FOR PLANNING

Job No	Drawing No	Issue
213305	EL-PL-003	P2