Station	Easting	Northing	Level
ST01	439208.113	403762.998	47.182
ST02	439212.882	403832.953	45.173
ST03	439282.443	403814.043	43.541
ST01A	439243.404	403770.912	47.327

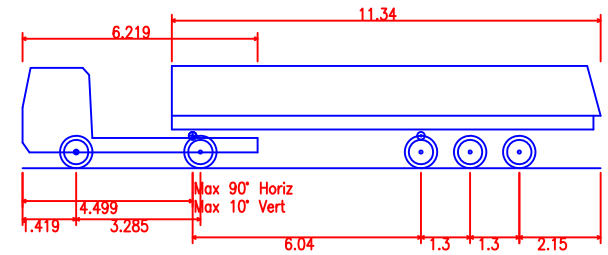

Oil Tanker
15.289m Overall Length
2.500m Overall Width
2.704m Overall Body Height
0.419m Min Body Ground Clearance
2.450m Track Width
4.00s Lock to Lock Time
6.670m Kerb to Kerb Turning Radius

GENERAL NOTES:

- THIS DRAWING SHOWS THE PROVISIONAL DESIGN ONLY AND IS SUBJECT TO LOCAL AUTHORITY APPROVAL. THIS DRAWING SHOULD NOT BE SCALED FOR SETTING OUT PURPOSES.
- THIS DRAWING IS BASED ON A TOPOGRAPHICAL/ORDNANCE SURVEY PROVIDED BY OTHERS.

REV	DATE	DESCRIPTION

PARAGON HIGHWAYS
UNIT 2, THE OFFICE CAMPUS,
PARAGON BUSINESS PARK, RED HALL COURT,
WAKEFIELD WF1 2UY
01924 291536 / MAIL@PARAGONHIGHWAYS.COM

JOB	DWG	REV
1386	01	

SCALE: 1:500 @A3
DATE: OCT 2018

MITCHELL WAY, BARNSLEY
OIL TANKER TRACKING

DRAWN BY: JJH
CHECKED BY: AH