
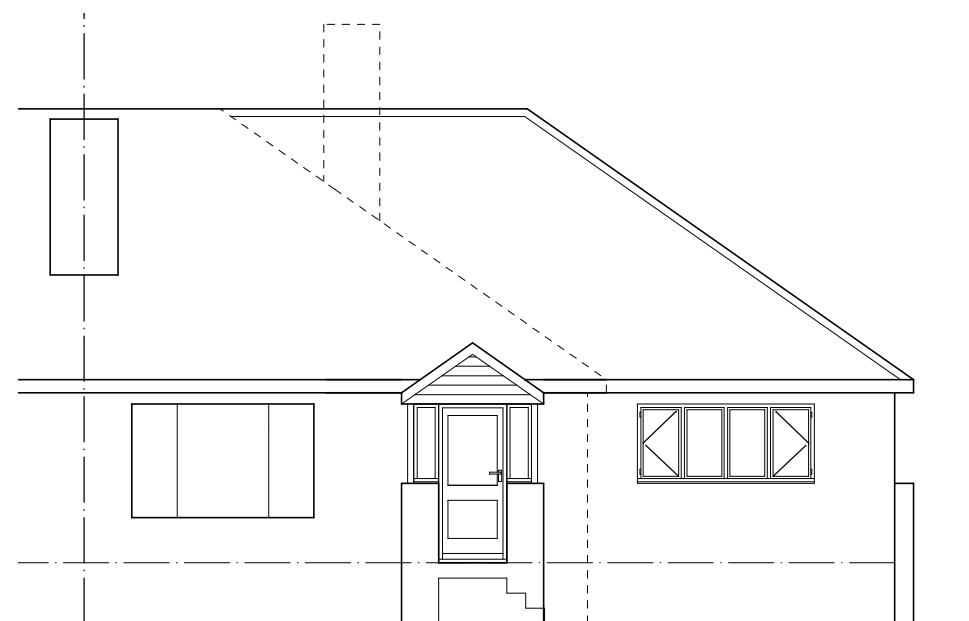
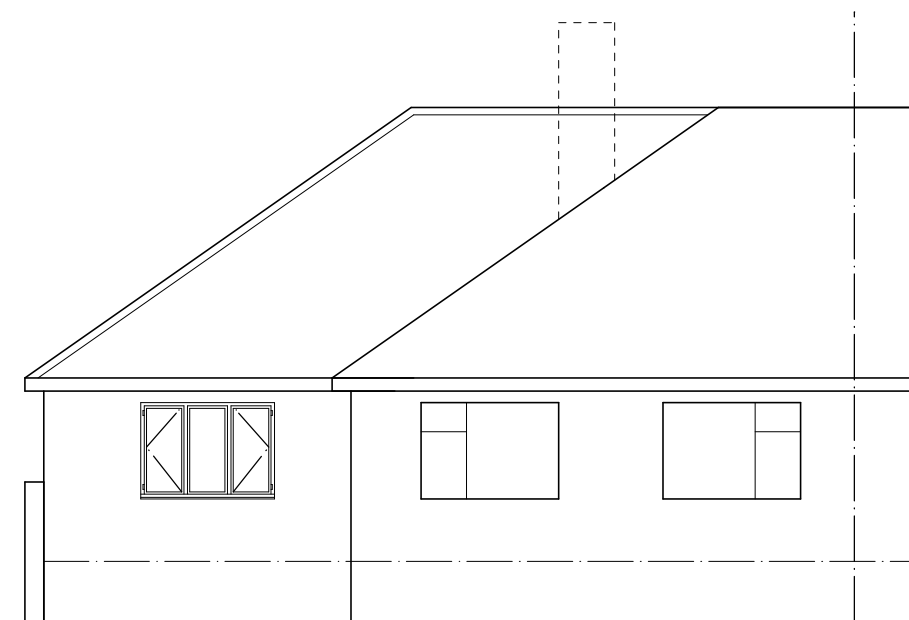
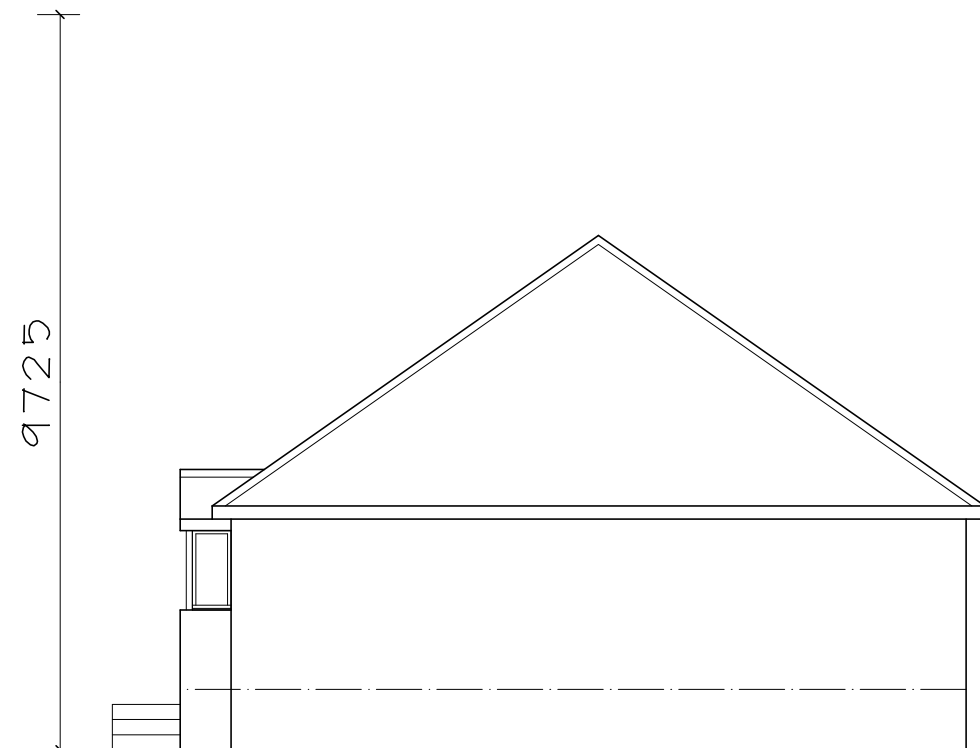


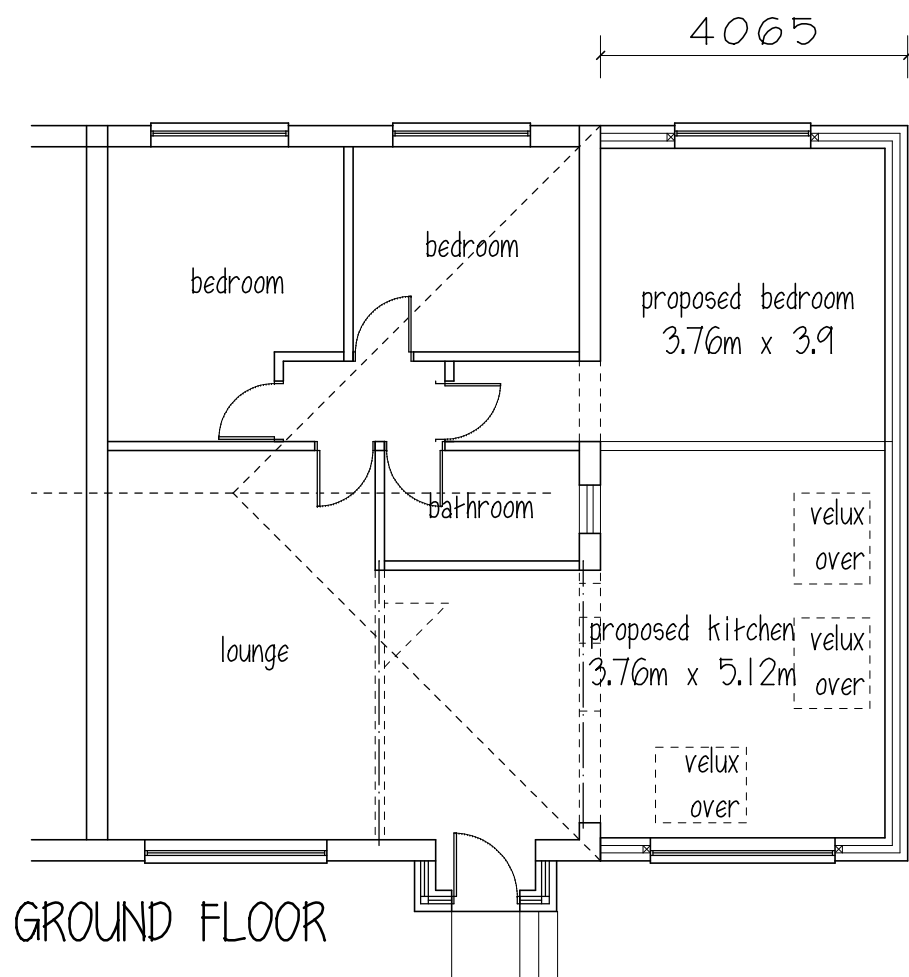

Mrs C BYGRAVE

PROPOSED SIDE EXTENSION
59 WARNER AVE
POGMOOR

PROPOSED PLAN & ELEVATIONS

1:100@A3 MAR16

Peter Thompson

"Linwood"

Barnsley Road


Dodworth

Barnsley S75 3JR

e-mail peter-thompson@hotmail.co.uk

t&f. 01226 201391

m. 07973251730

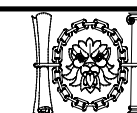

M.C.I.A.T.