


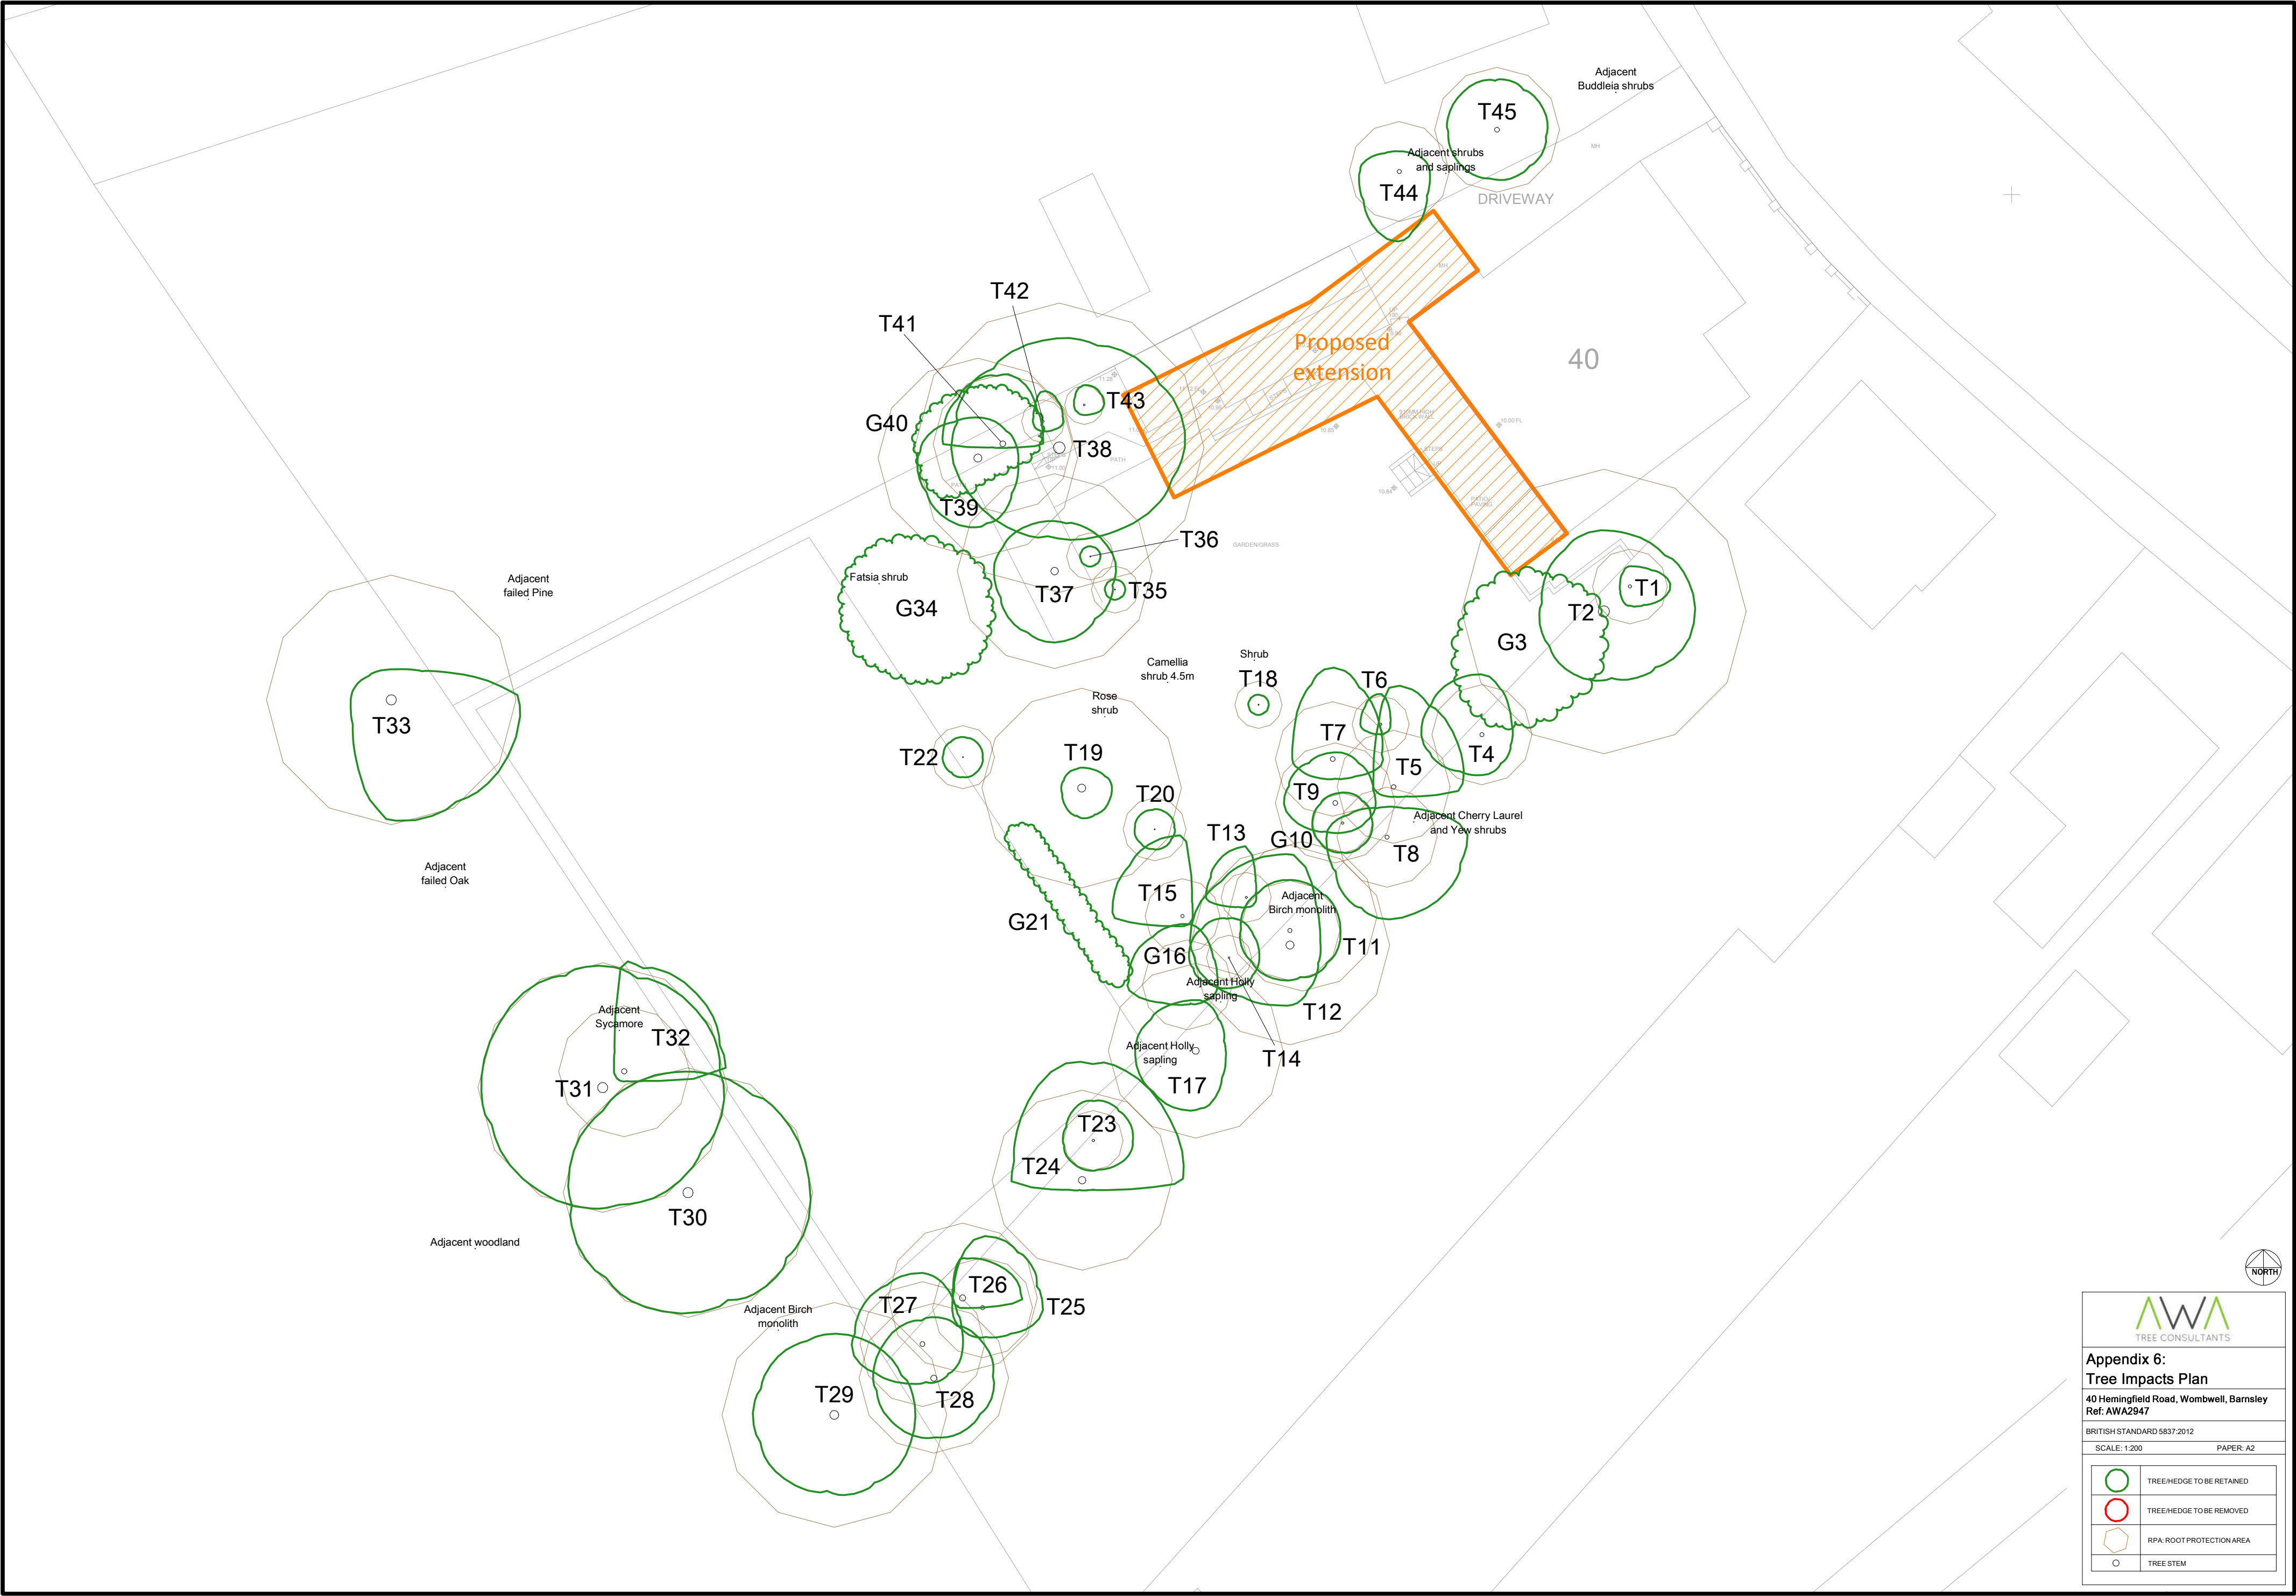



Appendix 6:
Tree Impacts Plan
40 Hemingfield Road, Wombwell, Barnsley
Ref: AWA2947

BRITISH STANDARD 5837:2012
SCALE: 1:200 PAPER: A2

	TREE/HEDGE TO BE RETAINED
	TREE/HEDGE TO BE REMOVED
	RPA: ROOT PROTECTION AREA
	TREE STEM