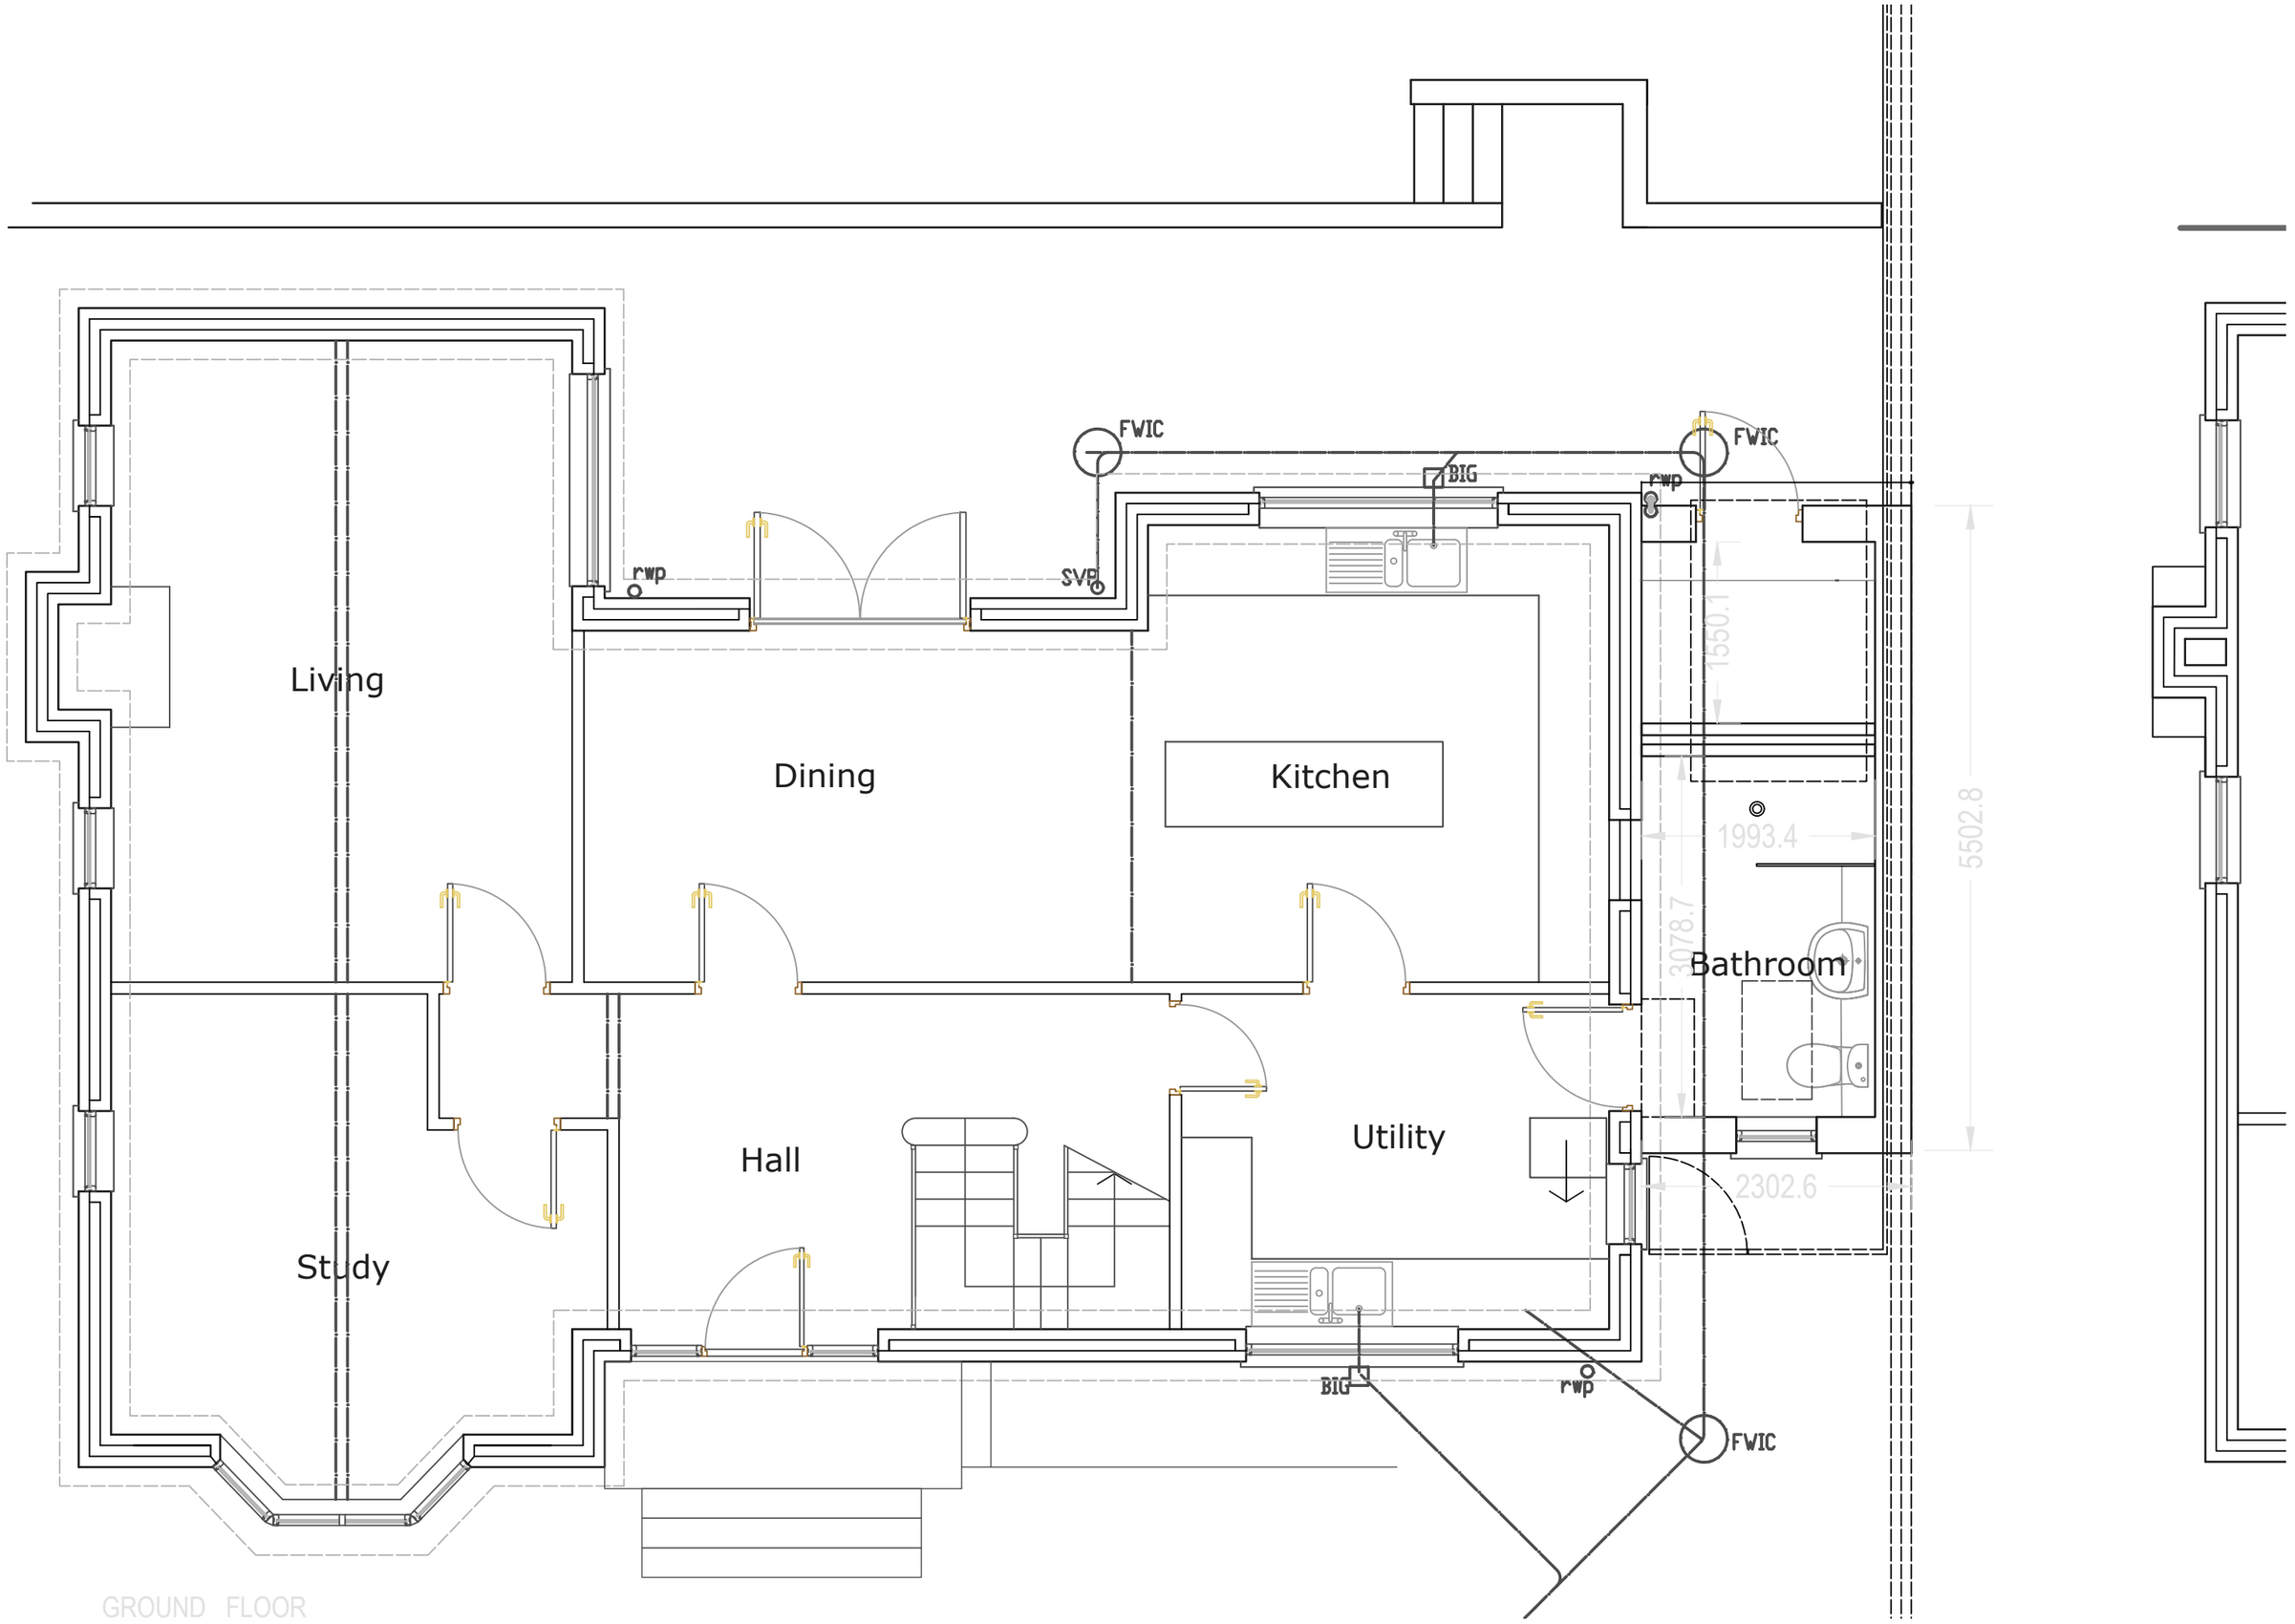


GROUND FLOOR