




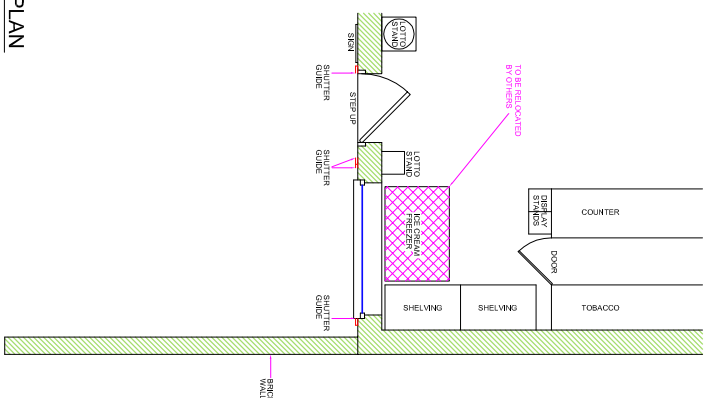


EXISTING (PART) PLAN

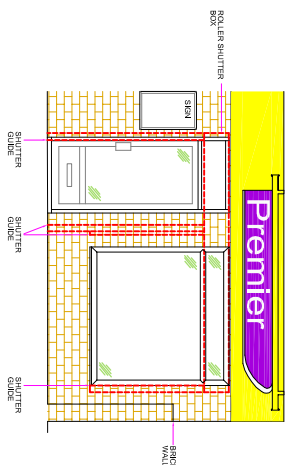

EXISTING ELEVATION

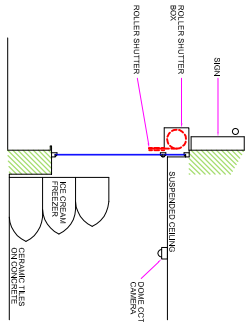


EXISTING SECTION VIEW A-A

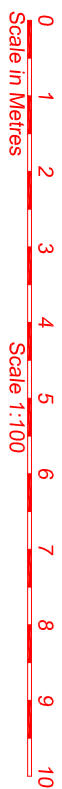


SITE ADDRESS		TITLE							
L S J SUPERMARKET 132 DARFIELD ROAD, CUDWORTH, BARNSLEY, S72 8RJ		PROPOSED AUTOMATED TELLER MACHINE (ATM) INSTALLATION FOR CASHZONE		03					
				02			NAME:-	drawing approval	
DRAWN	DATE	SCALE							
MAL	03/02/16	VARIOUS @A3	01	EX USER PROTECTION BOLLARDS ADDED	13/04/16	DG	POSITION:-	APPROVED:-	
REVISION NO.	SHEET	REVISION							
E018248		01		REVISION	DESCRIPTION	DATE	BY	DATE:-	SIGNED:-


CARDTRONICS
 UNITED KINGDOM
 A division of Cardtronics Europe



cashzone™

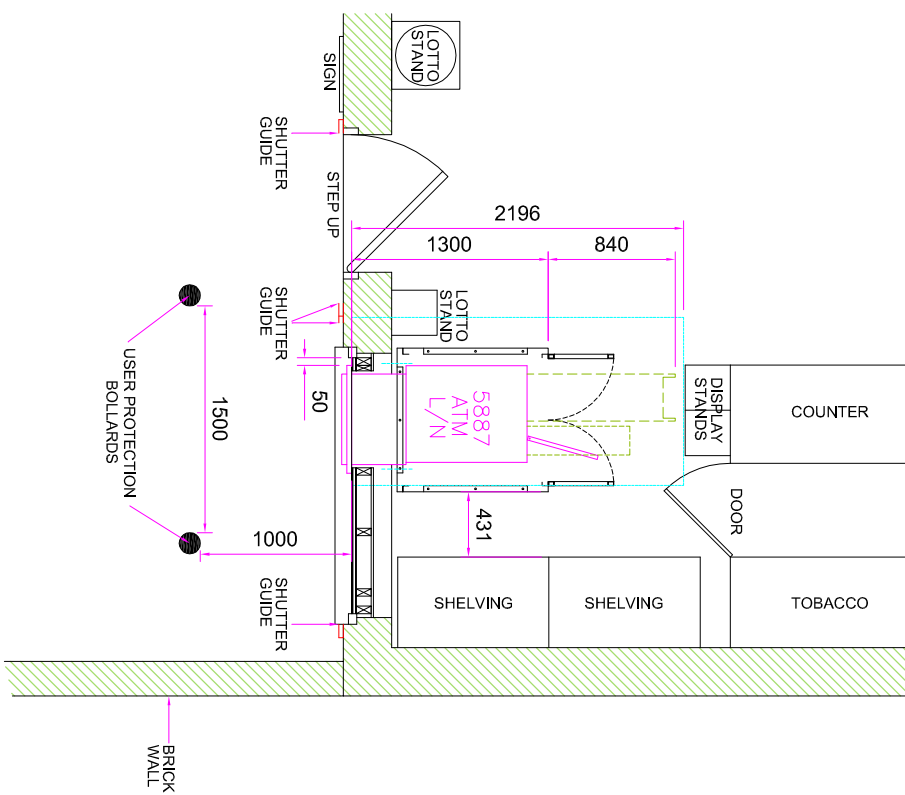

PROPOSED (PART) PLAN

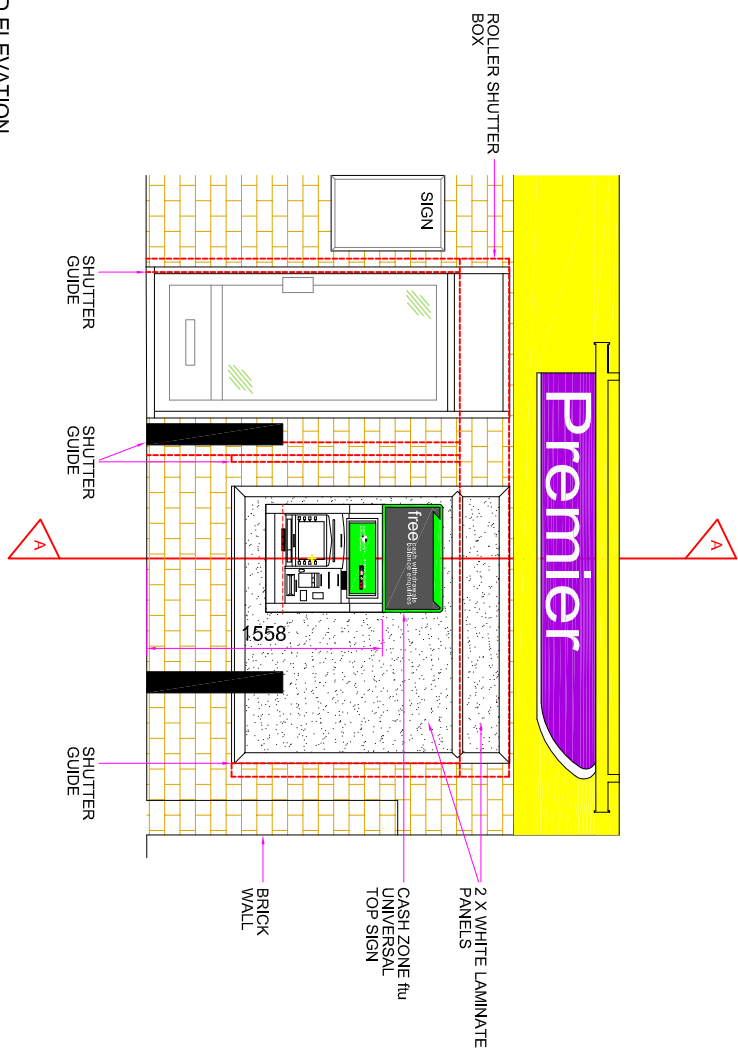

PROPOSED ELEVATION

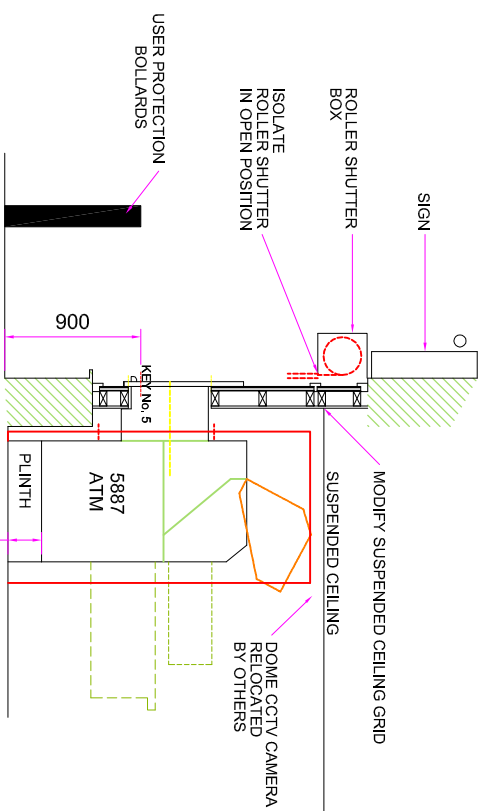

SECTION VIEW A-A

DO NOT SCALE EXCEPT FOR PLANNING AND BUILDING REGULATION PURPOSES

GENERAL NOTES

LIGHTING:-

ALL LIGHTING TO BE POSITIONED TO AVOID DIRECT GLARE ON THE EYES OF THE USER AND UNWANTED REFLECTIONS FROM THE SCREEN OR OPERATING FEATURES. GLARE FROM LIGHTING TO BE AVOIDED.

SIGNAGE :-

ALL SIGNAGE TO CONFORM TO BS 8300:2001 SECTIONS 9.2.2 LOCATION & DESIGN OF SIGNS & INFORMATION AND 9.2.3 VISUAL SIGNS.
ALL NEW GLAZING CONFORMS TO BS 6206.
ALL ELECTRICAL WORK CONFORMS TO BS 7671.

SITE NOTES

FLOOR CONSTRUCTION:
CERAMIC TILES ON CONCRETE

REMOVE 2 X GLAZING PANELS

ISOLATE ROLLER SHUTTER IN OPEN POSITION

MODIFY SUSPENDED CEILING GRID TO SUIT SECURITY STUDWORK

INSTALL: 2 X WHITE LAMINATE PANELS, SECURITY STUDWORK, SECURITY ENCLOSURE, PLINTH, ATM, 2X BOLLARDS, ELECTRICS AND ILLUMINATED SIGNAGE

NOTE:

EXISTING LARGE DOUBLE GLAZED PANEL IS CRACKED - HANDLE WITH CARE
SECURITY ENCLOSURE HOOD REMOVED DUE TO CEILING HEIGHT

WORK TO BE CARRIED OUT BY OTHERS

RELOCATE ICE CREAM FREEZER AND 1 X INTERNAL DOME SECURITY CAMERA
IN ATM INSTALL LOCATION