
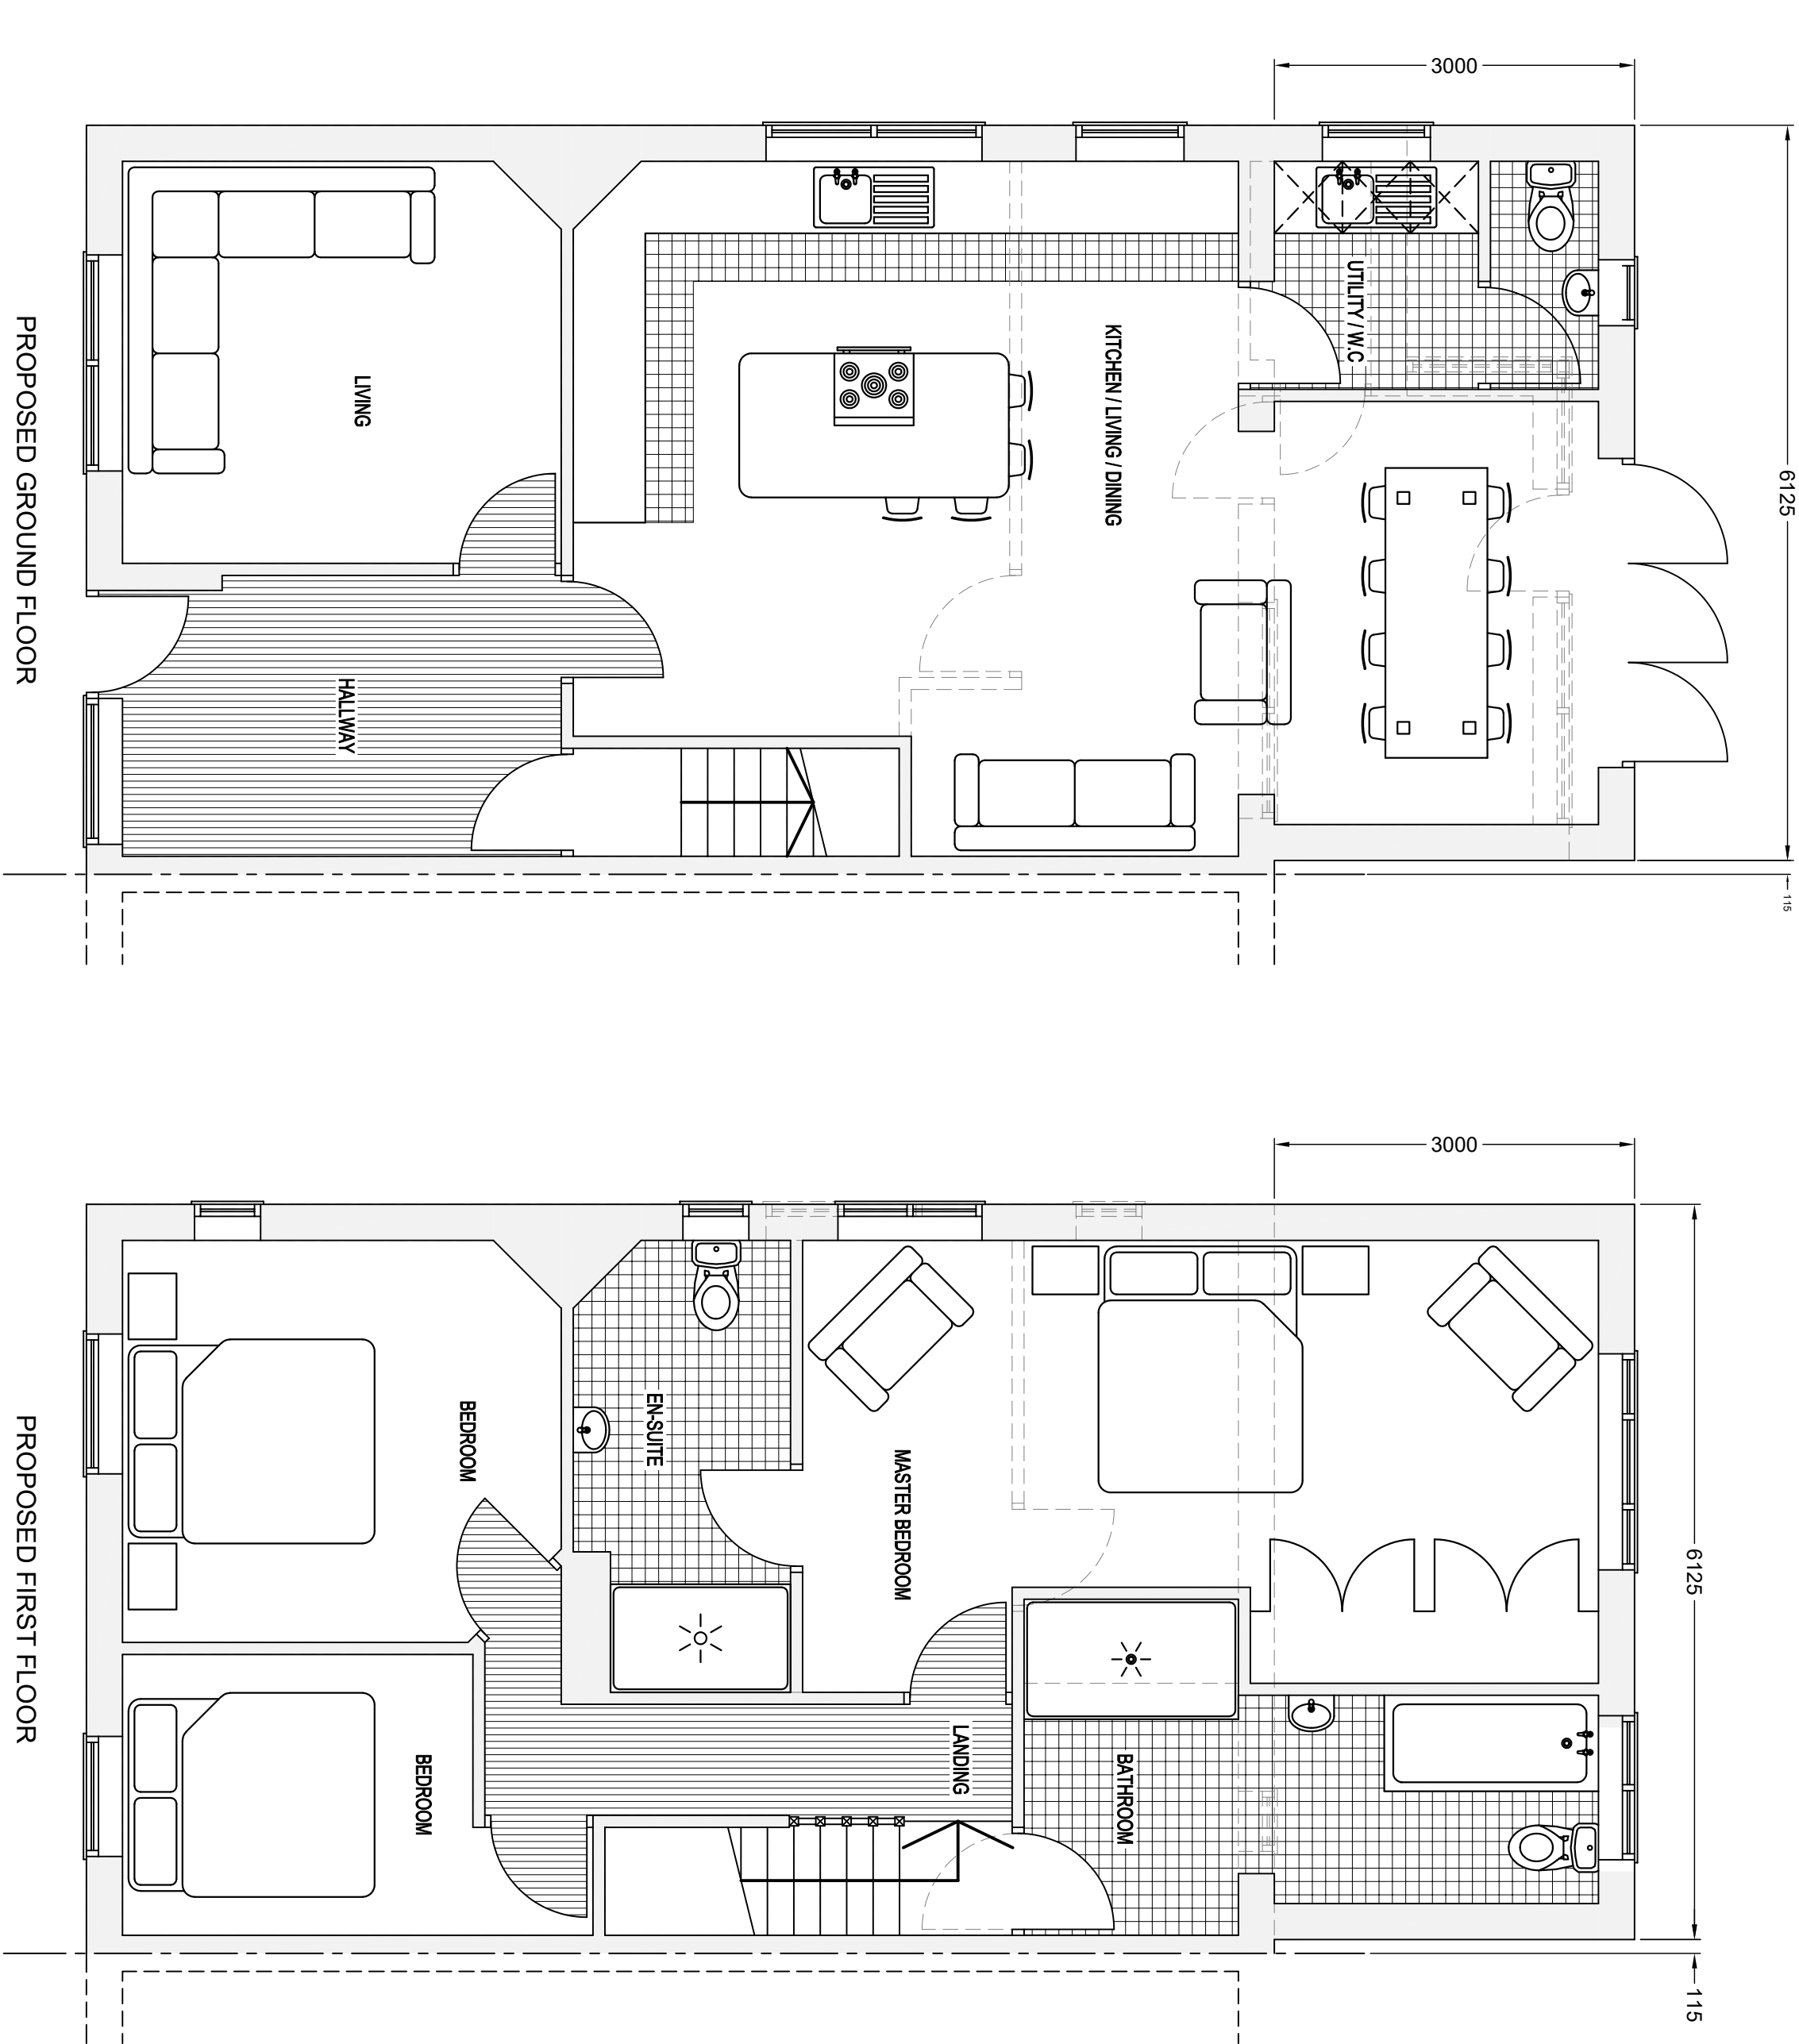
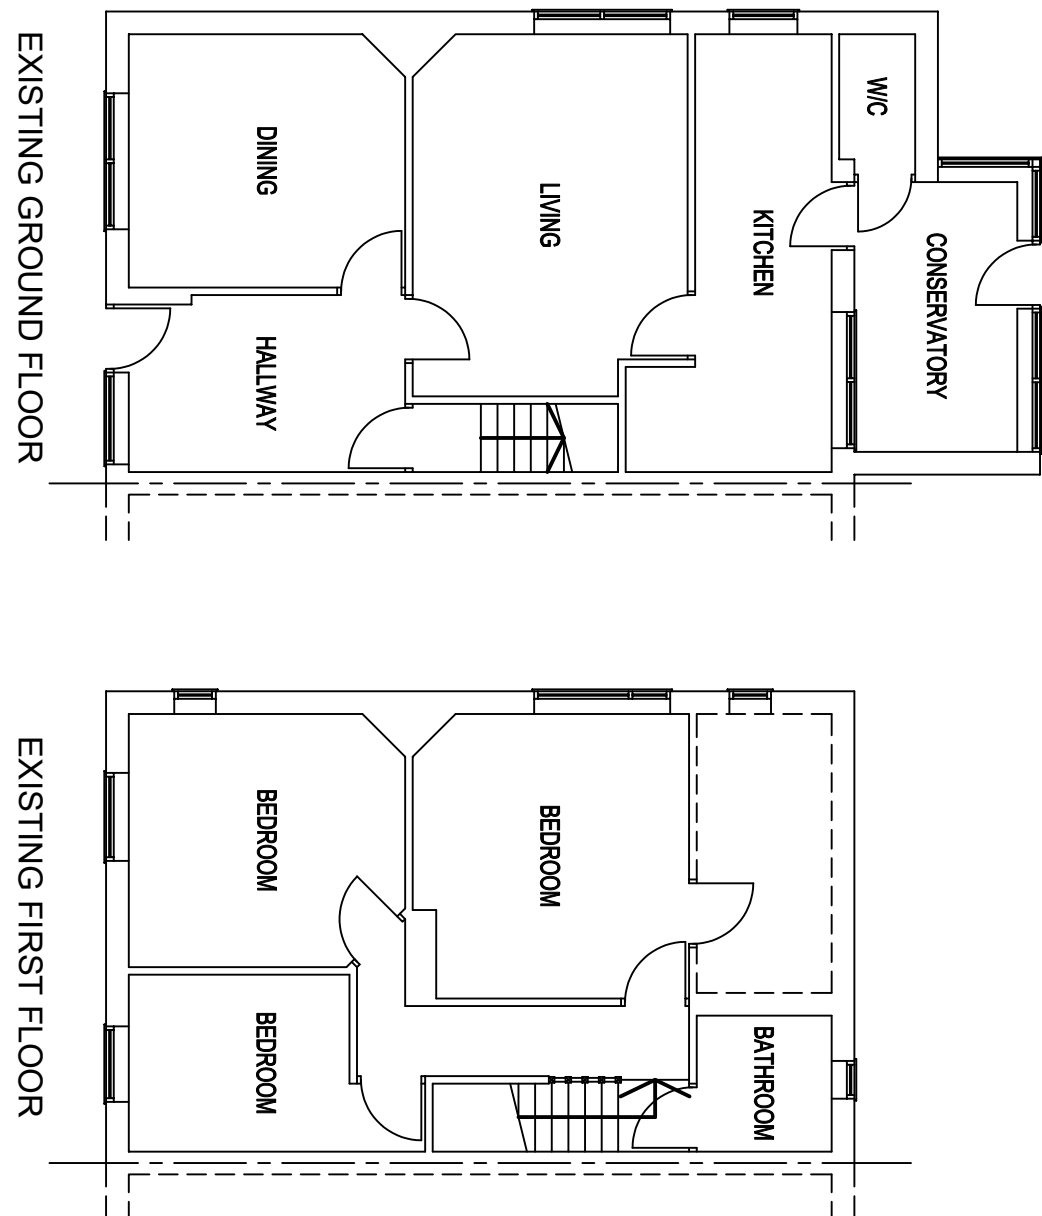
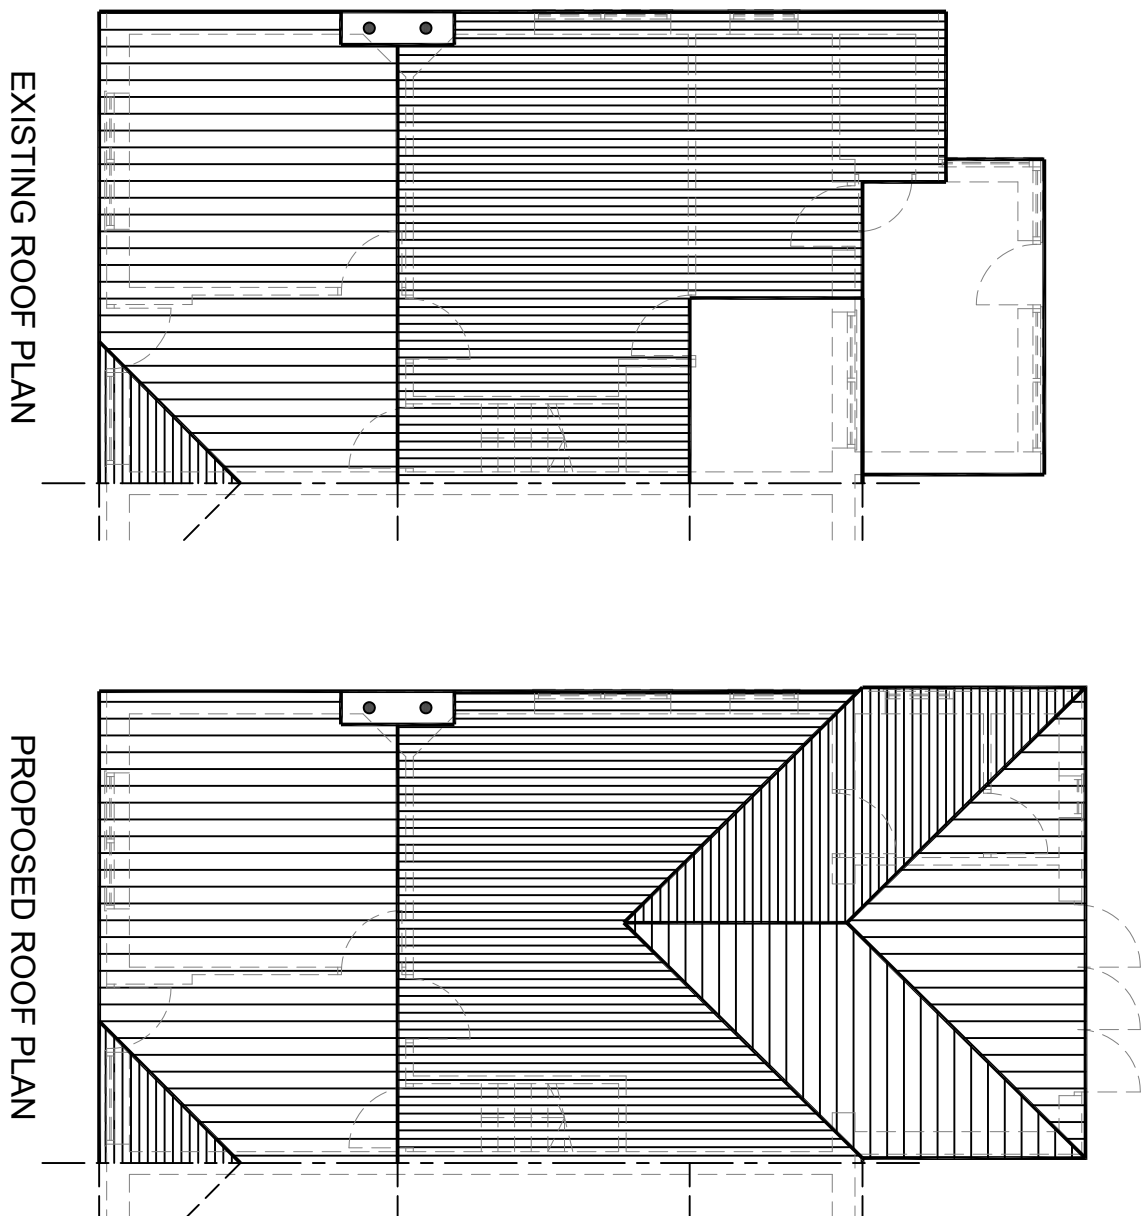


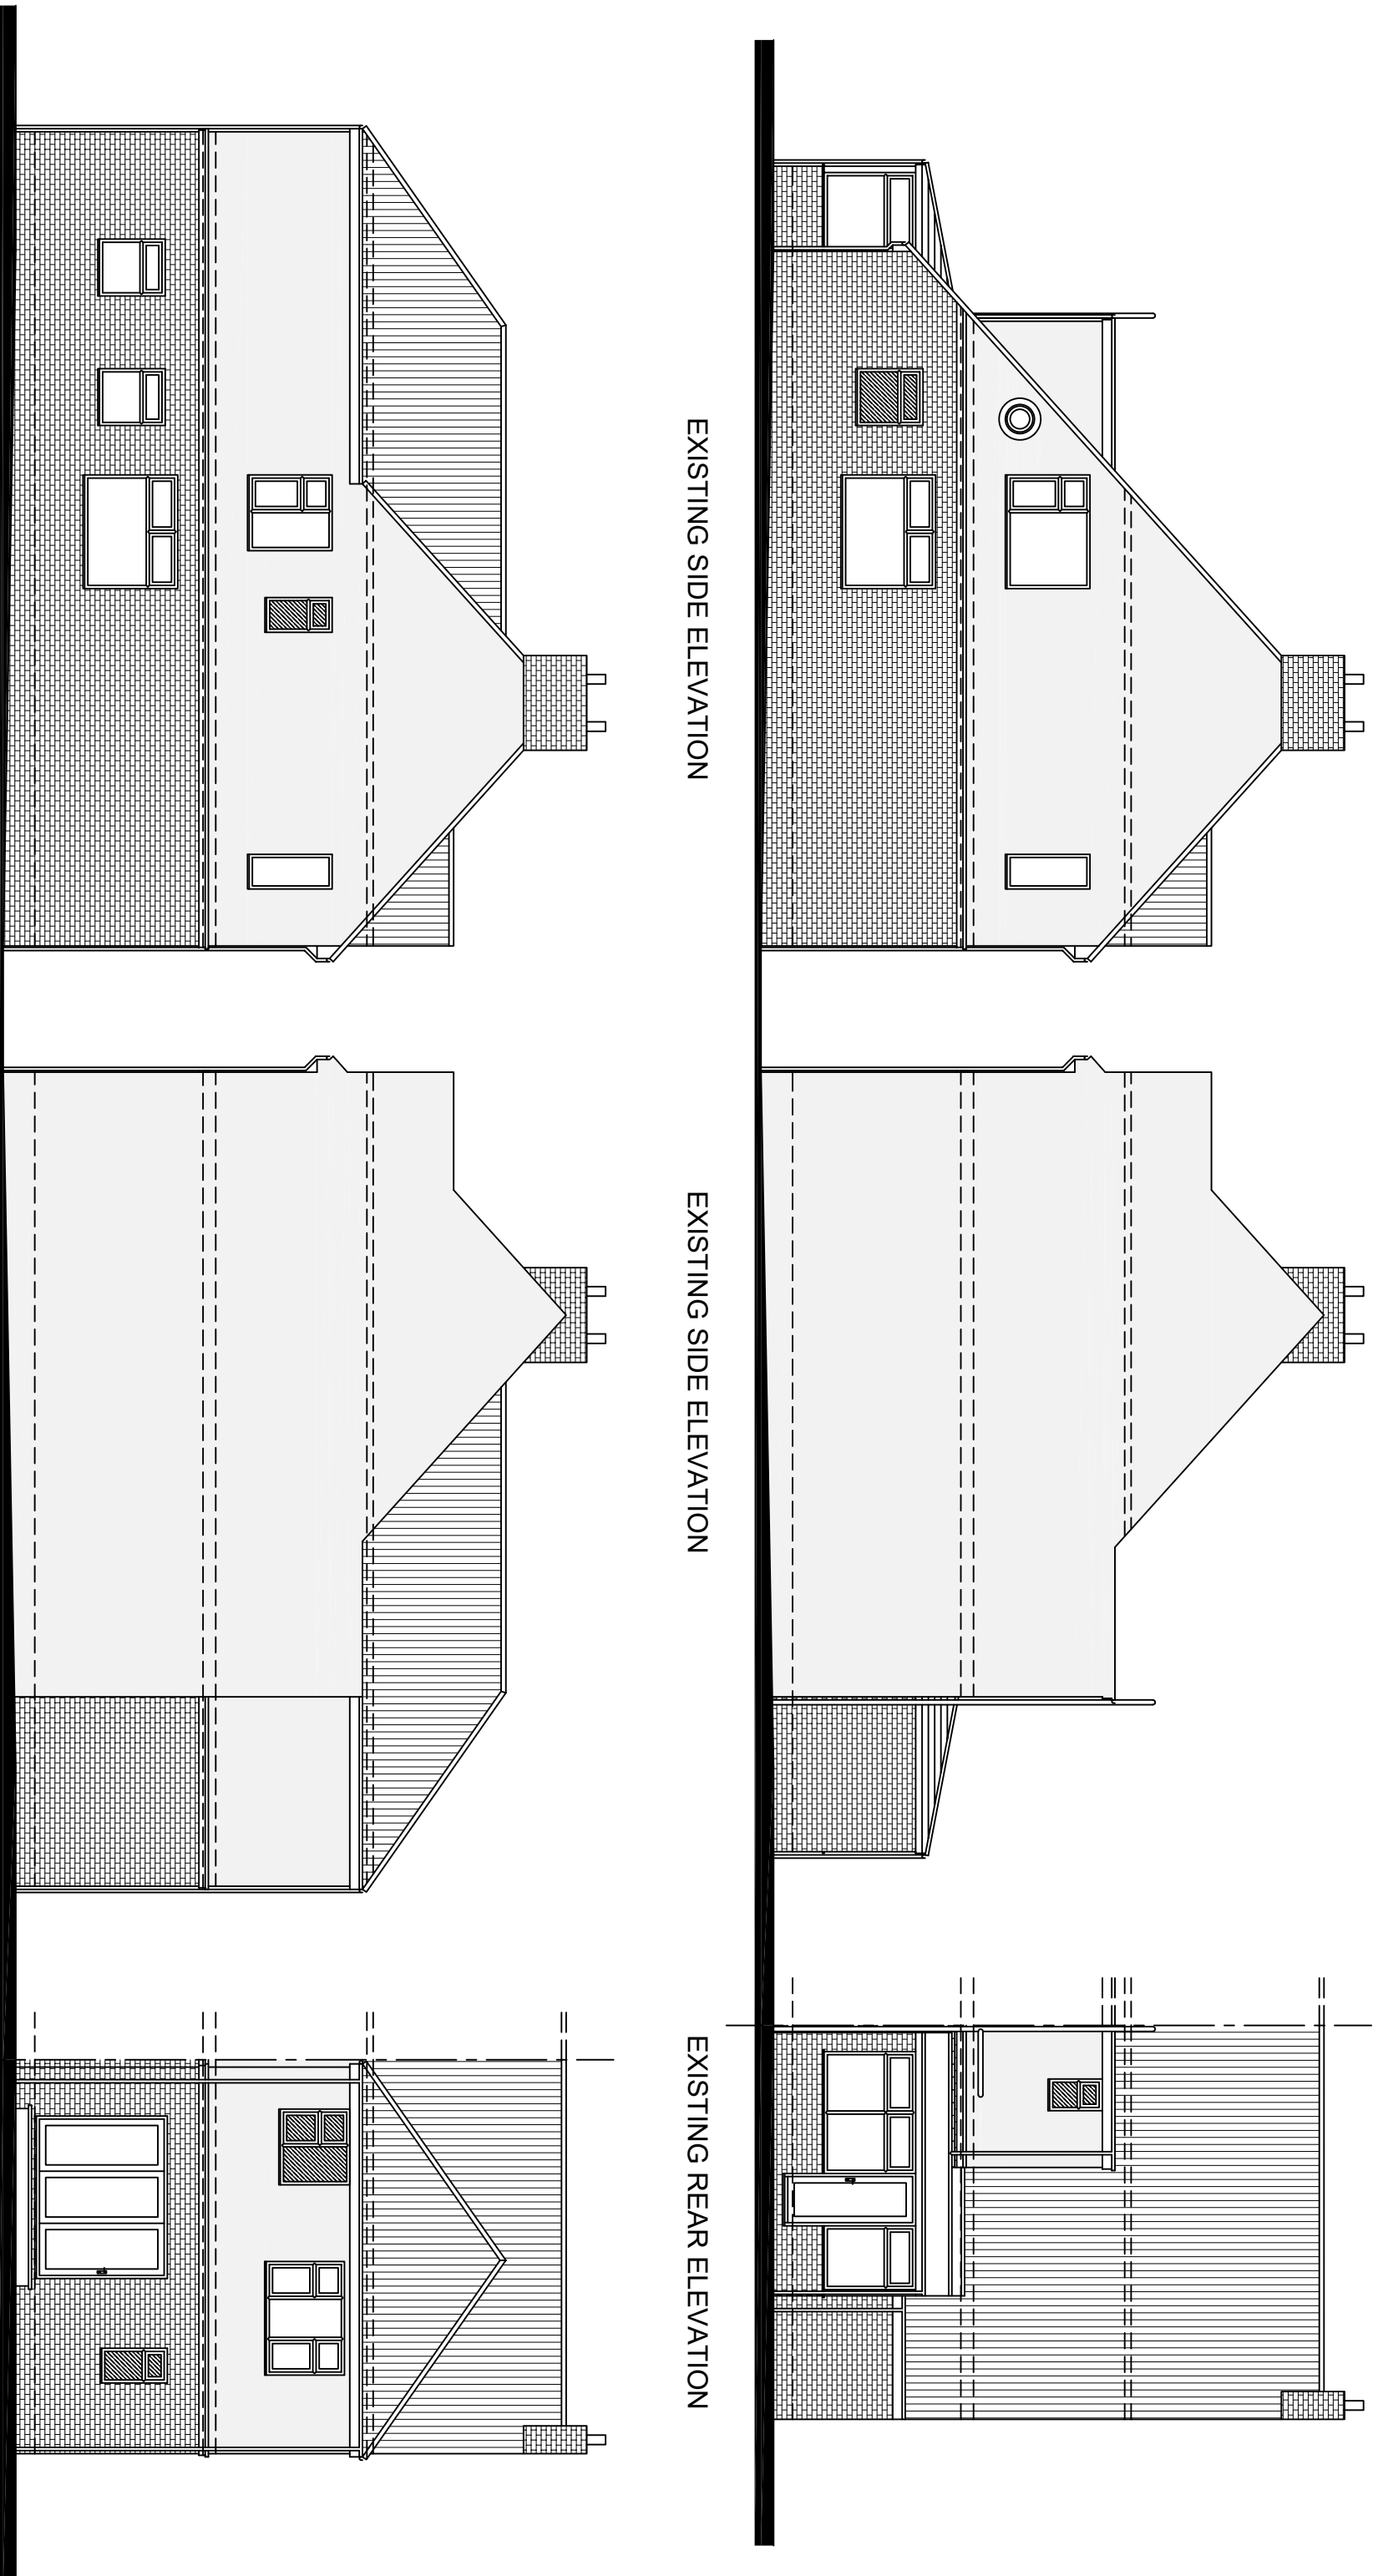

GENERAL NOTES:

1. THIS DRAWING IS THE PROPERTY OF A.T. DESIGN AND DRAUGHTING AND REPRODUCTION IN ANY FORM IS PROHIBITED.

2. ALL DIMENSIONS ARE TO FACE UNLESS OTHERWISE SPECIFIED.

3. ALL DIMENSIONS ARE TO BE CHECKED ON SITE AND ANY DISCREPANCIES TO BE REPORTED TO A.T. DESIGN AND DRAUGHTING.

4. CONTRACTOR, SUB-CONTRACTORS AND SUPPLIERS MUST VERIFY ALL DIMENSIONS ON SITE BEFORE COMMENCING ANY WORK ON PRODUCE ANY SHOP DRAWINGS.

5. FINAL AS BUILT DIMENSIONS TO SUIT BRICK DIMENSIONS.

6. ALL SITE BOUNDARIES ARE TO BE CONFIRMED ON SITE WITH THE APPLICANT AND CHOSEN CONTRACTOR.

7. A PARTY WALL SURVEYOR SHOULD BE CONSULTED WHERE ANY WORKS ARE WITHIN 2.0M OF ADJOINING BUILDING FOUNDATIONS & GRASS BELOW THE LEVEL OF ROAD FOUNDATION OR A PARTY BOUNDARY WALLS ARE AFFECTED THERE AND NOT SOLELY OWNED BY THE APPLICANT.

A	FOR PLANNING PERMISSION	FEB 22
REV.	MODIFICATIONS	DATE

A.T.
D E S I G N & D R A U G H T I N G
47 Chapelfield Crescent | Thorpe Hesley | Rotherham | S61 2TP
tel: 01142 453116 | 07739 807580
e-mail: alan@atdesignanddraughting.com

Client
Scheme
MARK POPOVICH
DOUBLE STOREY REAR EXTENSION
26 Stafford Avenue | Elsecar | Barnsley | S74 8AD
Title
EXISTING & PROPOSED DETAILS

1:50 & 1:100 @ A1	Drawn Designed Client Approval	Alan Thomas - February 2022
Drawing No. 09/22/Y18-01a	Sheet No. 1 of 1	Status FOR PLANNING PERMISSION