


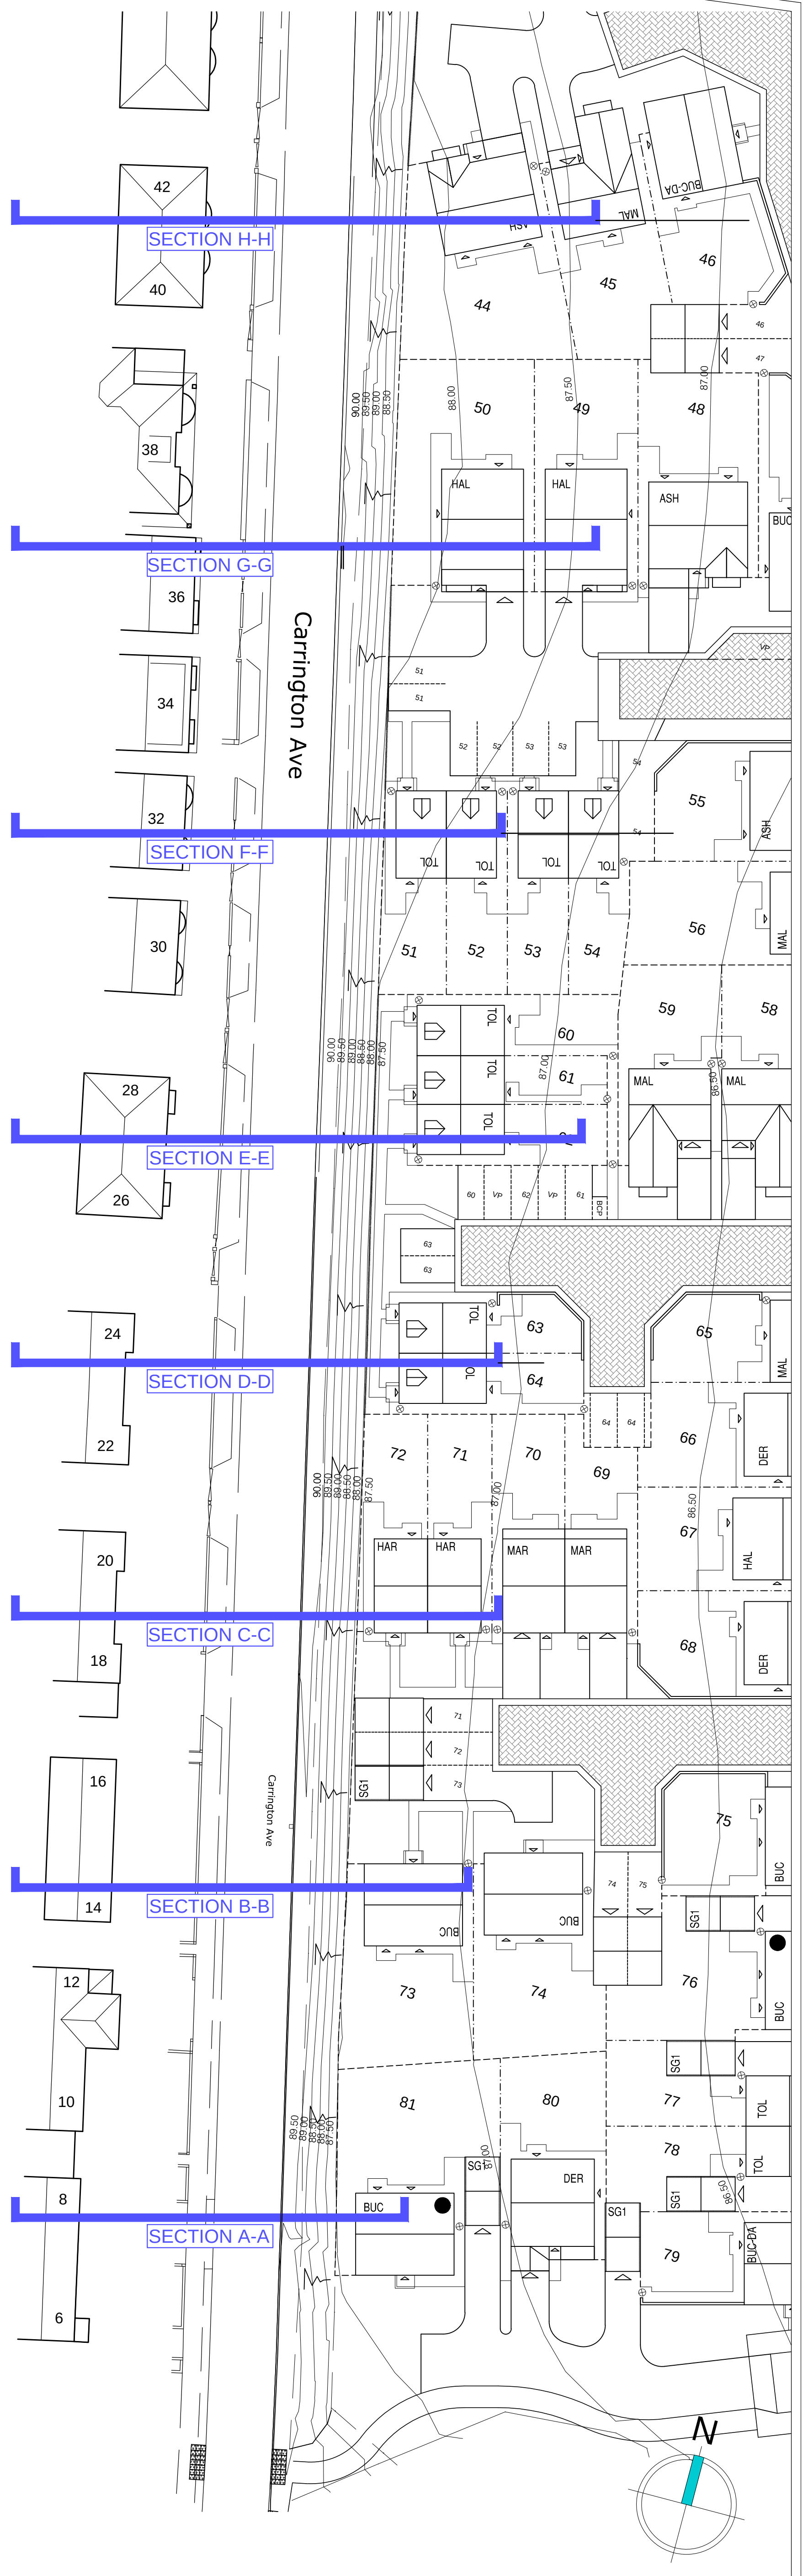

Revision notes:		
Rev:	Date:	Revision:

Drawing Number: 811121.05
Client: Miller Homes Yorkshire

Project: Carrington Avenue Barnsley
Drawing Title: Cross Section

Date: 22.04.16
Scale @ A1: 1:200
Revision:



STEN Architecture Ltd
Suite 10, Unit 3,
Benton Office Park,
Bennett Avenue,
Horbury,
Wakefield,
WF4 5RA
Telephone: 01924 669424

Web: www.sten-architecture.co.uk
Twitter: @STEN_arch
Facebook: [stenarchitectureltd](https://www.facebook.com/stenarchitectureltd)
LinkedIn: Sten Architecture

