



7A STATION ROAD, DODWORTH
ELEVATIONS

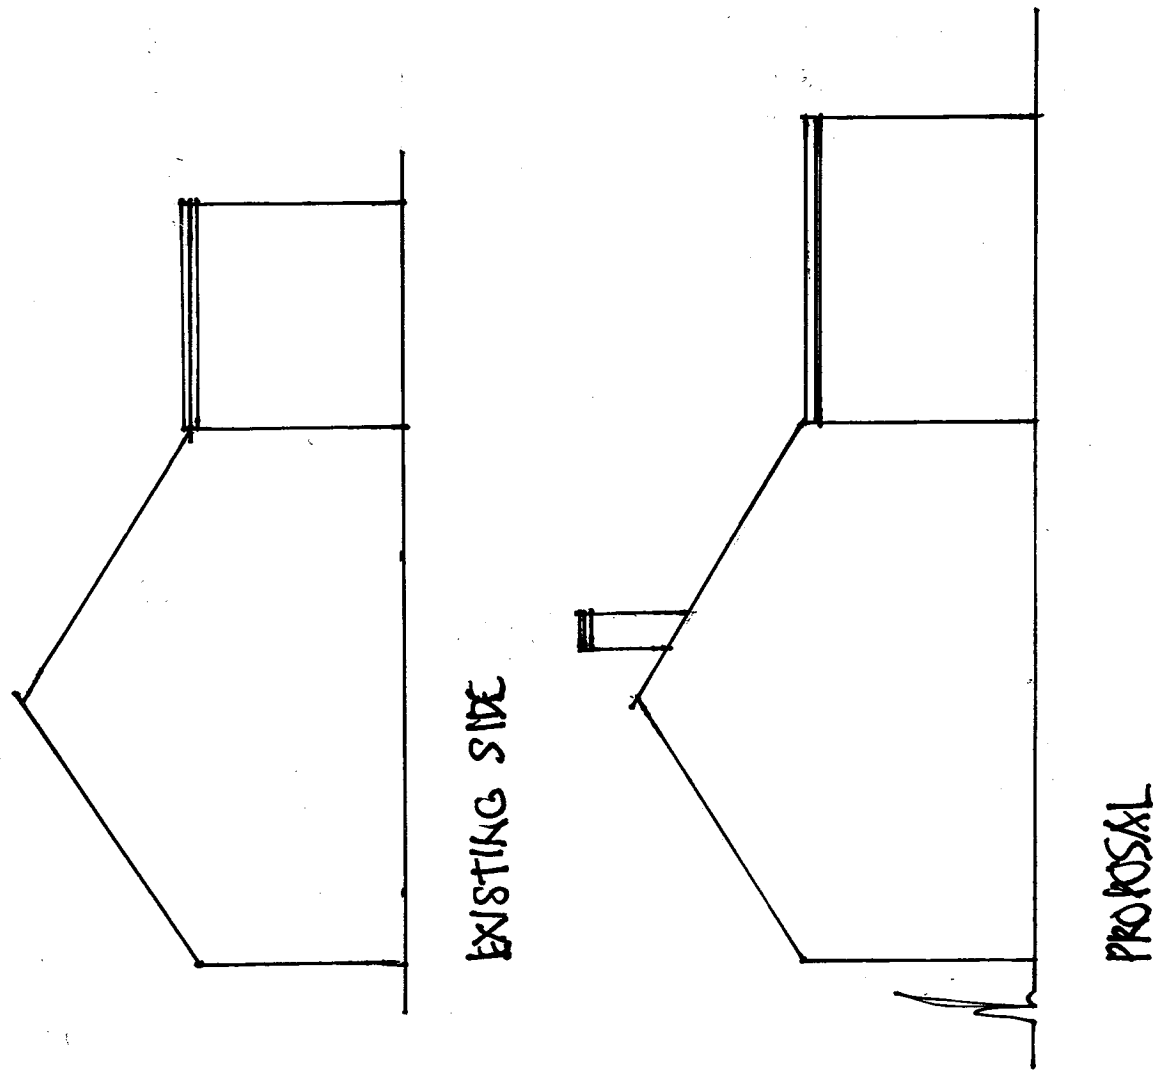

Streetwise



BLOCK/SITE PLAN
AREA 90m x 90m
SCALE 1:500 on A4
CENTRE COORDINATES: 431386, 405246

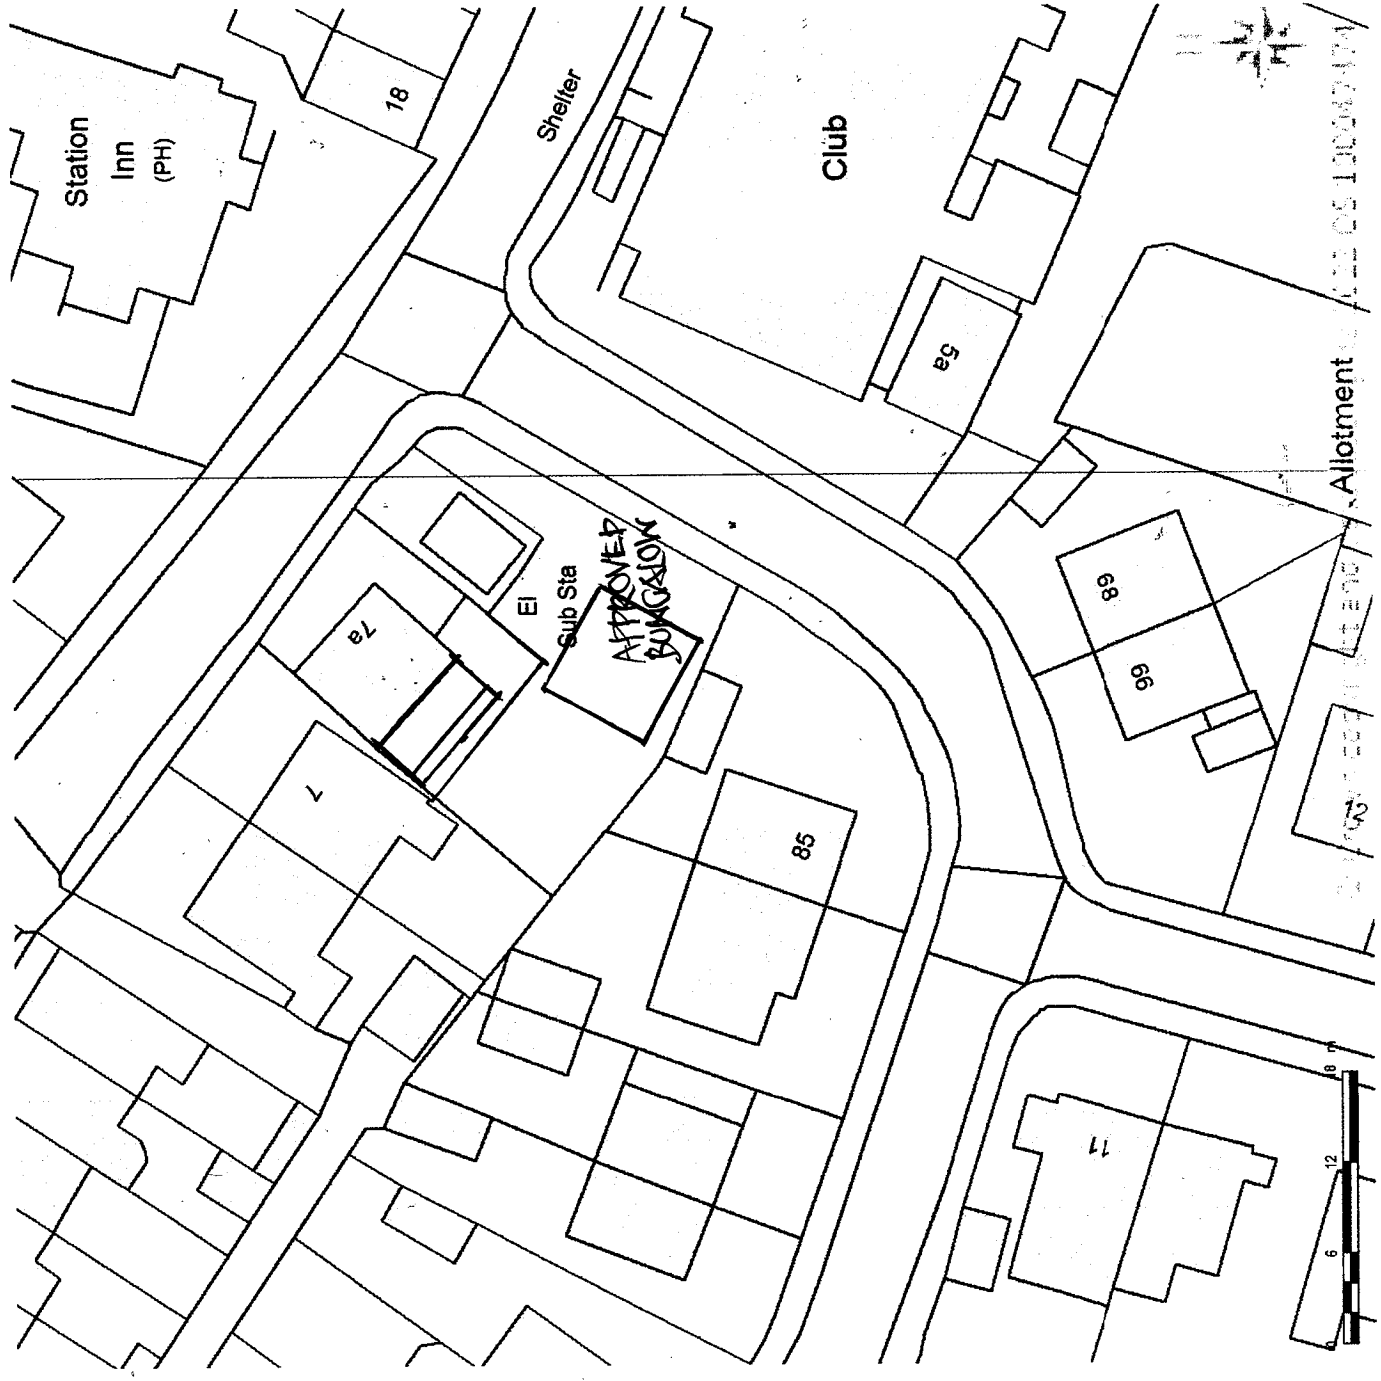

Supplied by Streetwise Maps Ltd
www.streetwise.net
Licence No: 100047474
17/11/2022 11:55:07

SCALE 1:100