


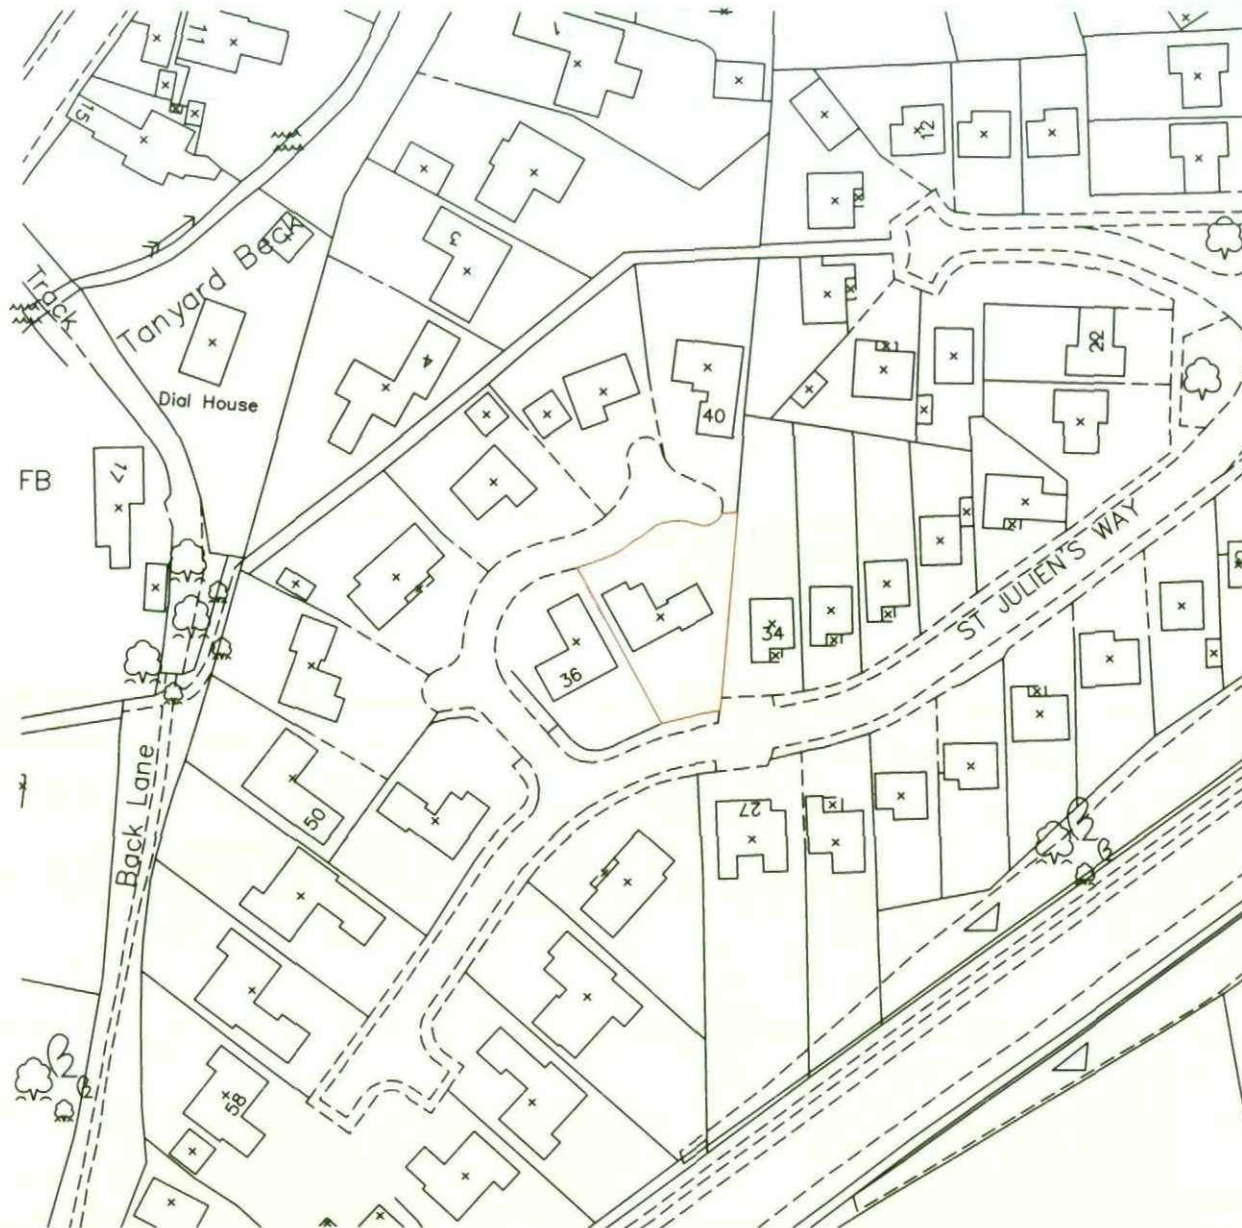

Revisions



GEOFF MELVIN
Architectural Consultancy

28 Ringstead Crescent Sheffield S10 5SG
Tel: (0114) 2664681 Fax (0114) 2679651
© Copyright

Client Mr. A. Scott

Scale 1:1250

Date 03/10


Drawn By GMM

Project
38 St. Juliens Way
Cawthorne
S75 4ES

Title
Location Plan


Drawing No. A5/P/01

All dimensions must be checked on site and not scaled from this drawing. If in doubt ask.

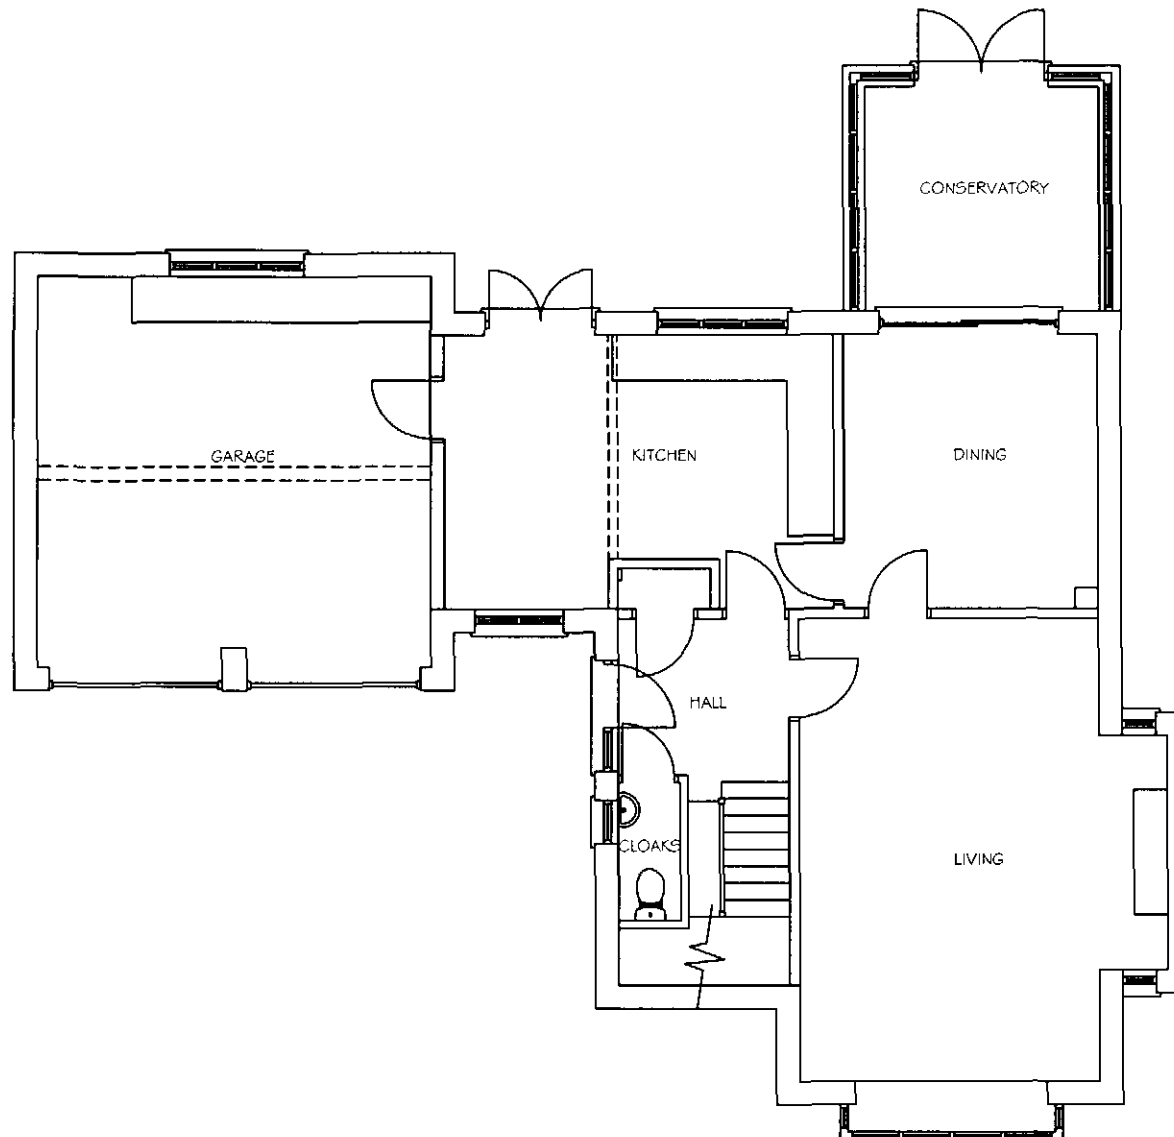


EXISTING GROUND FLOOR PLAN

ANDREW SCOTT
38 St. JULIENS WAY
CAWTHORNE S75 4ES
SCALE 1:100
AS/EXPD/01

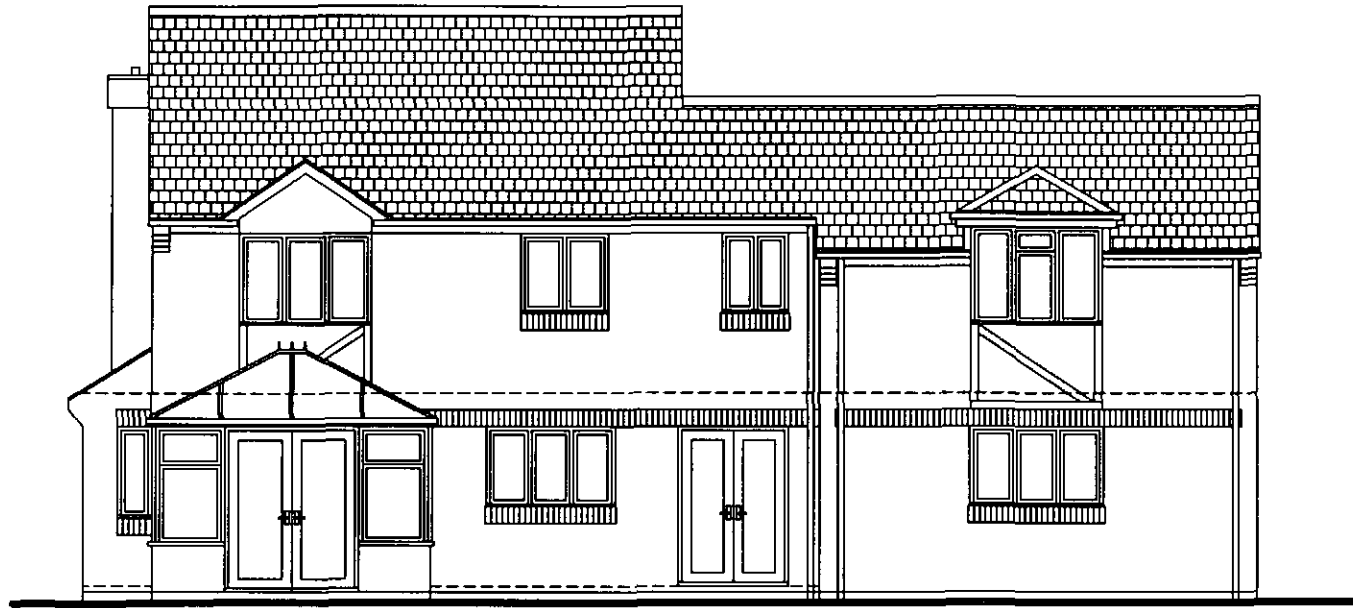


EXISTING REAR ELEVATION

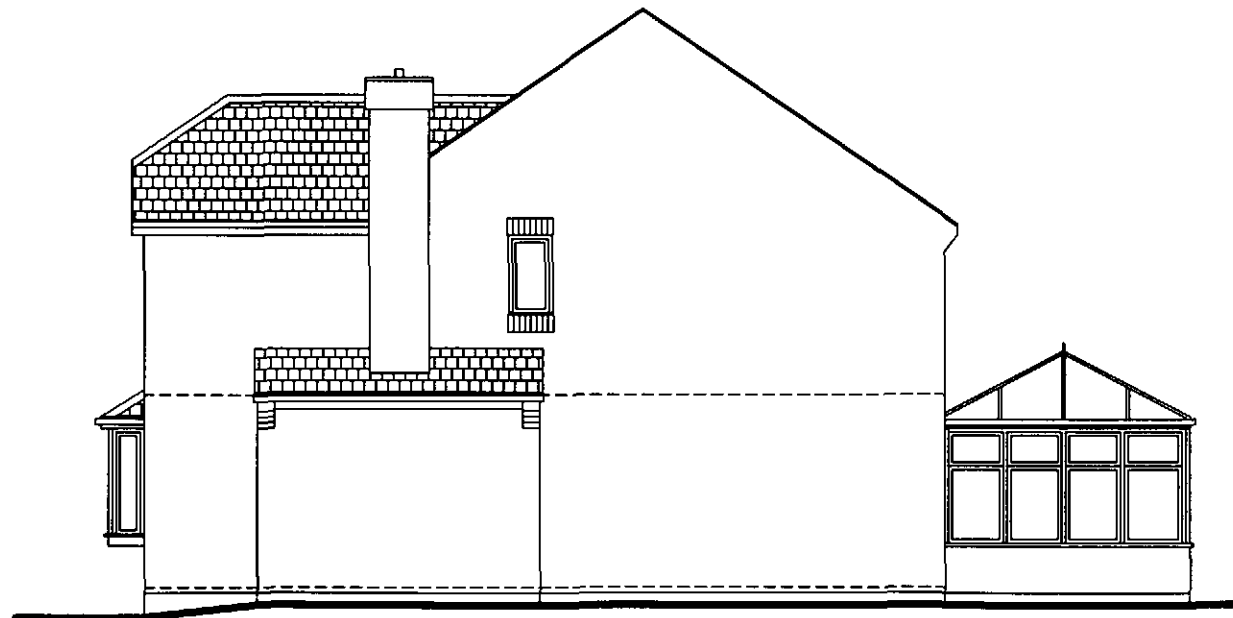

EXISTING SIDE ELEVATION

ANDREW SCOTT
 38 St. JULIENS WAY
 CAWTHORNE S75 4ES
 SCALE 1:100
 AS/EX/PD/03

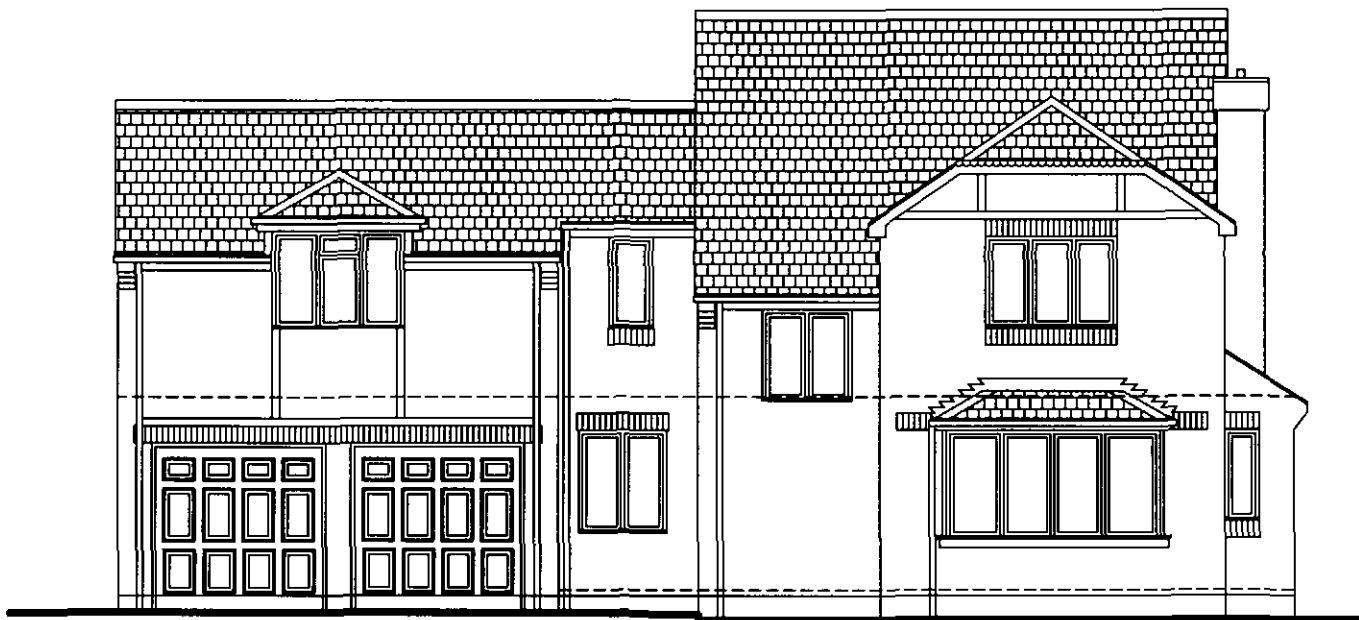


EXISTING FRONT ELEVATION




EXISTING SIDE ELEVATION

ANDREW SCOTT
38 St. JULIENS WAY
CAWTHORNE S75 4ES
SCALE 1:100
AS/EX/PD/04

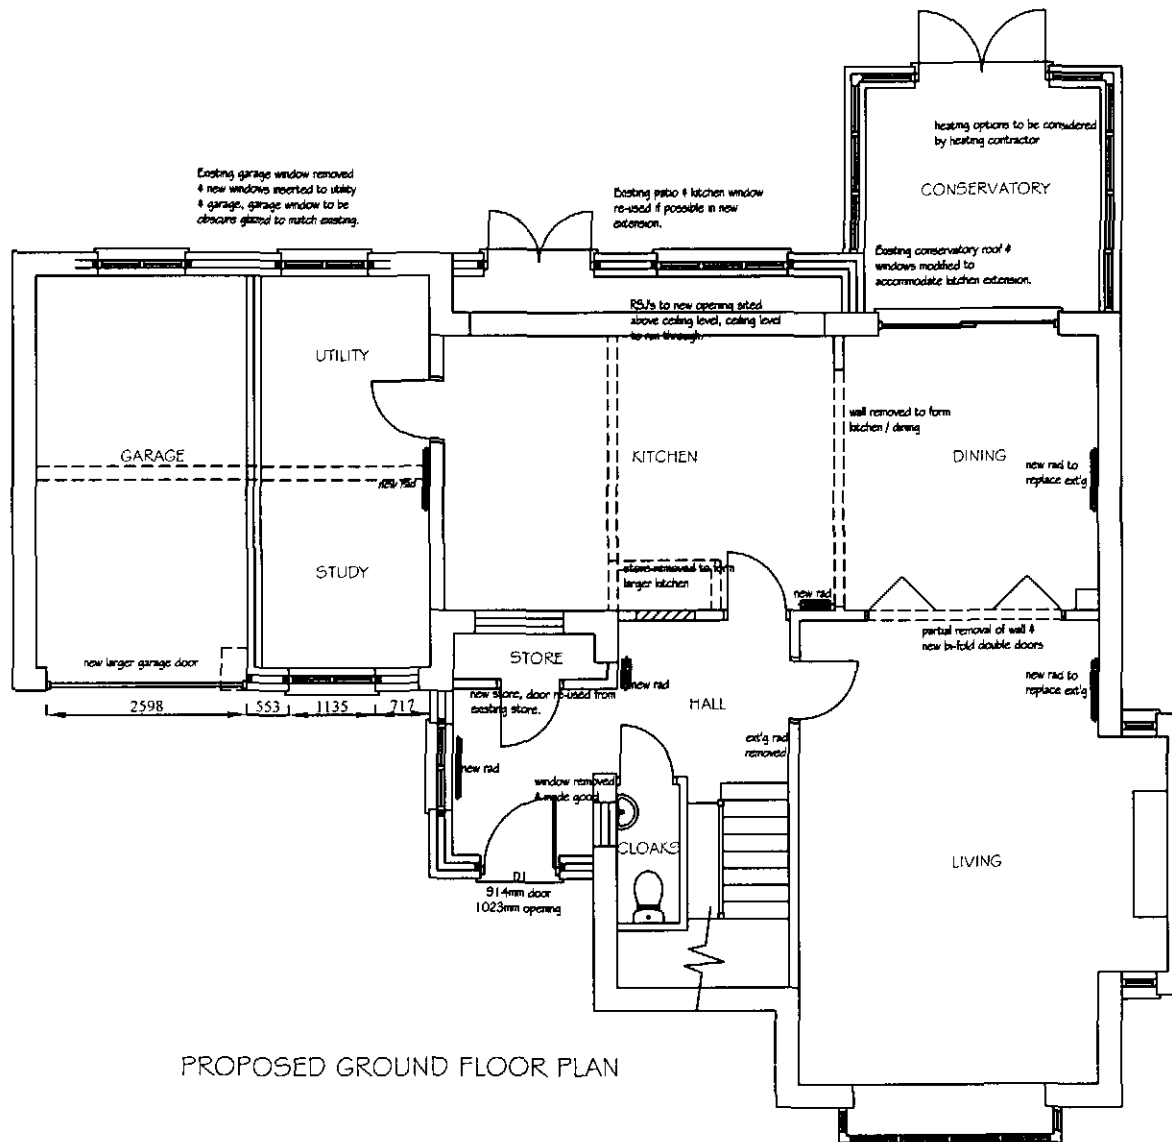


PROPOSED GROUND FLOOR PLAN

ANDREW SCOTT
 38 St. JULIENS WAY
 CAWTHORNE S75 4ES
 SCALE 1:100
 AS/PGF/01

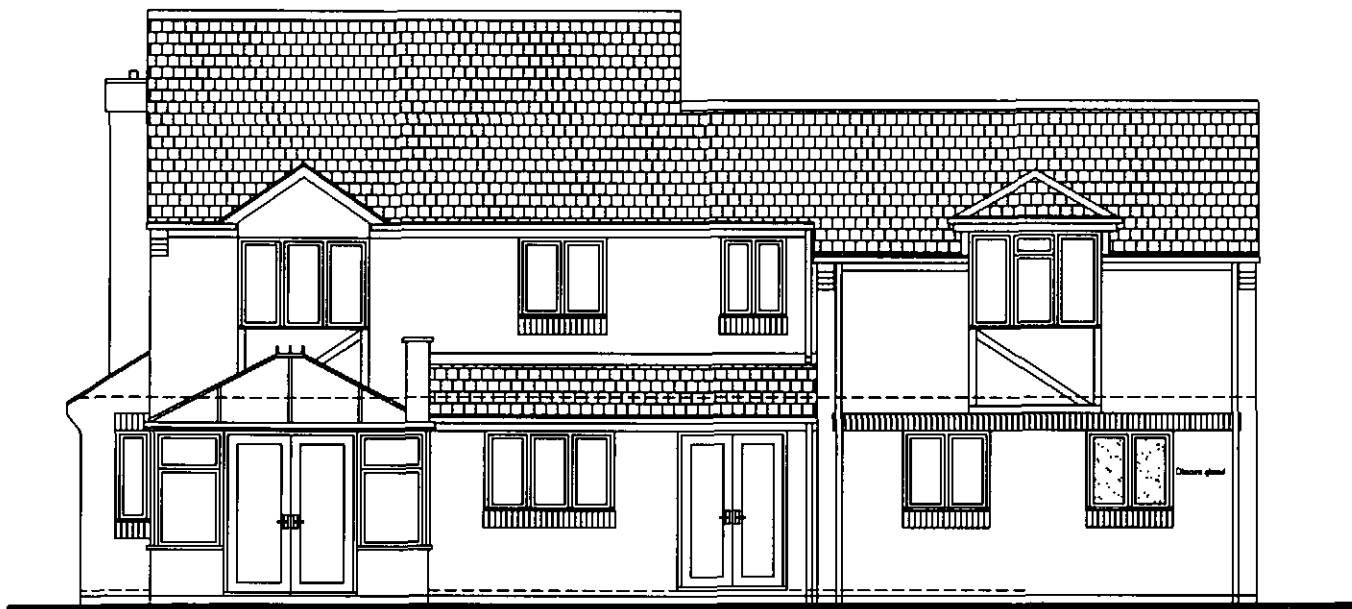


PROPOSED REAR ELEVATION

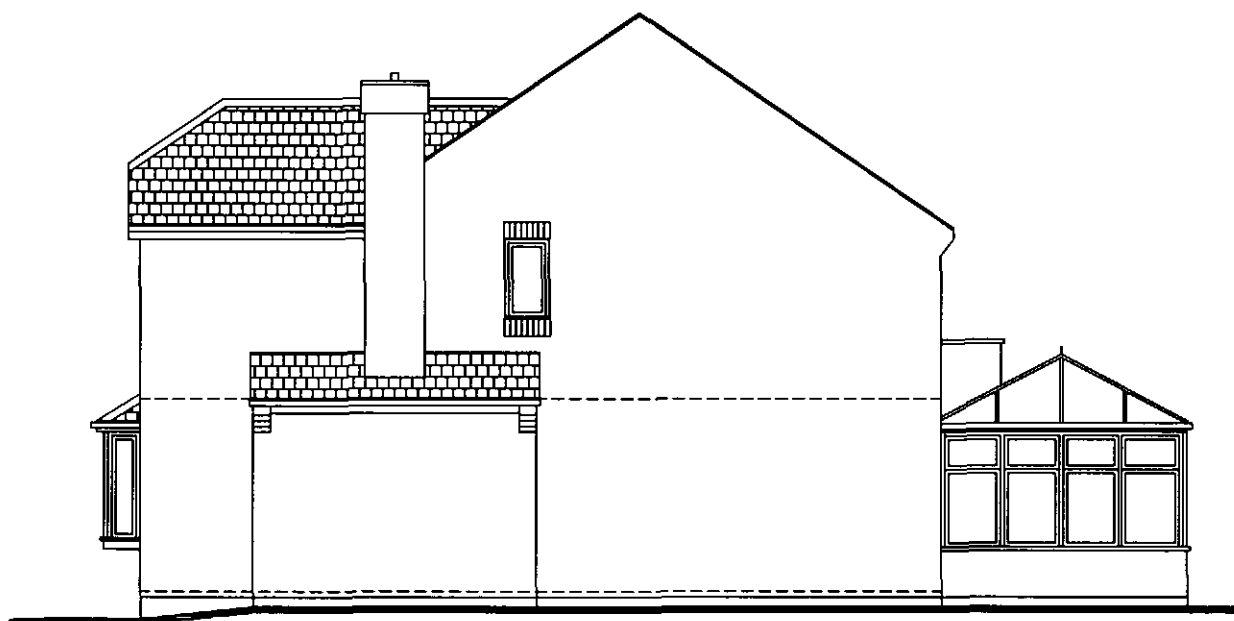


PROPOSED SIDE ELEVATION

ANDREW SCOTT
38 St. JULIENS WAY
CAWTHORNE S75 4ES
SCALE 1:100
AS/PEL/01

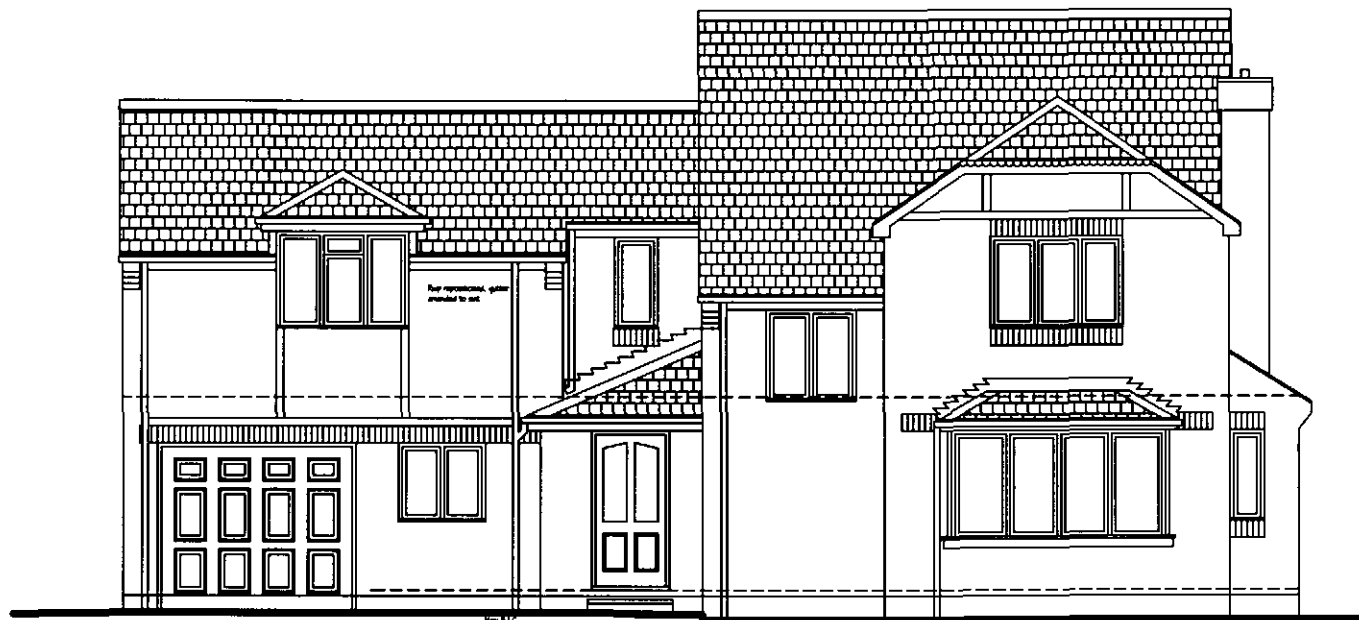

PROPOSED FRONT ELEVATION

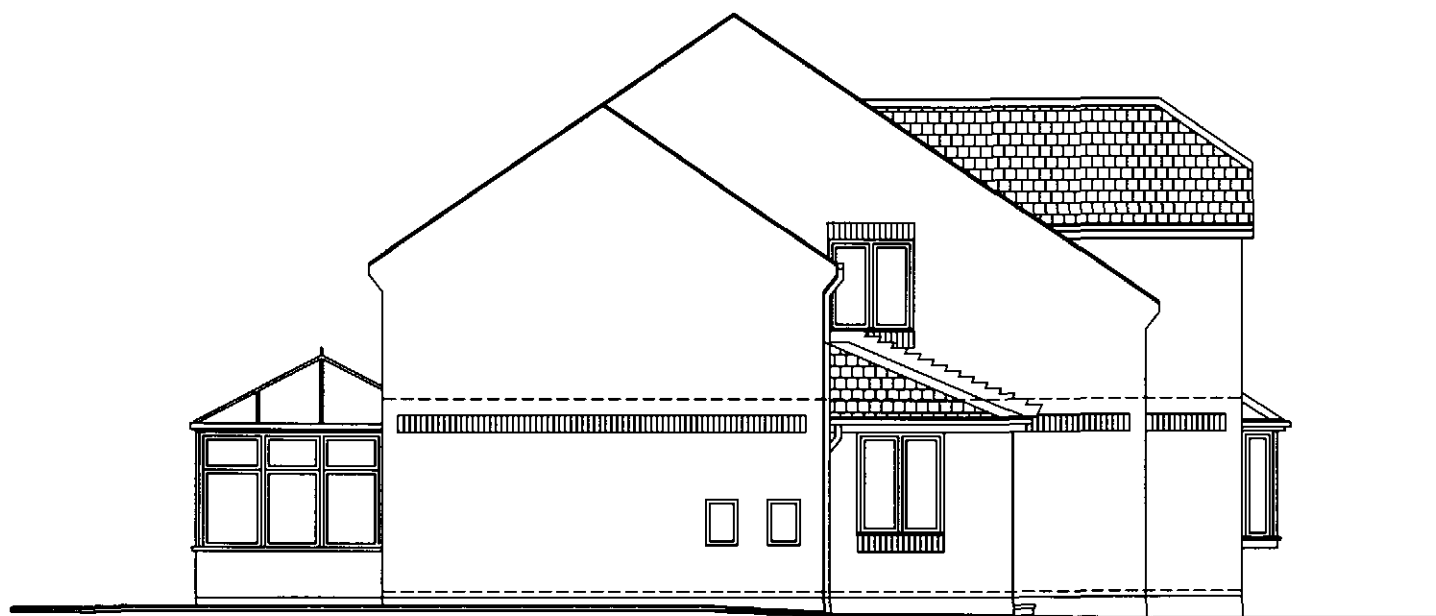

PROPOSED SIDE ELEVATION

ANDREW SCOTT
38 St. JULIENS WAY
CAWTHORNE S75 4ES
SCALE 1:100
AS/PE/02