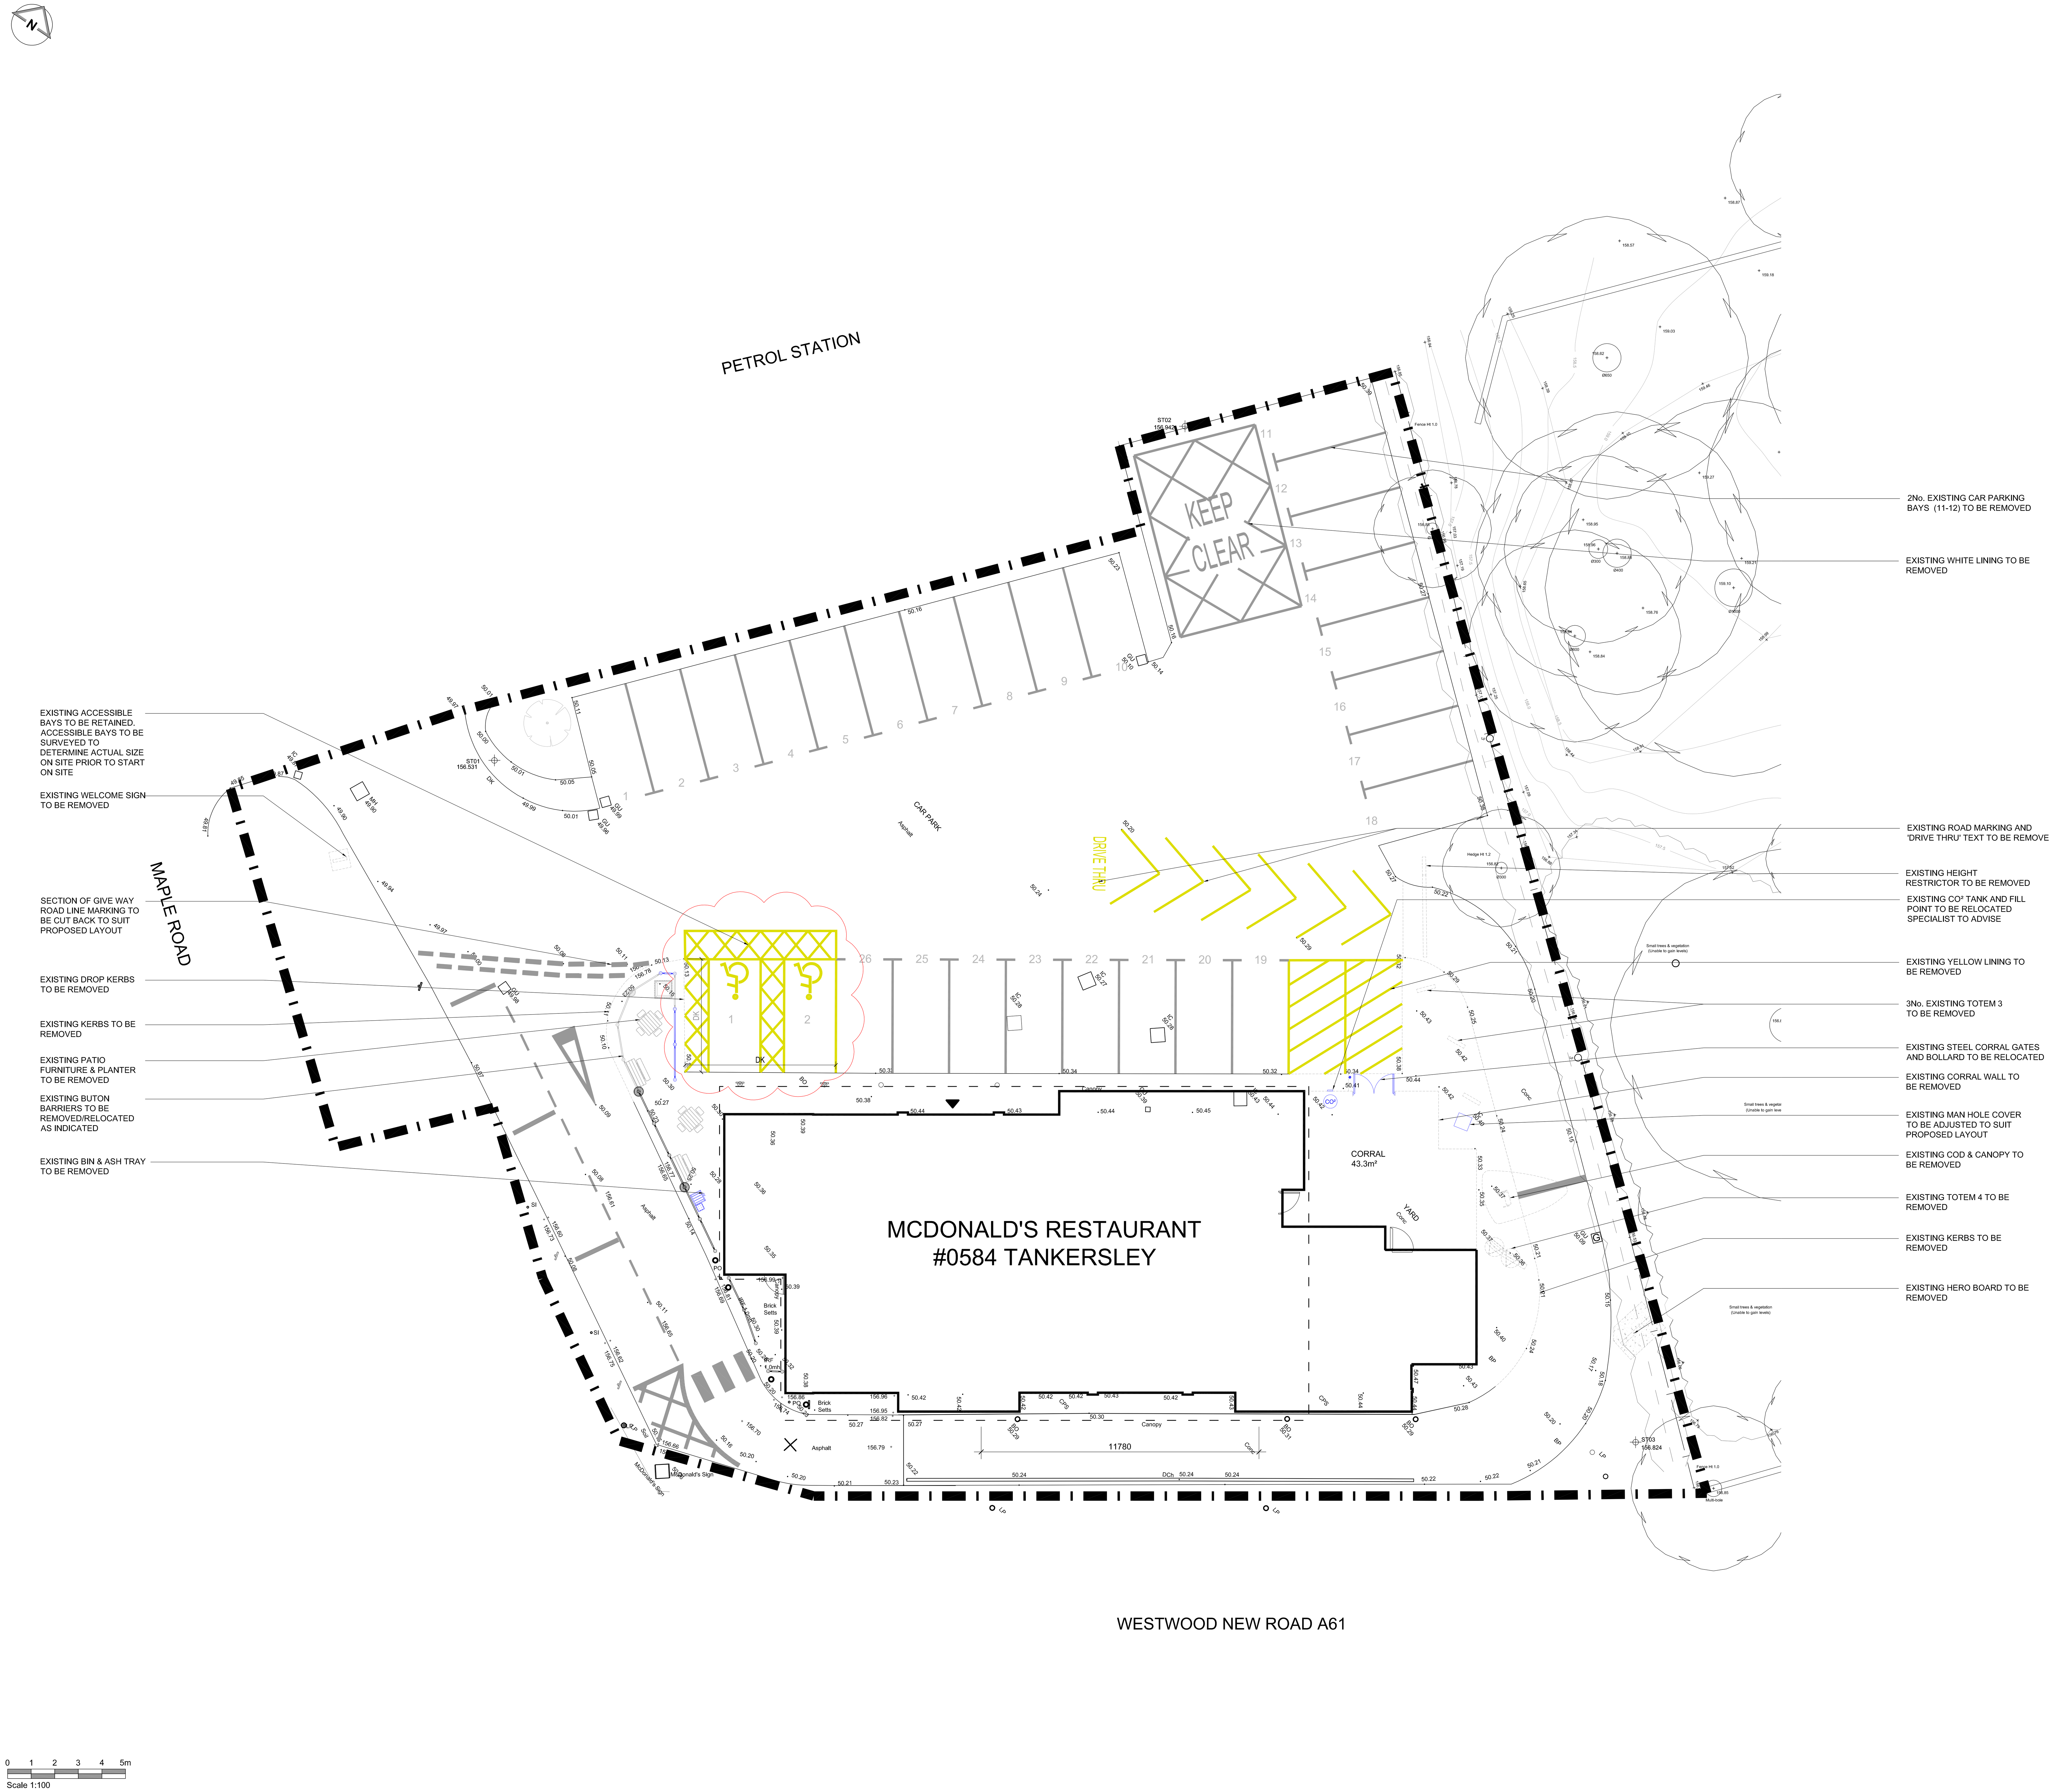

EXISTING SITE PLAN 1:100

NOTES

- All dimensions and levels are to be checked on site.
- Any discrepancies are to be reported to the architect before any work commences.
- This drawing shall not be scaled to ascertain any dimensions. Work to figured dims only.
- This drawing shall not be reproduced without express written permission from AEW.
- Title overlay drawings and ownership boundaries are produced using all reasonable endeavours. AEW cannot be responsible for the accuracy or scale discrepancy of base plans supplied to them.
- All works are to be undertaken in accordance with Building Regulations and the latest British Standards.
- All proprietary materials and products are to be used strictly in accordance with the manufacturers recommendations.

CDM 2015

Client notified of duties: **At Design Workshops**

Principal Designer: **TBC**

Unless noted below, all known hazards have been highlighted on the drawing:

- Drawing Based on Glanville, Drawing No. MD8120446/103 REV A dated 05/2012 and OS Pro map
- Scale for planning purposes only.
- Extent of McDonald's Demise Indicated thus:

Schedule of Areas	
Existing Site Area (Hectares)	0.1993
Existing Building (GEA / m²) (Excluding Corral & Freezer/Chiller)	309m²

Schedule of Parking	
Existing Accessible Bays	02
Existing Grill Bays	03
Existing General Bays	26
Existing Total Bays	31

REV	Date	Drawn by: -	Checked by: -

Status: -
Purpose of Issue: **For Information**

drawing stage: **PLANNING**

client: **McDonald's Restaurants Ltd**

project: **TANKERSLEY WENTWORTH RETAIL PARK 0584 BARNSLEY S75 3AX**

store:

drawing title: **EXISTING SITE PLAN**

date: **19/06/19** drawn: **HE**
scale@A0: **1:100** checked: **DP**

PLANNING

aew architects
0161 214 4370
www.aewarchitects.com

Job No: **11386_AEW_0584_0103**

Rev: **-**