


Roof Layout

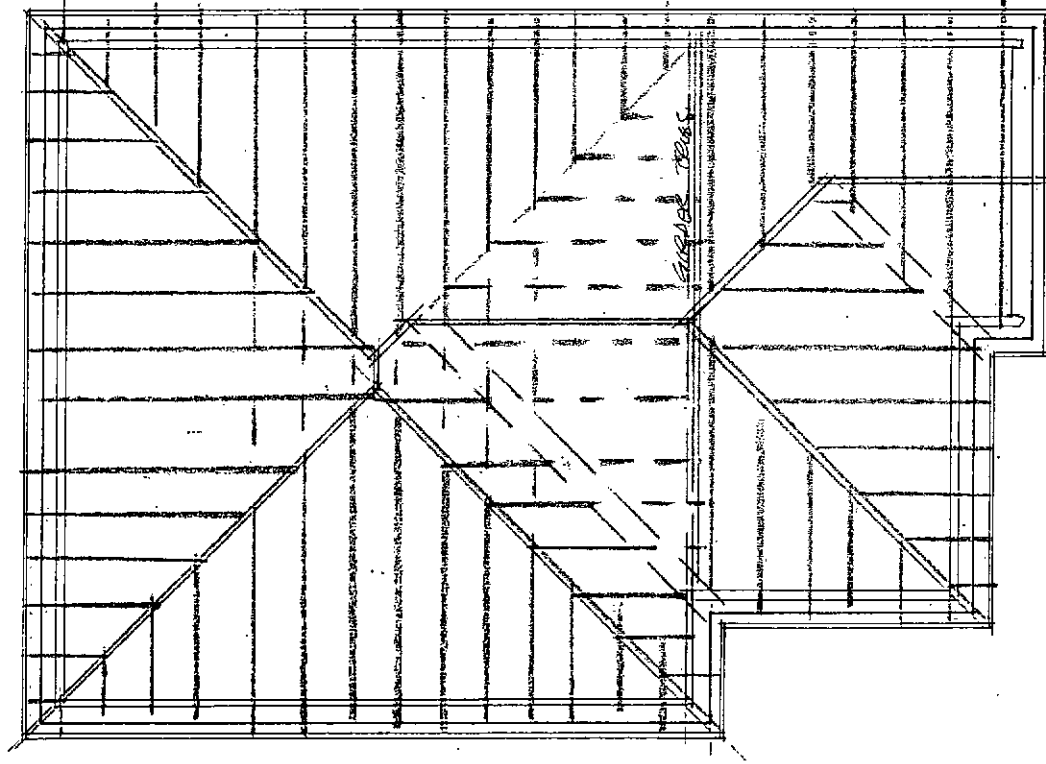

A	Roof Plan	08-13
Rev	Notes	Date

Garry
Greetham
Associates Ltd
Residential
Design Consultant
Westwood House
18 Carr Lane
Tannersley
Barnsley S75 3BE
Tel(01226)746573

PROJECT	Detached Bungalow
CLIENT	Mr. N. Batty
TITLE	Joist and Roof Layouts
ADDRESS	Land adj. 14 Hillside Drive, Hoyland, Barnsley. S74 9LF
DRAWN BY	ggg
SCALE	1:100
DATE	Jan 13
DRAWING No	749-14
REV	A

Member of the Chartered Institute
of Architectural Technologists