




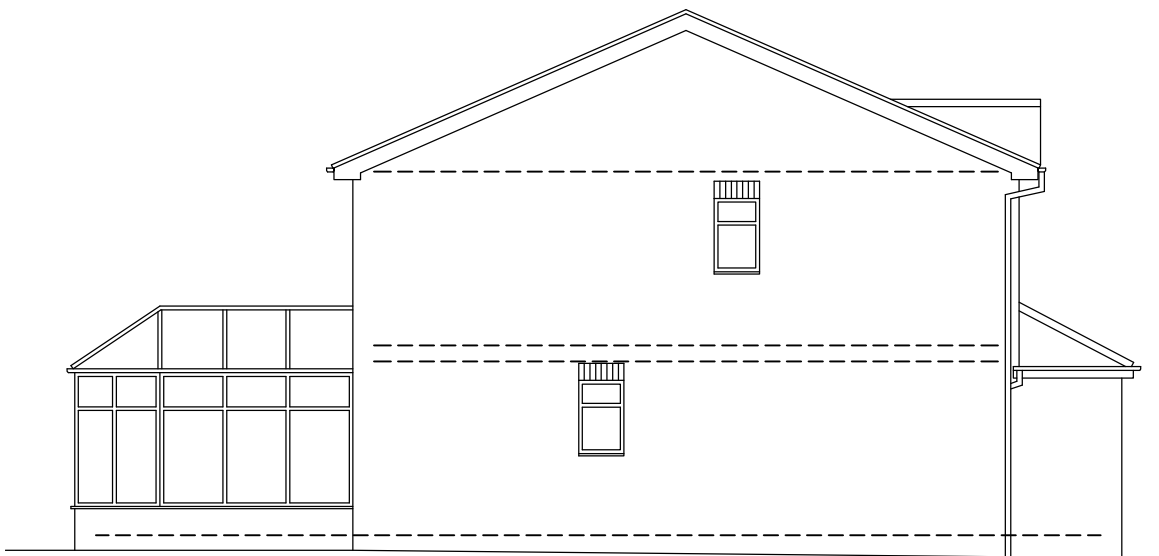


Existing Side Elevation

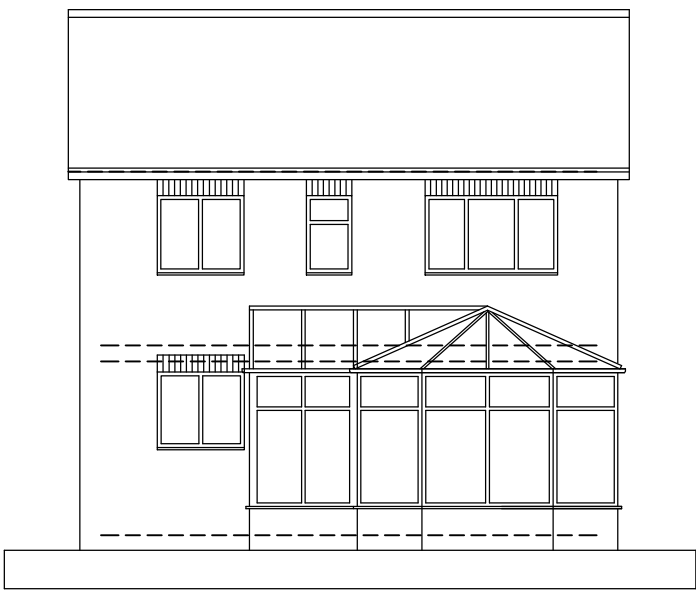


Existing Rear Elevation

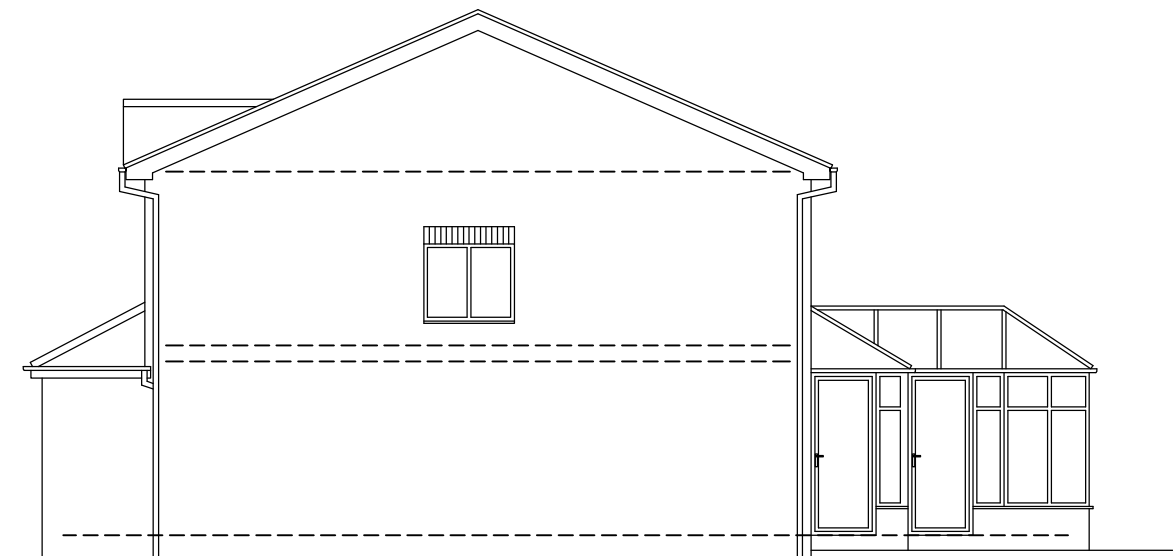

Existing Side Elevation

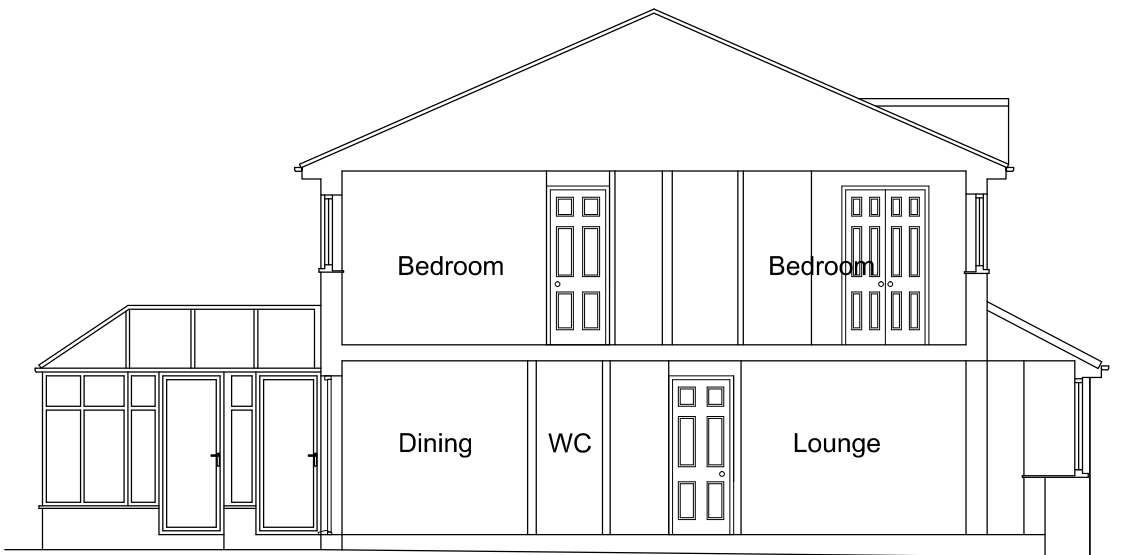

Section A-A

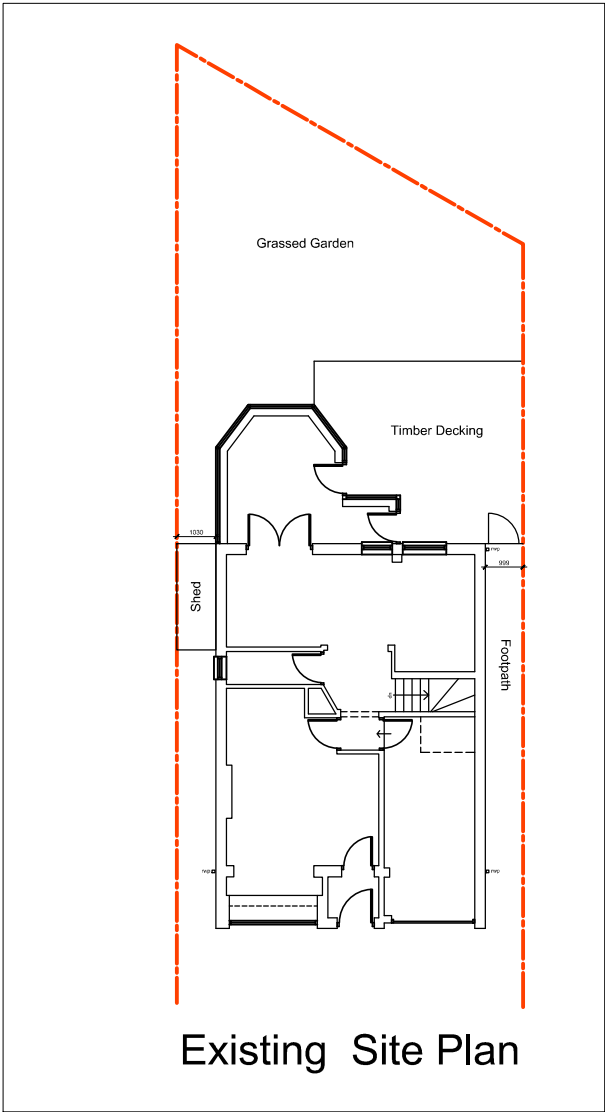

Existing Site Plan

Revision		Project	
Extension to 15 Hannas Royd		Title	
Site plan, Section and Elevations As Existing		Scale	
1:100 & 1:200 @ A3		Date	
261-02		05/2016	
Drawing Number		Revision	
261-02		This drawing is copyright:	
Michaela Nash Architect		20, Radcliffe View Heritage Village Leeds West Yorkshire LS10 4UT Tel: 0113 2723822 michaelanash@talktalk.net	