




SECTION 01 - LONGSECTION
SCALE: H 1:500,V 1:500. DATUM: 135.000

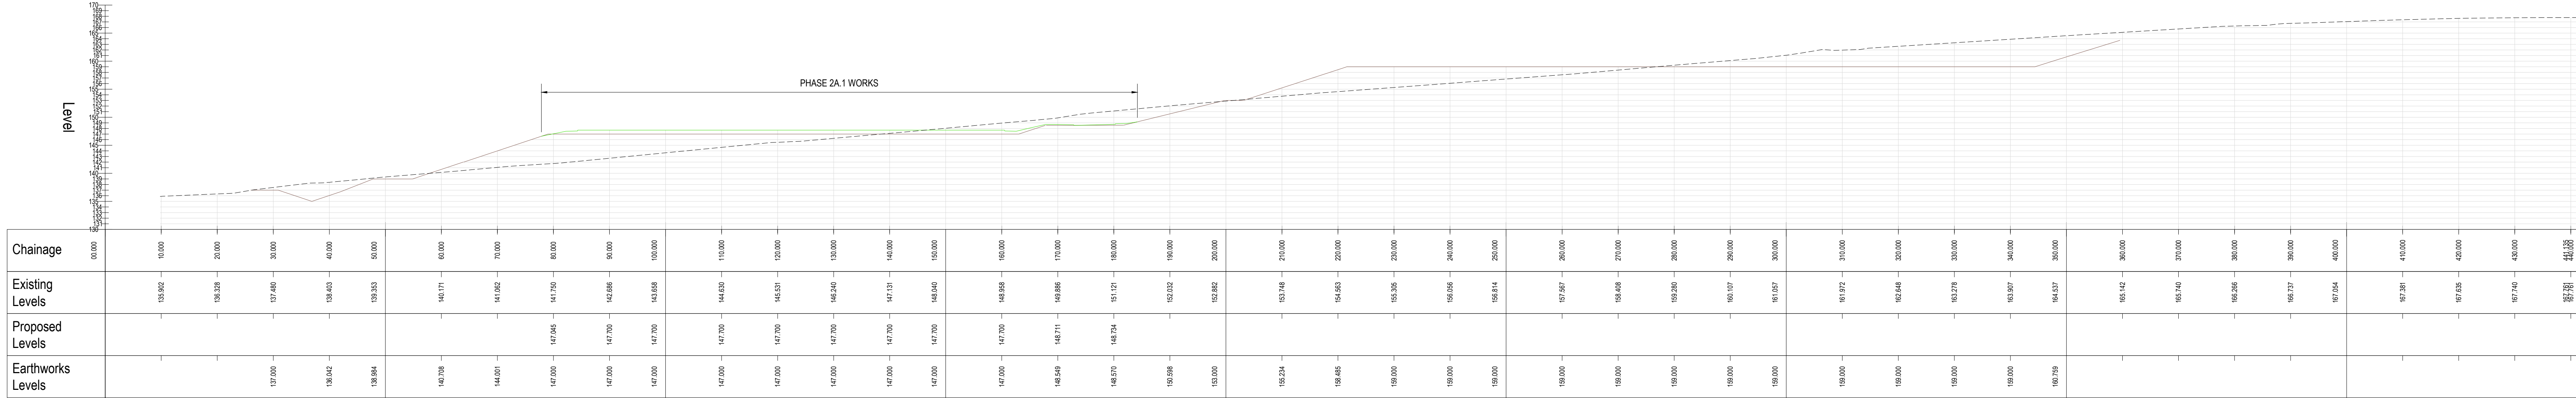


SECTION 02 - LONGSECTION
SCALE: H 1:500,V 1:500. DATUM: 130.000

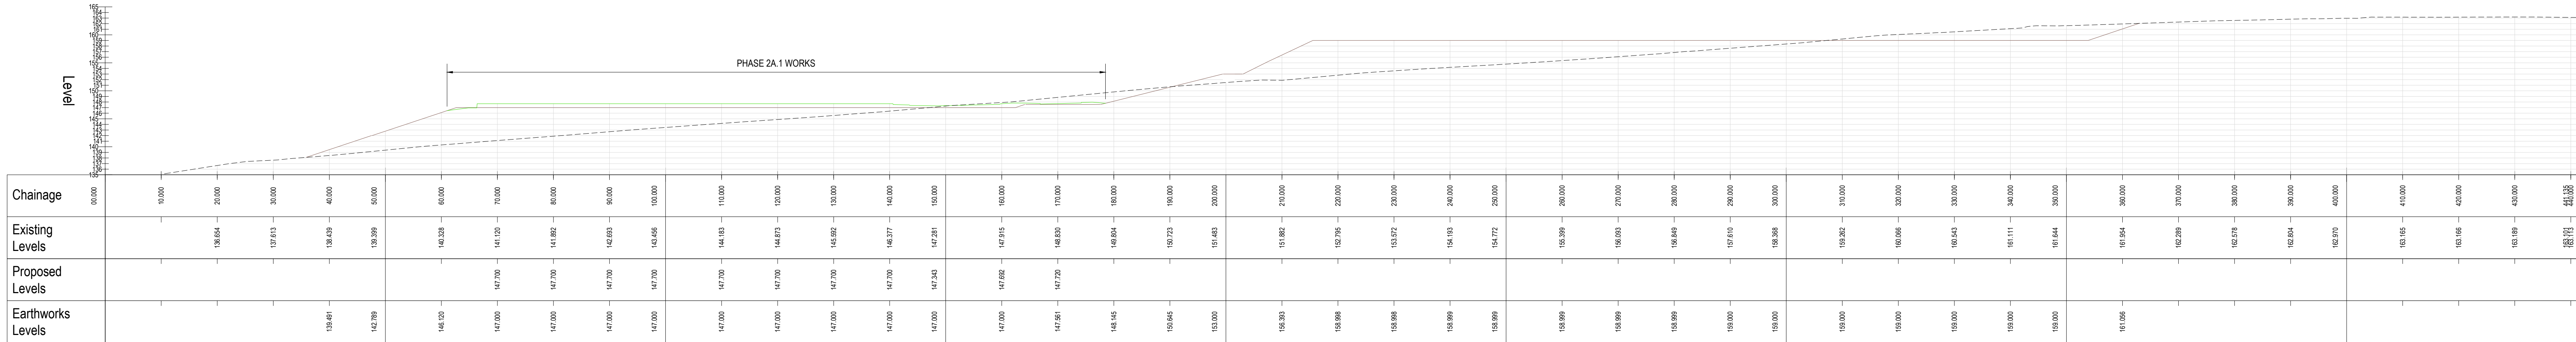

SECTION 03 - LONGSECTION
SCALE: H 1:500,V 1:500. DATUM: 135.000

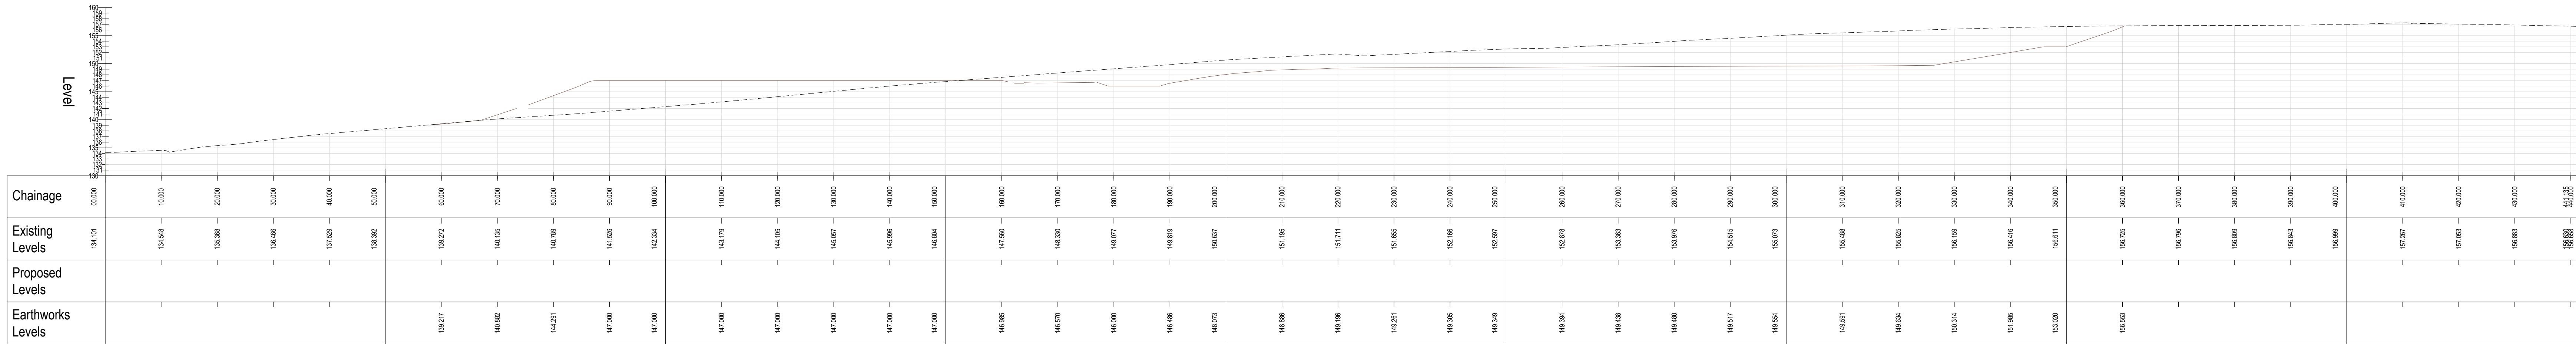

SECTION 04 - LONGSECTION
SCALE: H 1:500,V 1:500. DATUM: 130.000

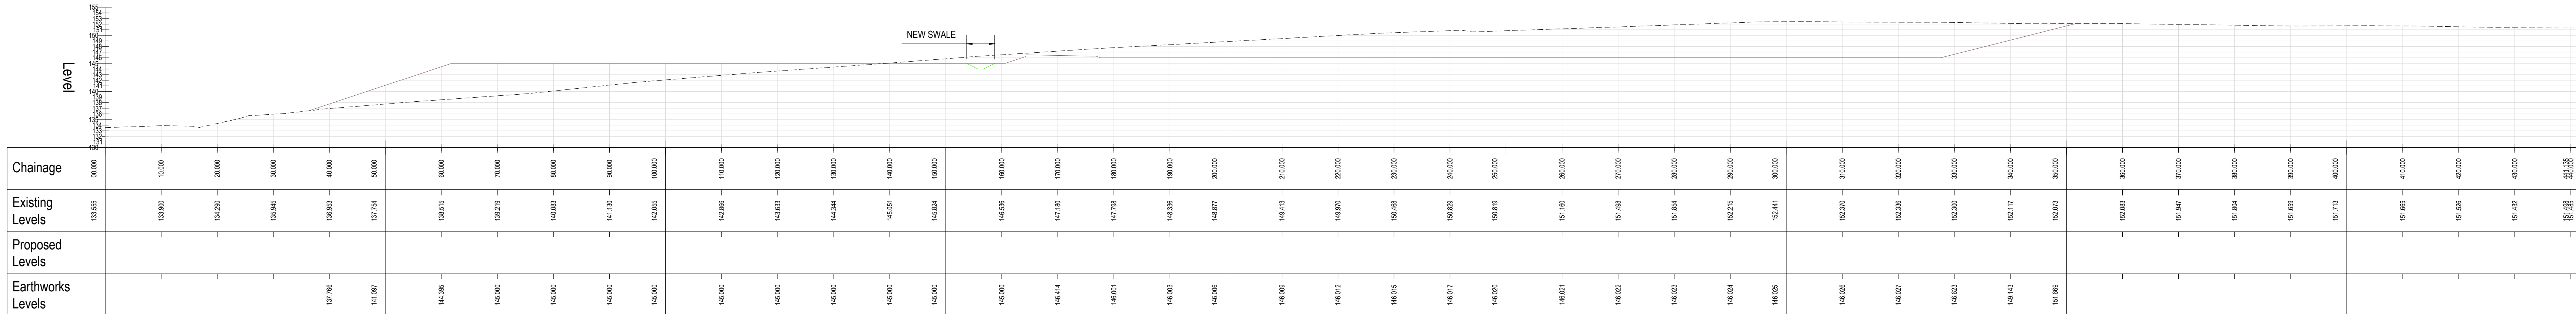

SECTION 05 - LONGSECTION
SCALE: H 1:500,V 1:500. DATUM: 130.000

REFER TO RWO DRAWING Y20112-D603 FOR
SECTION LOCATION PLAN.

KEY			
-----	FORMER LEVELS PRIOR TO 2020-2021 EARTHWORKS		
-----	EARTHWORKS LEVELS (2020-2021)		
-----	PROPOSED LEVELS		

14.05.2021	INFO ADDED TO SUB PLANNING CONSULTANTS COMMENTS	AMF	YWK	2
11.05.2021	FIRST ISSUE	AMF	VW	1
Date	Revisions	Drawn	Checked	Rev
Dep Status				
PRELIMINARY				
NORTH EAST 0191 256632				
YORKSHIRE 0113 3323590				
Client HARWORTH GROUP				
Project ROCKINGHAM PHASE 2 BIRDWELL				
Title SITE SECTIONS SHEET 1 OF 2				
DO NOT SCALE	Scale @ A2: 1:500	Drawn	AMF	Checked VW
Job No	Y20112	Dep No	D601	Date: 11.05.2021
				Rev 2