



NOTE: ROOF TO BE STEEPEN + LOTICE D

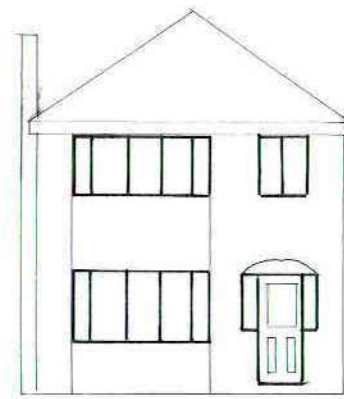


EXISTING FRONT ELEVATION




PROPOSED FRONT ELEVATION

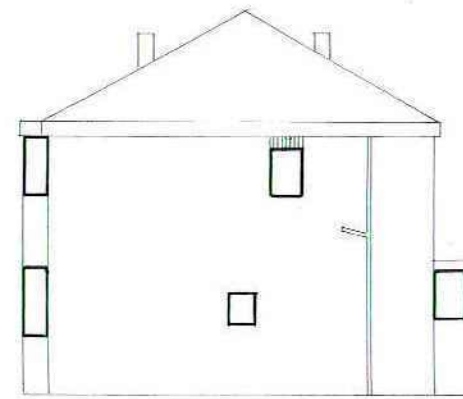


EXISTING SIDE ELEVATION

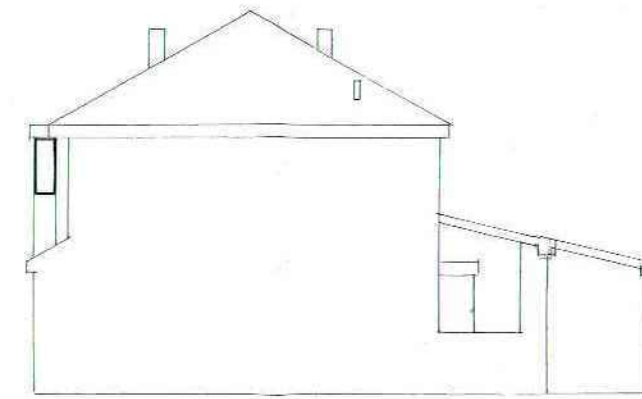

PROPOSED SIDE ELEVATION

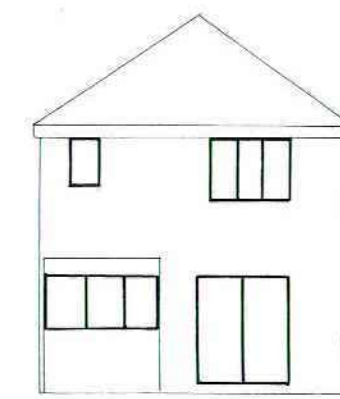


EXISTING REAR ELEVATION

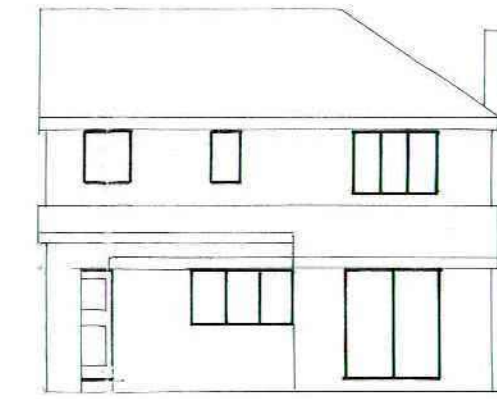


PROPOSED REAR ELEVATION

ELEVATIONS SCALE 1:100

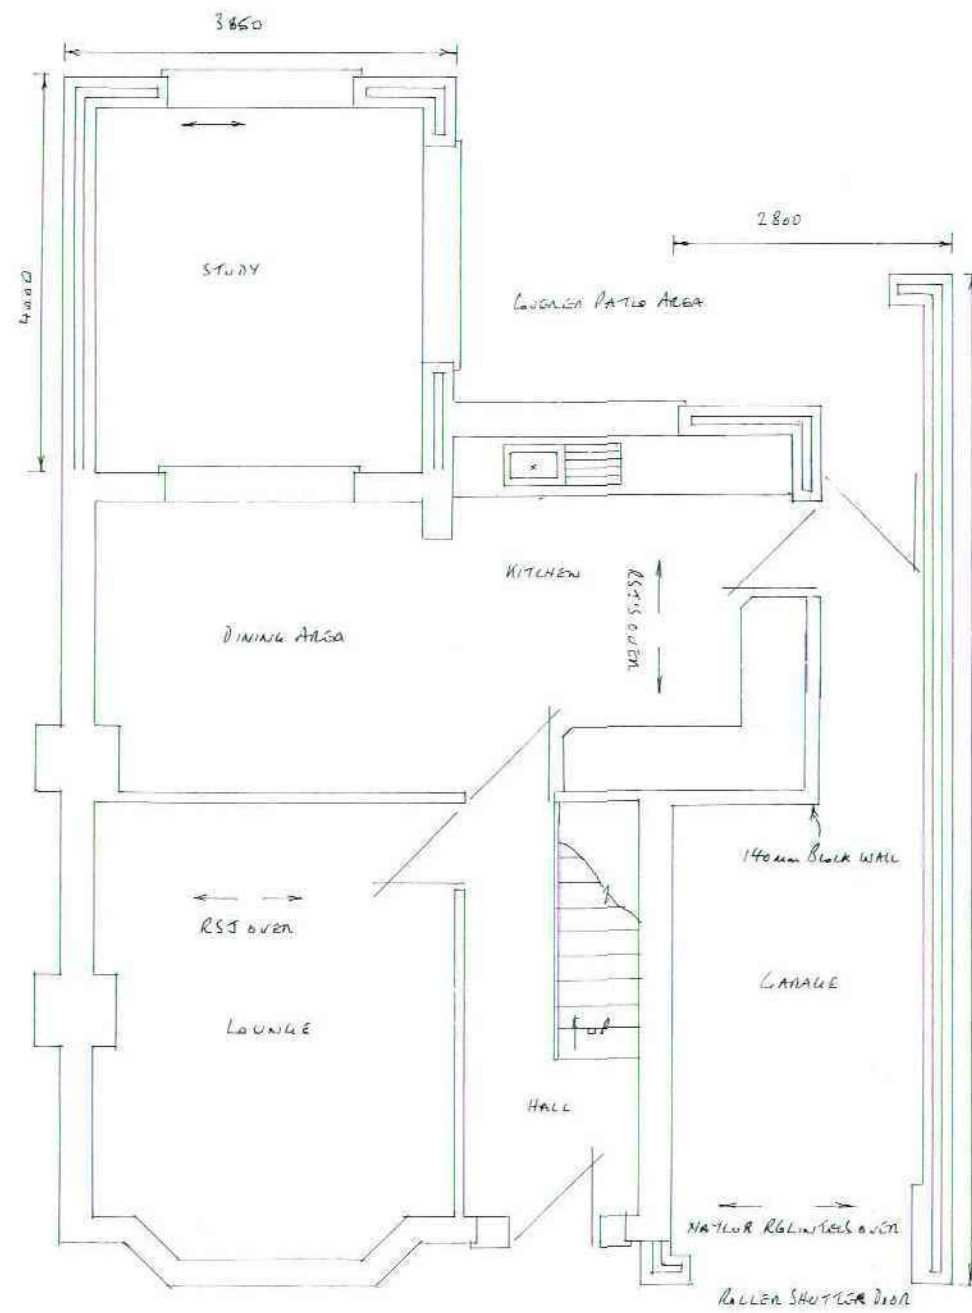


PROPOSED GROUND FLOOR PLAN

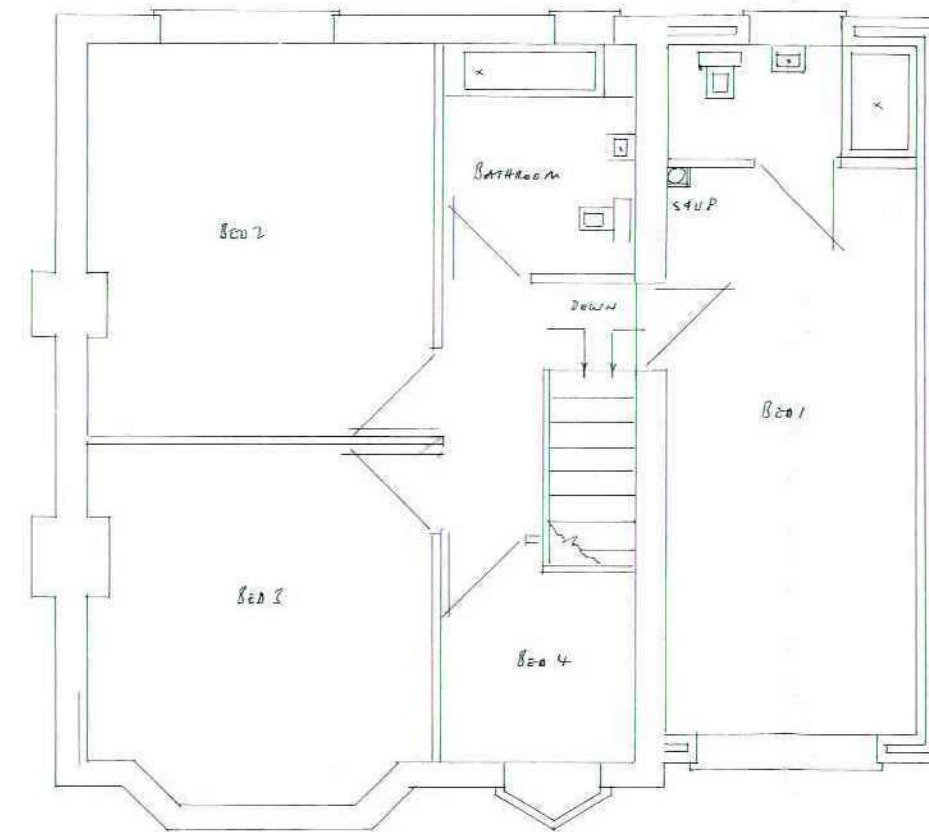


PROPOSED FIRST FLOOR PLAN


PROPOSED PLANS SCALE 1:50

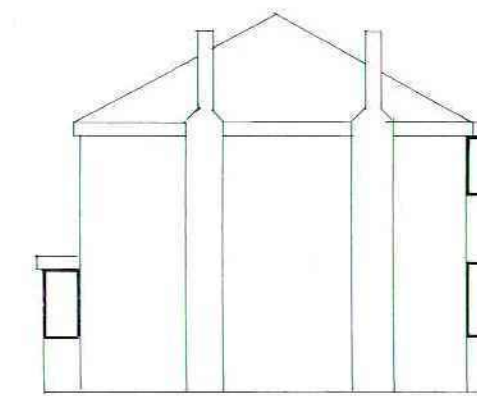


EXISTING SIDE ELEVATION

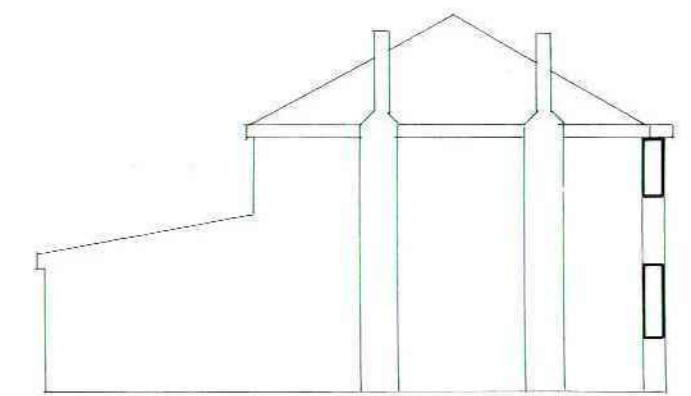

PROPOSED SIDE ELEVATION

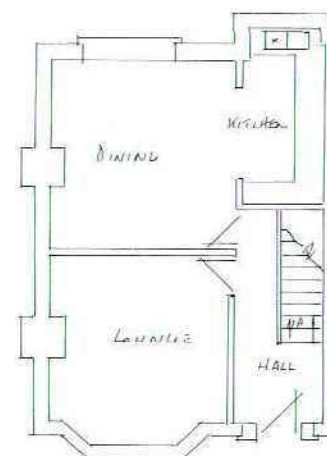


EXISTING GROUND FLOOR PLAN

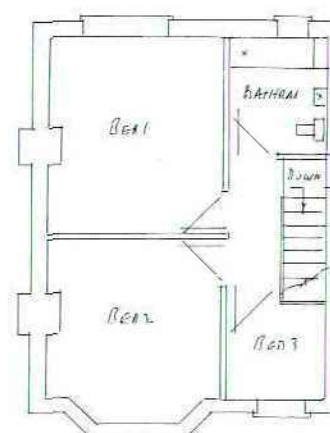

EXISTING FIRST FLOOR PLAN

EXISTING PLANS SCALE 1:100

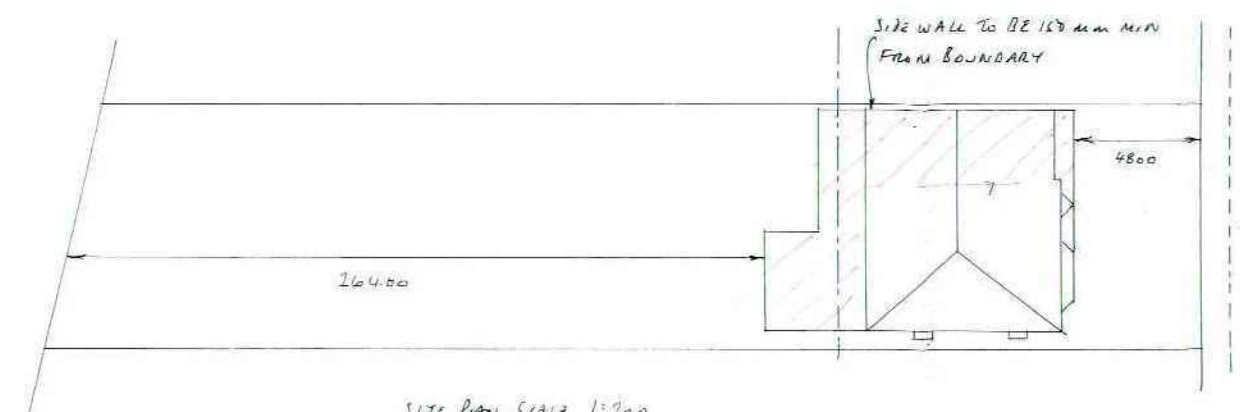

SITE PLAN SCALE 1:200

PROPOSED SINGLE STOREY REAR + DOUBLE STOREY SIDE EXTENSIONS AT:-
7 BROWN ROAD AVENUE
ROYSTON
HARLESLEY