





New bollards to be similar to existing steel bollards used throughout Hoyland town centre

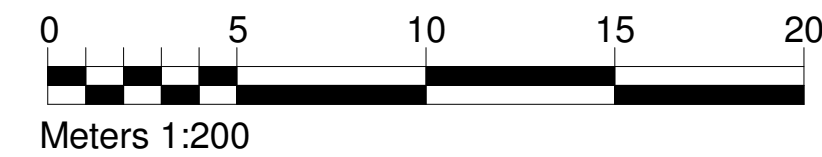

Rev	Date	Drawn	Description
A	24/04/15	SL	Amended carpark layout
B	26/05/15	SL	Amended Totem Signs
C	07/08/15	SL	Revised levels and consequential boundary treatment
D	02/09/15	SL	Revised boundary, and revised car park edge guarding
E	02/10/15	SL	Revised car park levels and entrance
F	05/10/15	SL	Boundary revised as BMBC demised plans issued by 250915

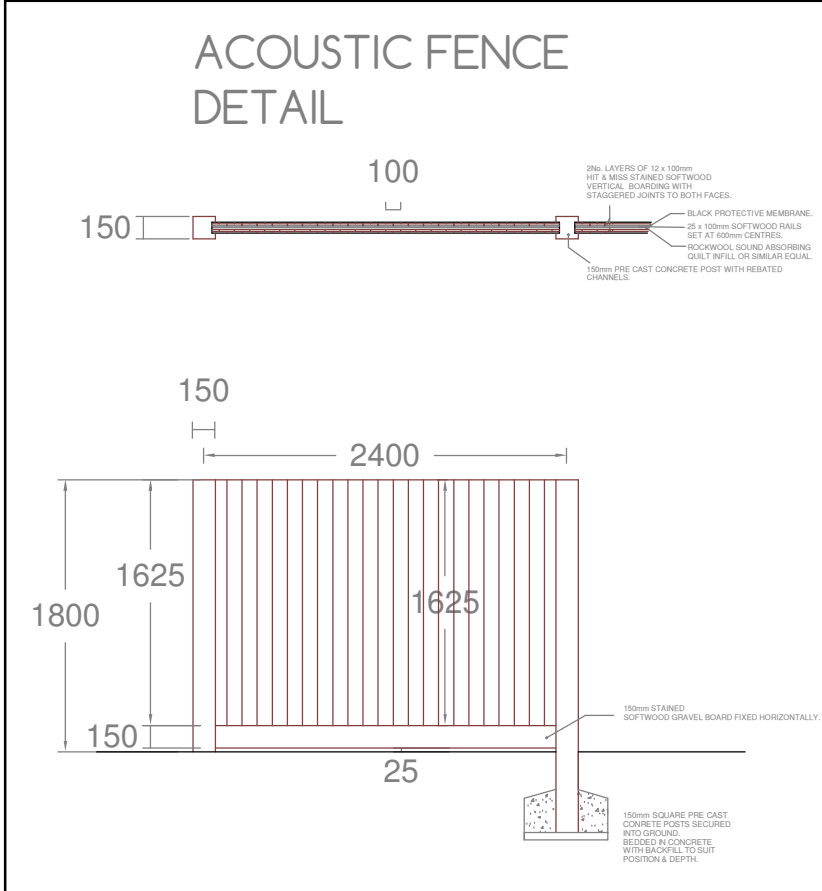

Client: RESILIENT

Project: HOYLAND SITE B

Title: Proposed Site Plan

Scales:	Drawn:	Date:	Checked:
As indicated	SL	12/10/2015 14:23:35	KJ

Drawing no:	Rev:
0010.13.02 120	F

The White House, 24a St Andrews Road, Sheffield, S11 9AL
T: 0114 226 0255 F: 0114 226 0256
E: office@whitedg.co.uk W: www.whitedg.co.uk

NOTE:
New retaining wall faced with natural stone to public elevations, topped with metal railings.

Wall to project to a minimum of 425mm above car park finished level and railings to extend to a total height of 1100mm above finished car park level where guarding required.

Guarding required where a drop of 380mm or more below finished car park layer exists.