


01

015

PICNIC BENCH

Elevations

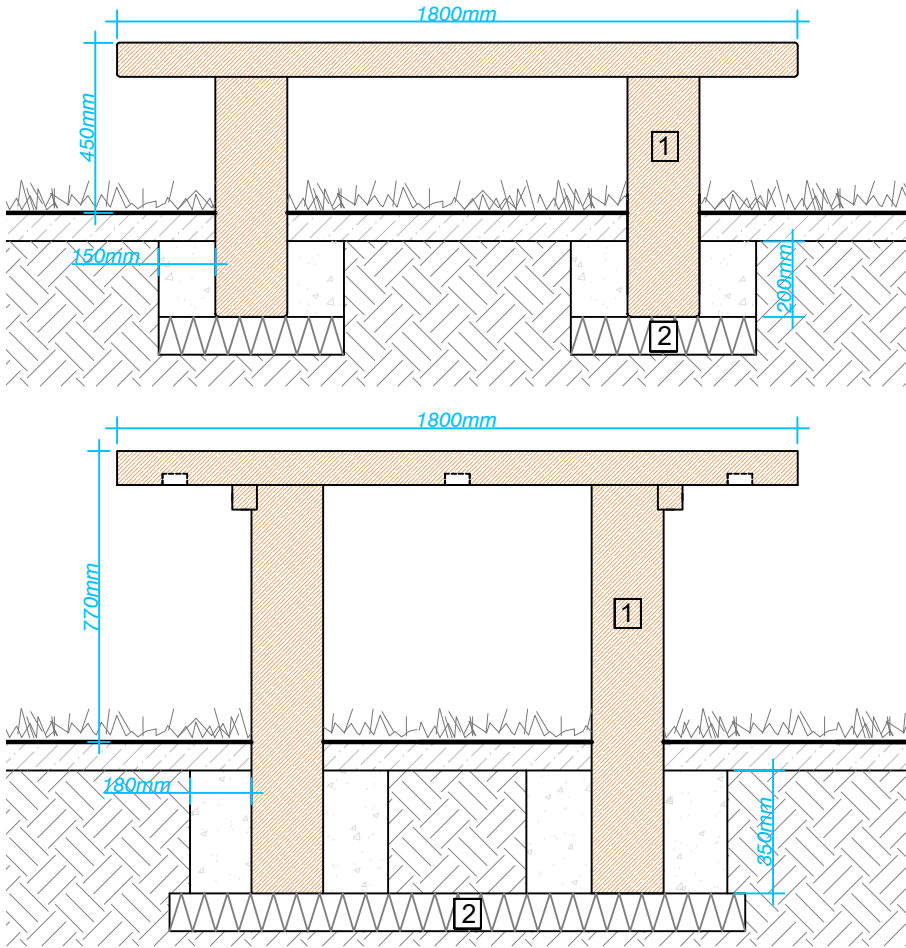

02

015


PICNIC BENCH

Side Elevation

- 1

Woodscape; Standard Picnic Set; Durable Hardwood; Table Width 580mm; Table Length 1800mm; Table Height 690mm; Seat Depth 400mm; Seat Height 400mm; or Similar Approved
- 2

Root fix detail to Engineer's specification

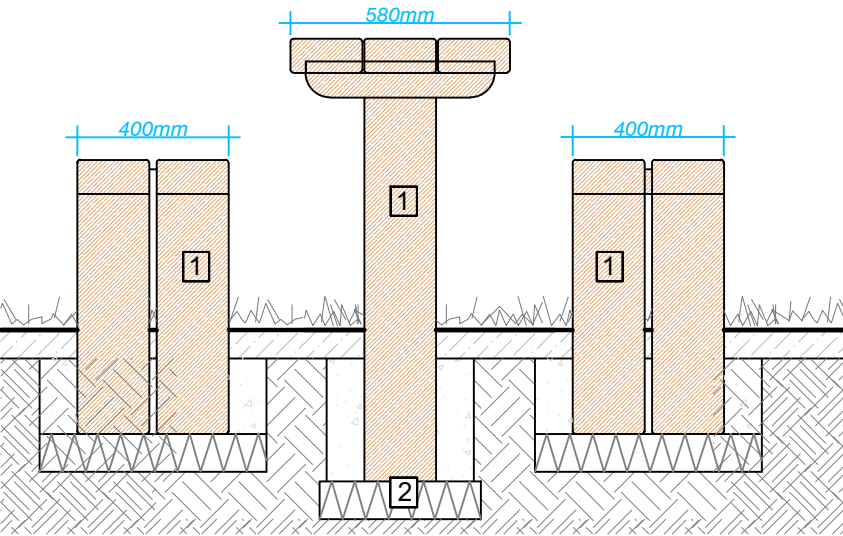


03

015

PICNIC BENCH

Plan View

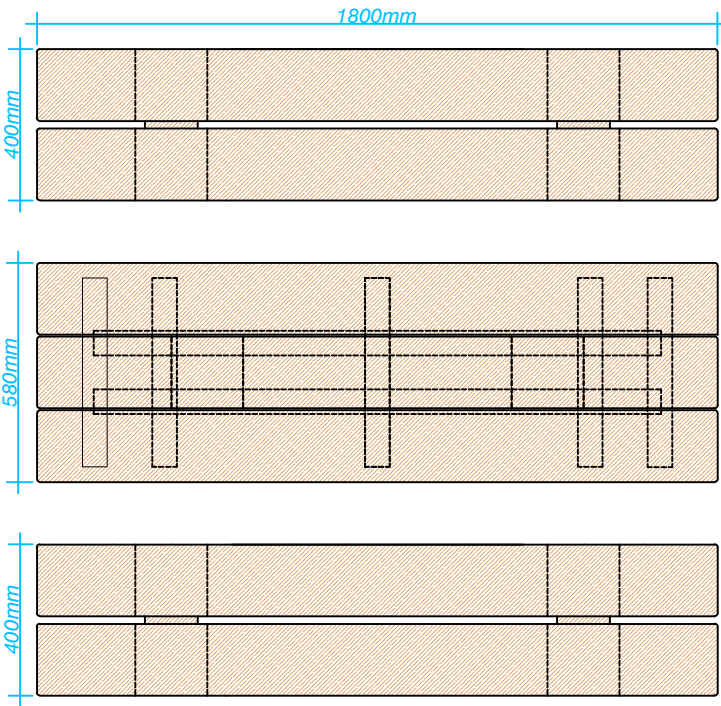

NOTES

All dimensions to be verified on site. Do not scale this drawing. All discrepancies to be clarified with project Landscape Architect.

This drawing is the property of Urban Wilderness Ltd and is issued on the condition it is not reproduced, retained or disclosed to any unauthorised person, either wholly or in part without written consent of Urban Wilderness Ltd.

Urban Wilderness Ltd has the non-exclusive & non-transferable right to copy Ordnance Survey Paper Mapping subject to agreed Terms and Conditions.
Licence No: LAN1001412

rev	A	Status Updated	18 May 21
	-	First Issue	28 Apr 21
rev	details		date



7 Saw Mill Yard, Water Lane, Holbeck,
Leeds, LS115WH
www.urbanwilderness.co.uk
design@urbanwilderness.co.uk
0113 472 0030
registered in Scotland SC371979

client Harworth Group PLC		
project Gateway 36 (Reserved Matters)		
drawing title Picnic Bench Detail Landscape Features		
drawing status PLANNING		
drawn by BVL	checked by SDJ	date 21 Apr 21
scale 1:20		paper size A3
job/dwg no. 334-UW-P-016		rev. A