

HOYLAND LEISURE CENTRE, WEST STREET,
HOLAND, BARNSELEY, S74 9EH.

CERTIFICATE OF LAWFULNESS APPLICATION FOR THE
INSTALLATION OF EQUIPMENT UNDER PART 12 OF THE
GENERAL PERMITTED DEVELOPMENT ORDER 1995 (AS
AMENDED).

INSTALLATIONN OF 2 X AIR SOURCE HEAT PUMPS.

EN-PLAN


PLANNING & ARCHITECTURE

EN-PLAN


PLANNING & ARCHITECTURE

LOCATION & BLOCK PLAN

PLANS TO BE PRINTED ON A3.

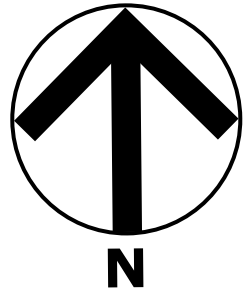


A
1 Location Plan
1:1250

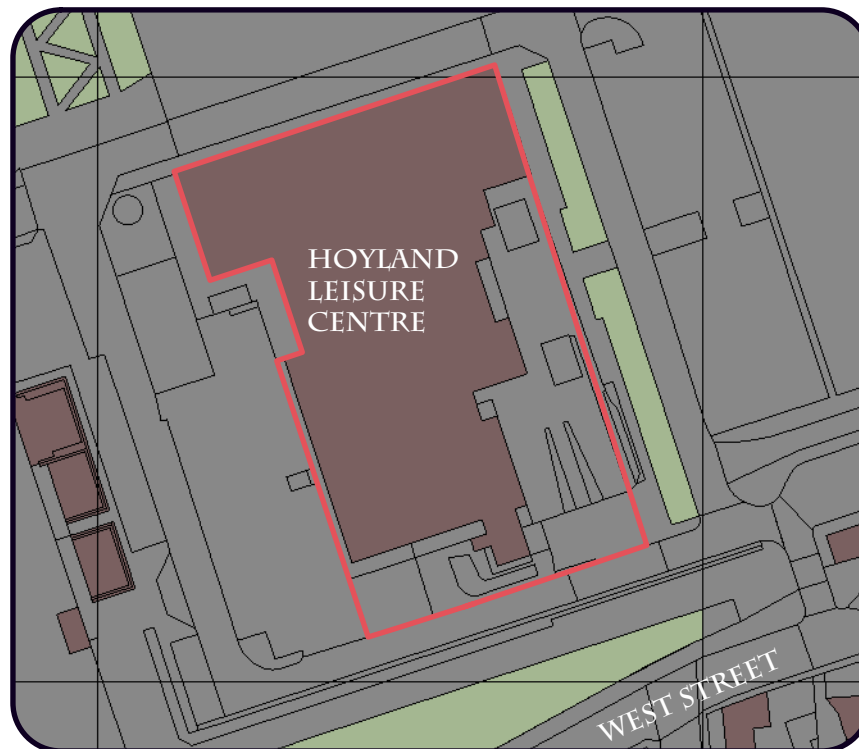

©Crown Copyright and database rights 2018 OS 100019980




A
2 Block Plan
1:500

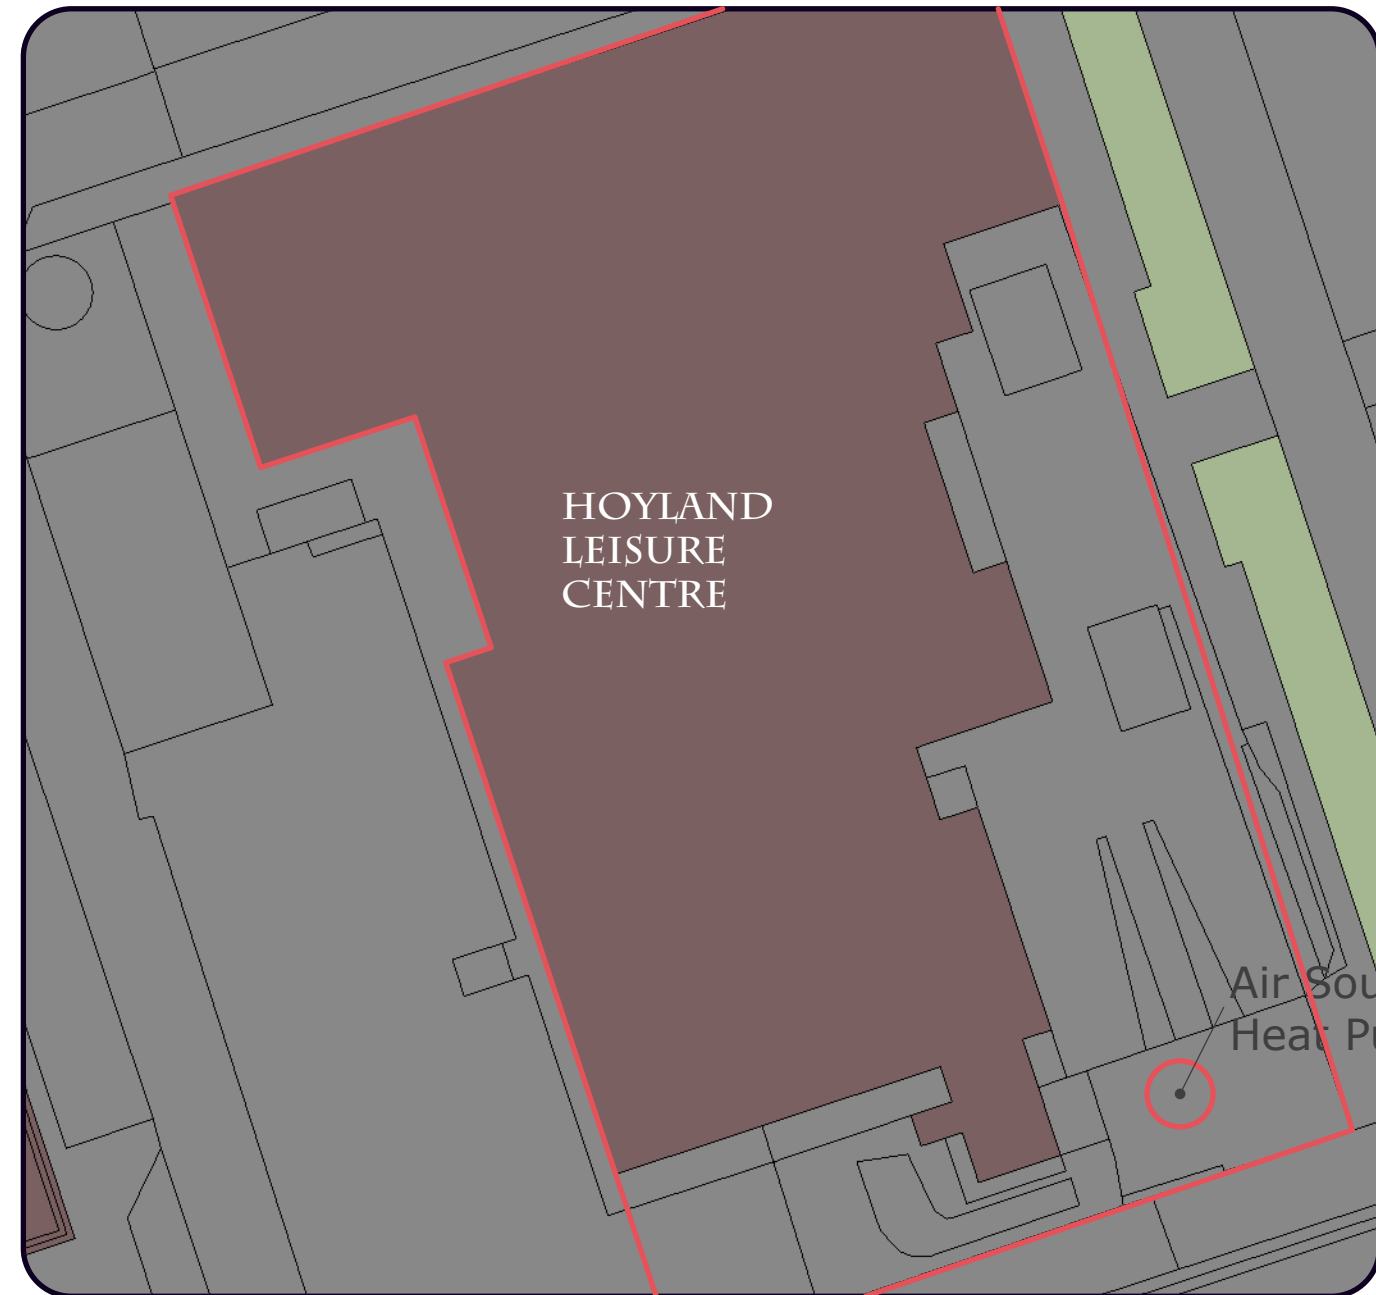

©Crown Copyright and database rights 2018 OS 100019980

- NOTES:
- 1) THESE DRAWINGS REMAINS THE PROPERTY OF EN-PLAN
 - 2) ALL DIMENSIONS ARE TO BE CHECKED BY THE CONTRACTOR.
 - 3) ALL DIMENSIONS IN MILLIMETRES UNLESS OTHERWISE STATED.
 - 4) DO NOT SCALE COPIES OF THIS DRAWING.
 - 5) THIS PLAN MUST BE READ IN CONJUNCTION WITH ANY OTHER PLANS IN THE SET AND ANY SPECIALIST DRAWINGS RELATED TO THE PROJECT.
 - 6) ALL DISCREPANCIES TO BE REPORTED TO EN-PLAN BEFORE CONTINUING.

- NOTES:
- 1) THESE DRAWINGS REMAINS THE PROPERTY OF EN-PLAN
 - 2) ALL DIMENSIONS ARE TO BE CHECKED BY THE CONTRACTOR.
 - 3) ALL DIMENSIONS IN MILLIMETRES UNLESS OTHERWISE STATED.
 - 4) DO NOT SCALE COPIES OF THIS DRAWING.
 - 5) THIS PLAN MUST BE READ IN CONJUNCTION WITH ANY OTHER PLANS IN THE SET AND ANY SPECIALIST DRAWINGS RELATED TO THE PROJECT.
 - 6) ALL DISCREPANCIES TO BE REPORTED TO EN-PLAN BEFORE CONTINUING.

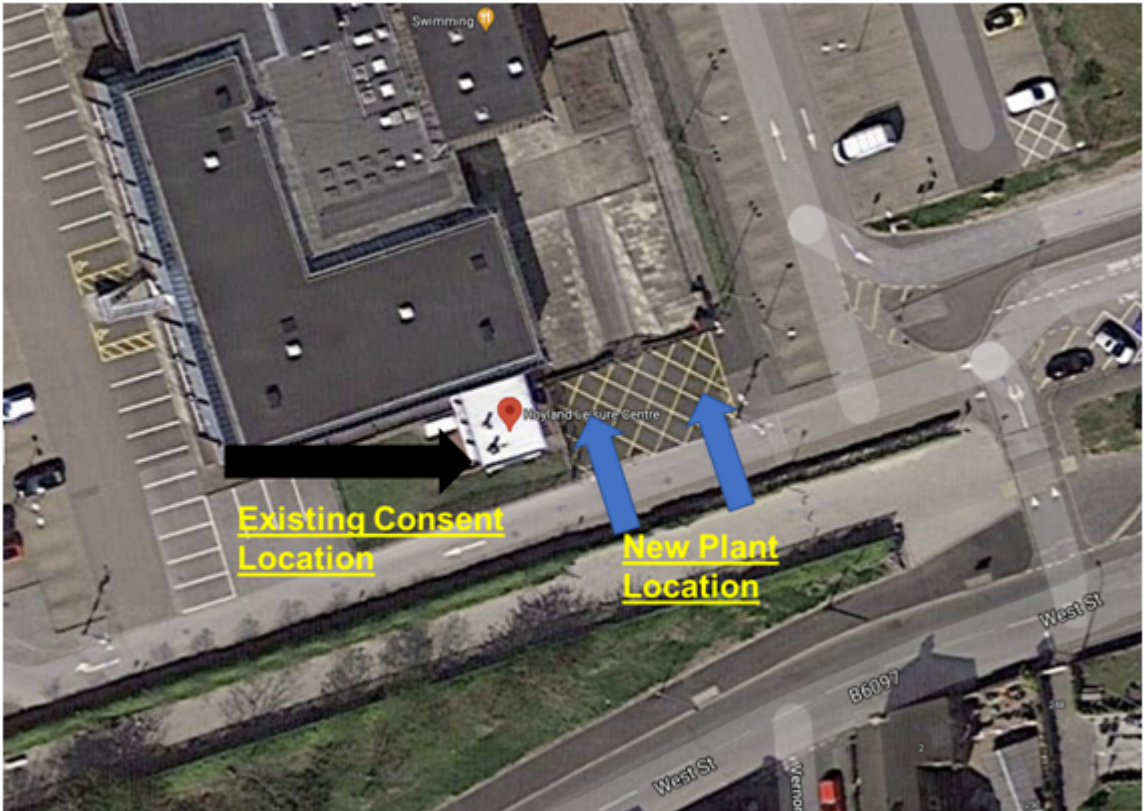

A Aerial View
3 Not to scale

AIR SOURCE HEAT PUMPS TO MEASURE
2273MM IN LENTH, 2122MM WIDTH, AND
1330MM IN HEIGHT

PLANNING STATEMENT

PART 12 Development by Local Authorities

Class A

Permitted development

A. The erection or construction and the maintenance, improvement or other alteration by a local authority or by an urban development corporation of—

(a)any small ancillary building, works or equipment on land belonging to or maintained by them required for the purposes of any function exercised by them on that land otherwise than as statutory undertakers ;

(b)lamp standards, information kiosks, passenger shelters, public shelters and seats, telephone boxes, fire alarms, public drinking fountains, horse troughs, refuse bins or baskets, barriers for the control of people waiting to enter public service vehicles, electric vehicle charging points and any associated infrastructure, and similar structures or works required in connection with the operation of any public service administered by them.

Interpretation of Class A

A.1 For the purposes of Class A, “urban development corporation” has the same meaning as in Part 16 of the Local Government, Planning and Land Act 1980 (urban development)(1).

A.2 The reference in Class A to any small ancillary building, works or equipment is a reference to any ancillary building, works or equipment not exceeding 4 metres in height or 200 cubic metres in capacity.

It is the applicant's view that the proposed development complies fully with the above.