
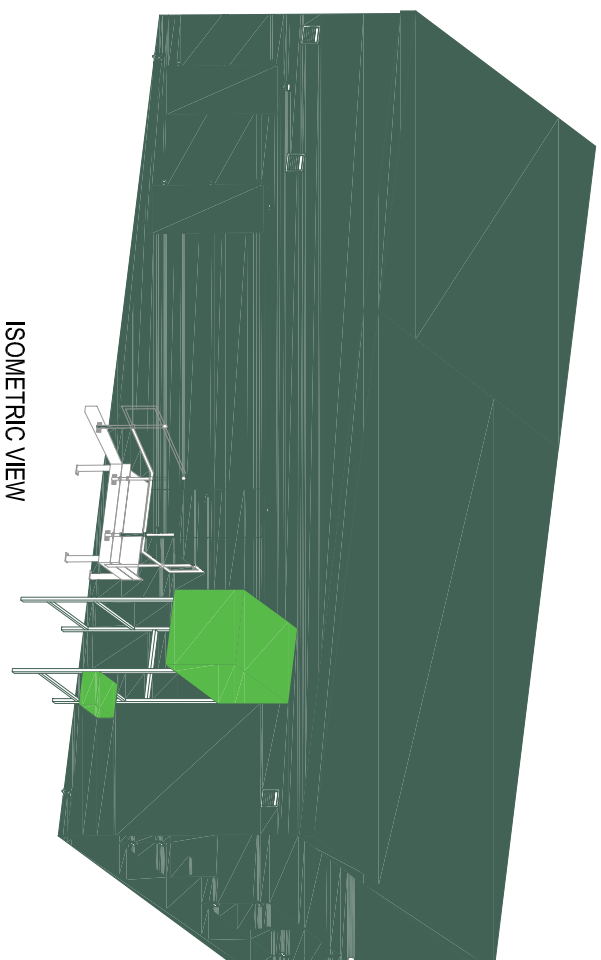
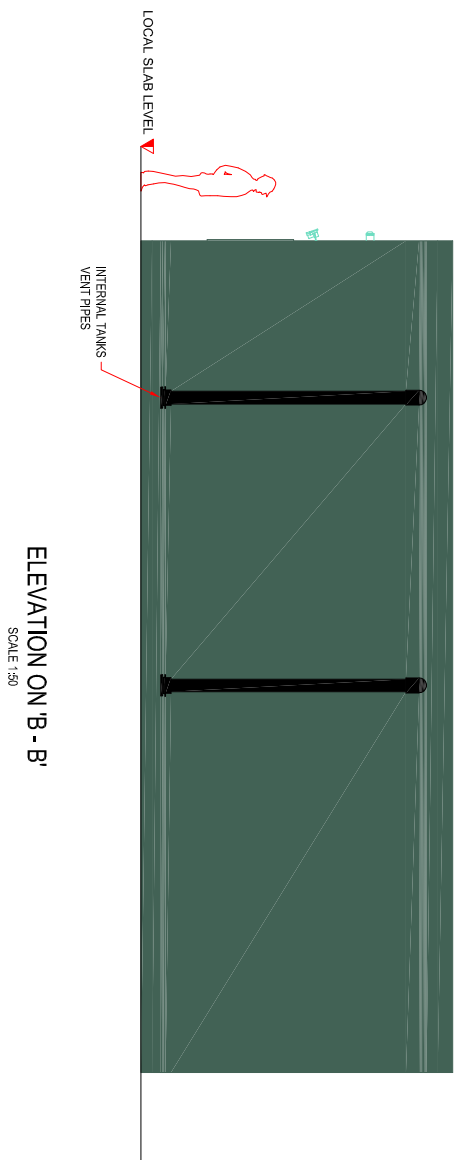
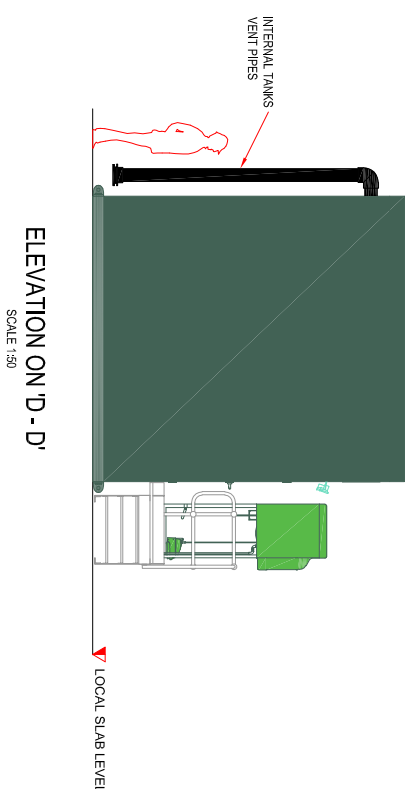
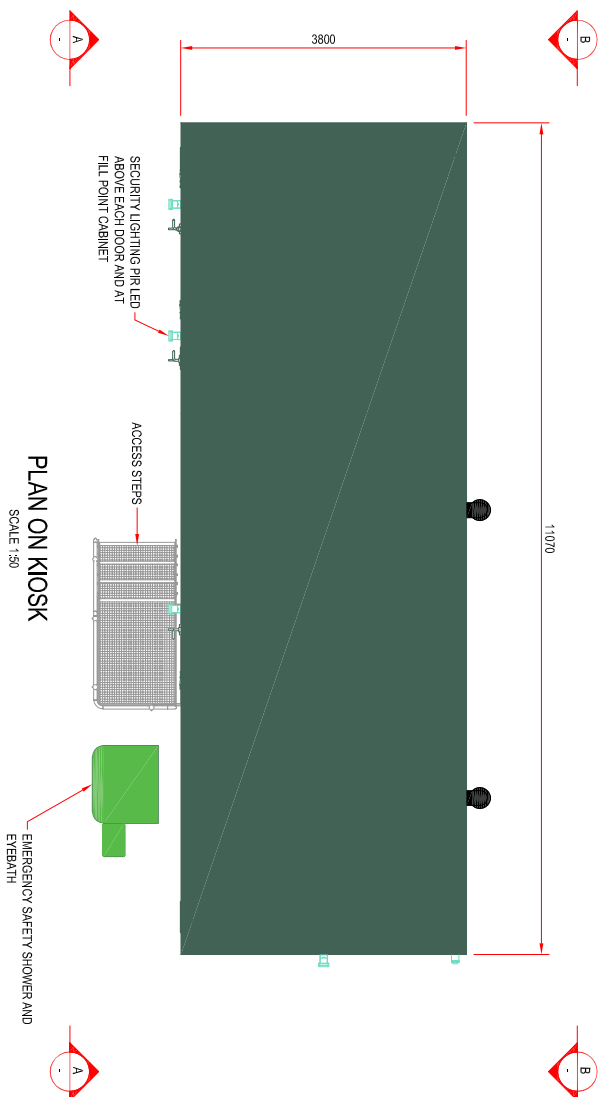
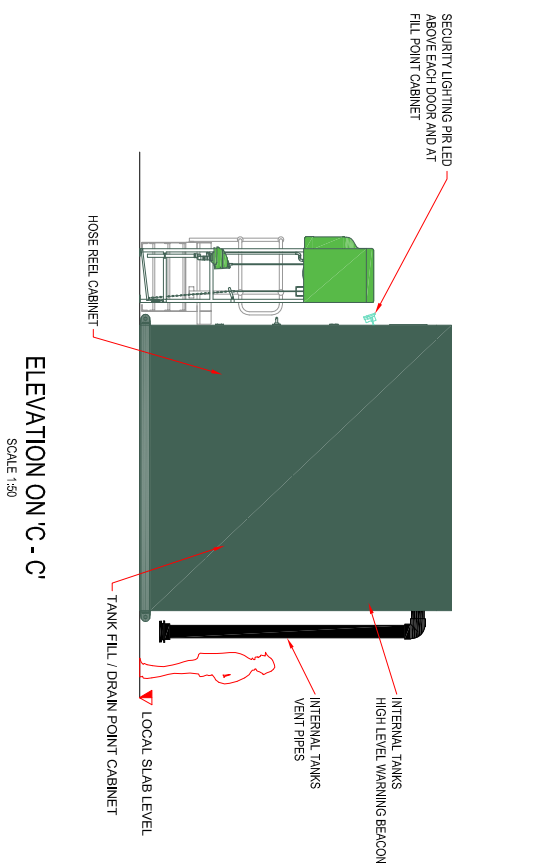


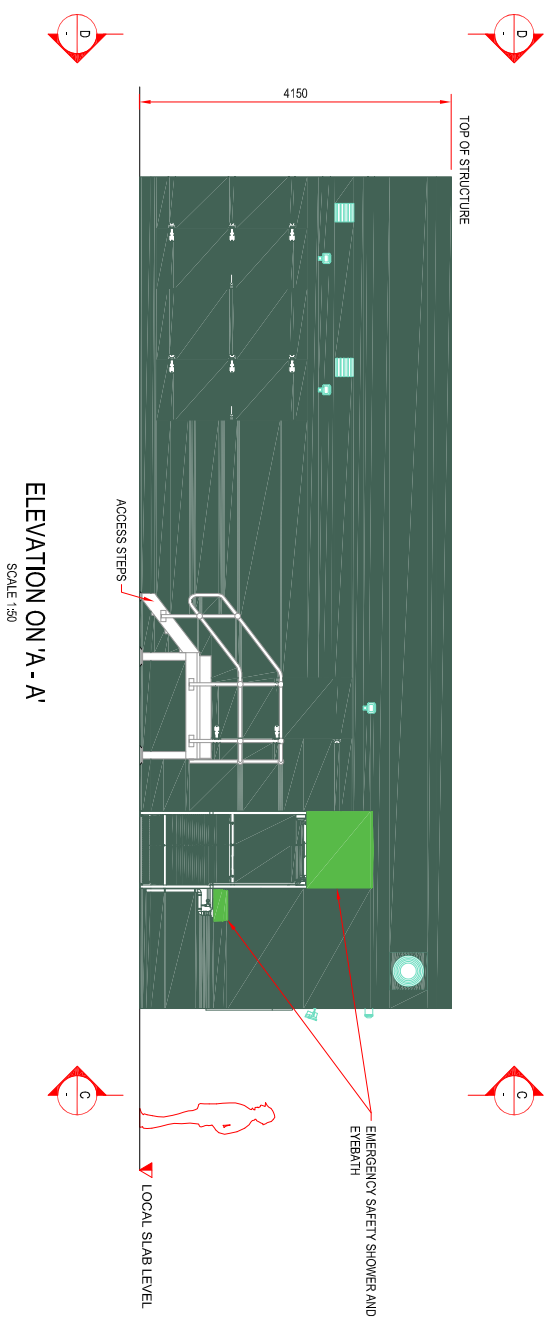

- GENERAL NOTES**
1. ALL DIMENSIONS ARE IN MILLIMETRES.
 2. DOOSING NOSE COLOUR: BS-4800/5552 - NC 39: HOLLY GREEN / HOLLY BUSH.
 3. INTERNAL COLOUR: BS-4800/5552: OUT: 55 WHITE.
 4. MATERIAL OF CONSTRUCTION: KIOSK - GRP, ACCESS STEPS - MILD STEEL HOT DIPPED GALVANISED.
 5. 2 OFF KIOSKS AS PER PLAN.

REFERENCE DRAWINGS
GR102-BND-WWT-COF-DR-H-0001 PROPOSED LOCATION OF FERRIC SULPHATE AND
SODIUM HYDROXIDE CHEMICAL DOSING KIOSKS ON EXISTING
SITE FOR PLANNING PURPOSES.

[illegible]

Construction Date:	
Originator / Partner / OEM Ref:	YORKSHIRE WATER ALWAYS CONSIDERS

Organizer / Partner / Local Media

YONGSHINE WATER
ALUMINUM COOKWARE

BarneleDOOSAN

UP-SAMPLES

		Yorkshire Water Services Ltd Western House Western Way Halifax Road Bradford BD6 2S	
Reference: AMPT	Project Code: YW/200483.04	Project Name: WINEP	
OS Grid Reference: E440035, N409526	GRIMETHORPE STW GR102	DDC or DAA Reference:	

PROPOSED FERRIC SULPHATE AND SODIUM HYDROXIDE CHEMICAL DOSING KIOSKS FOR PLANNING PURPOSES			
CPA and BCBP / O&E Reference:	Scale:	Scale:	
C200088-B-27-DEL-MEC-DR-20002	A1	1:50	
Serial Number(s)	Serial:	Reference:	
GATE 5	AC	P01	