


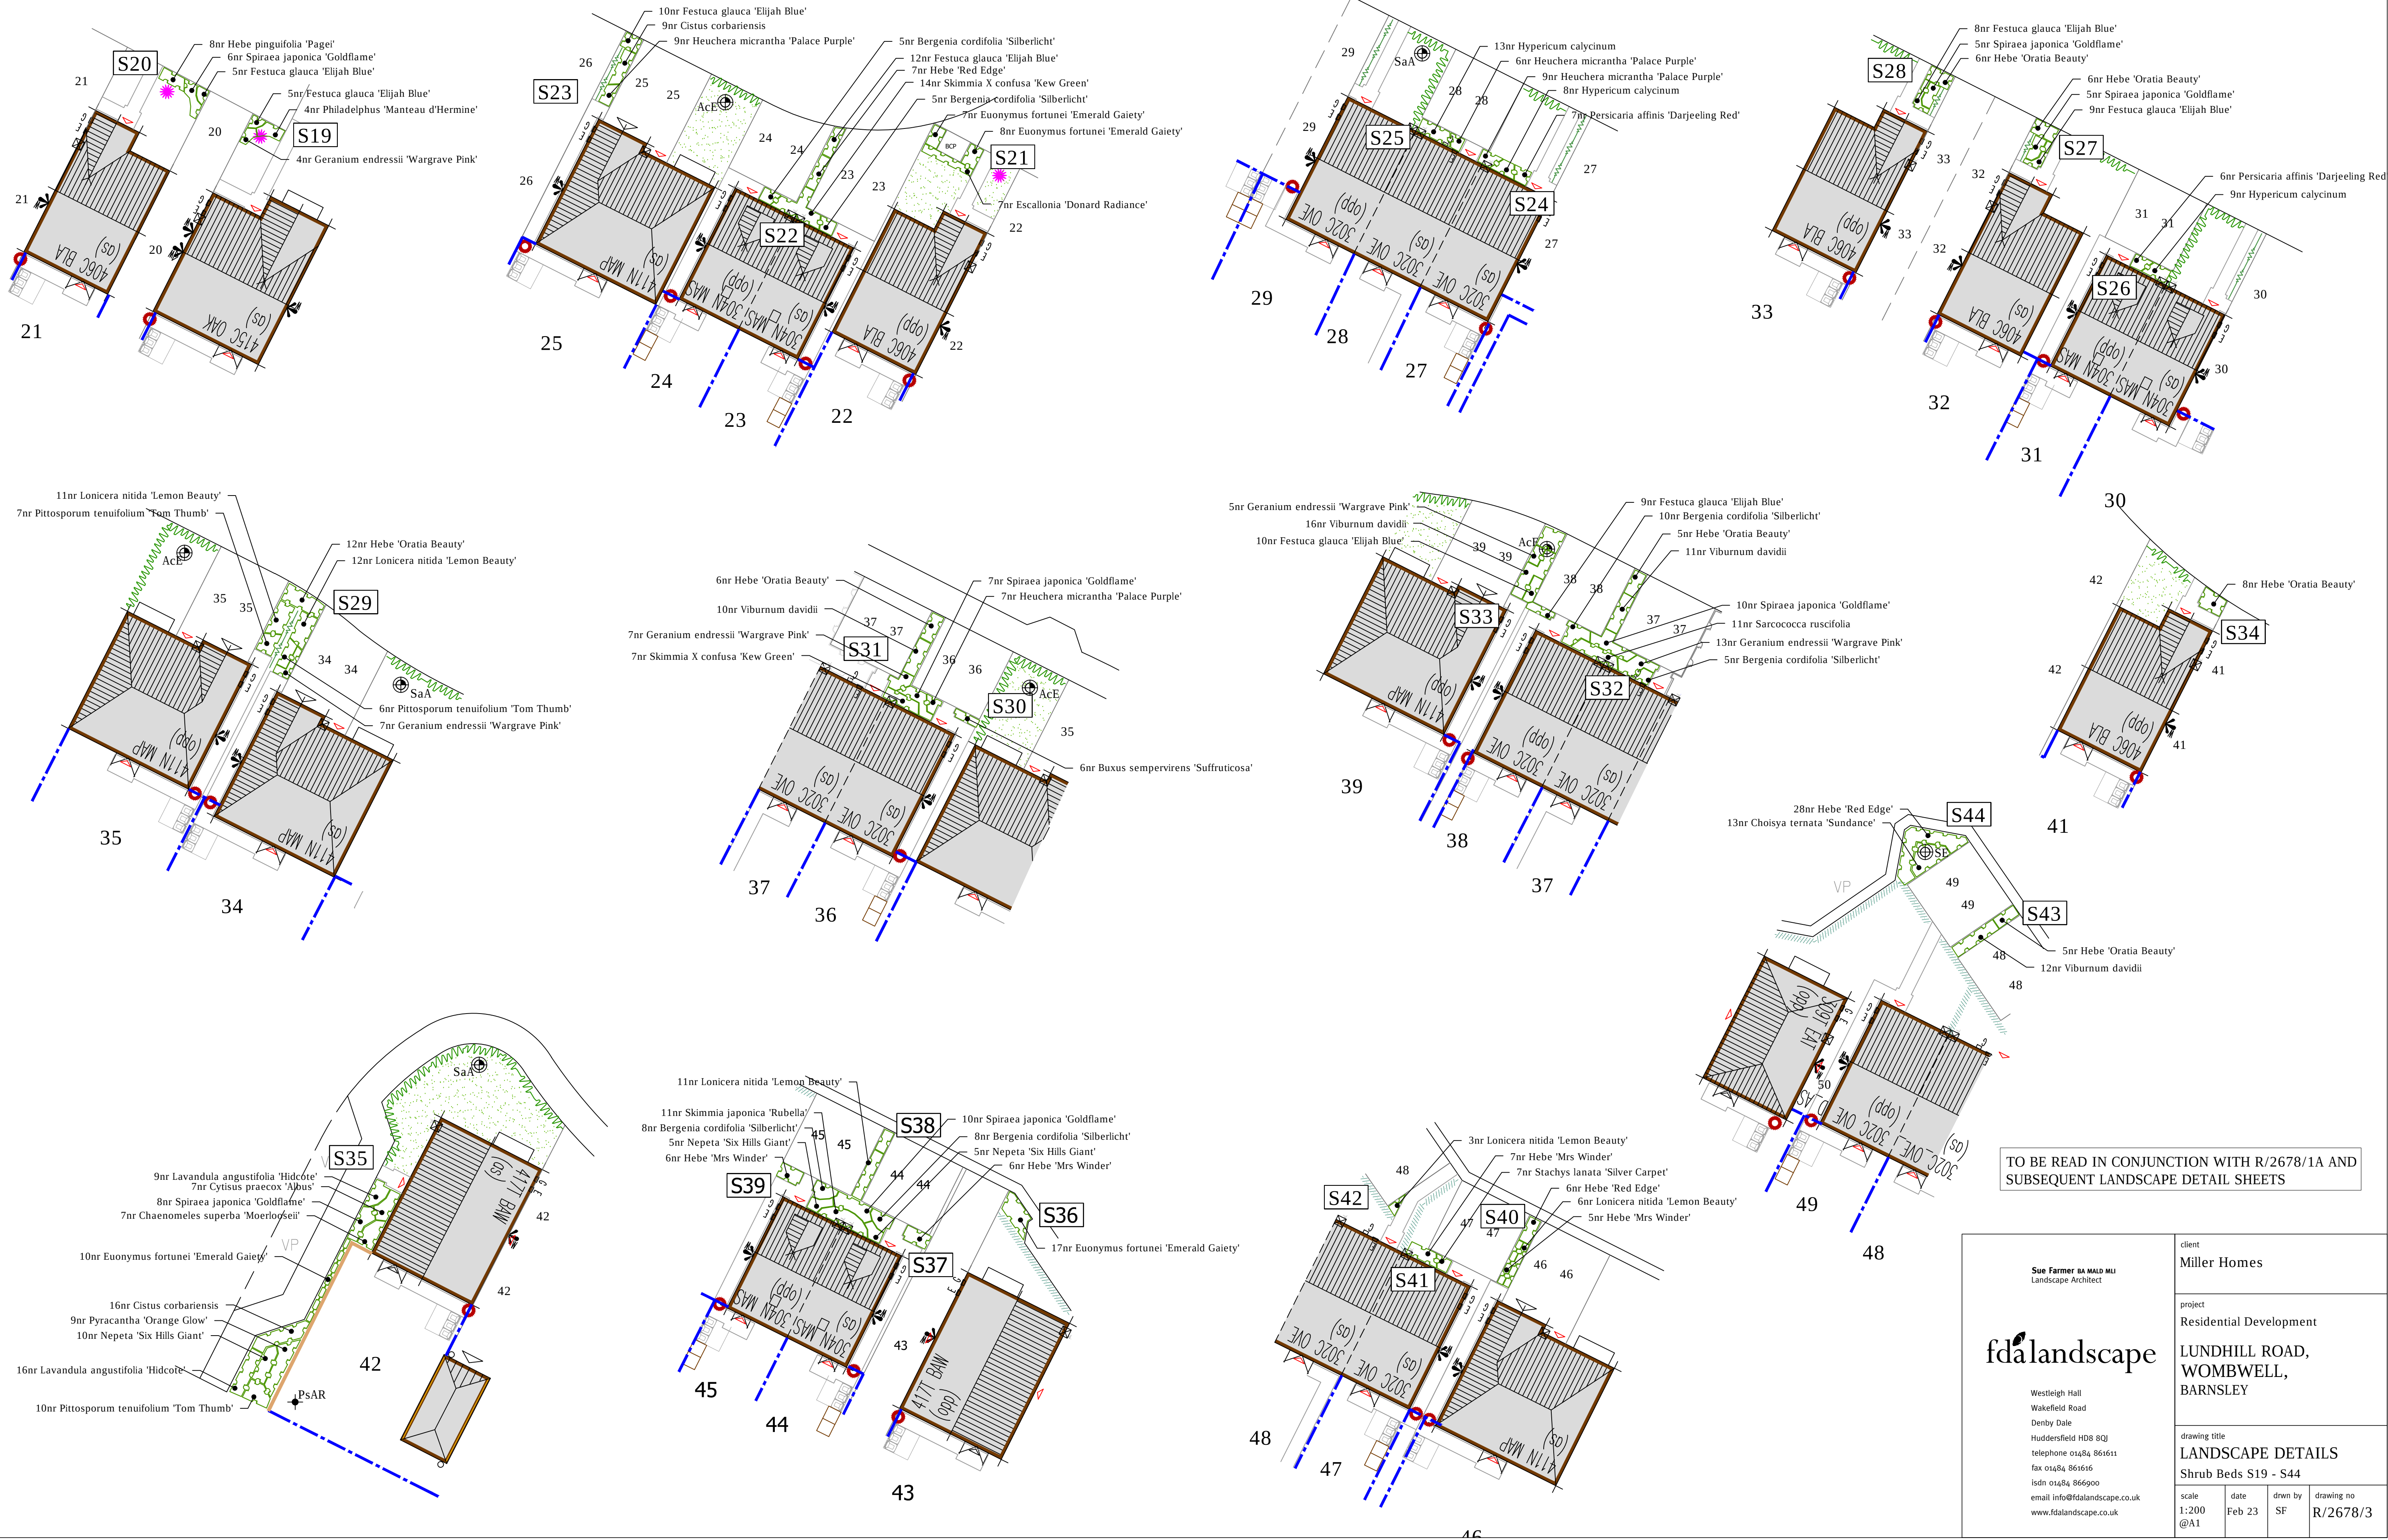

TO BE READ IN CONJUNCTION WITH R/2678/1A AND
SUBSEQUENT LANDSCAPE DETAIL SHEETS

Sue Farmer BA MA LD MLI Landscape Architect fdlandscape Westleigh Hall Wakefield Road Denby Dale Huddersfield HD8 8QJ telephone 01484 861611 fax 01484 861616 isdn 01484 866900 email info@fdandscape.co.uk www.fdandscape.co.uk	client Miller Homes		
	project Residential Development		
	drawing title LANDSCAPE DETAILS Shrub Beds S19 - S44		
	scale 1:200 @A1	date Feb 23	drwn by SF drawing no R/2678/3