



do not scale dimensions from this drawing. If in doubt refer to js design
 the drawing remains the copyright of the js design partnership alone
 all materials specified must be used in accordance with the manufacturer's
 recommendations and all relevant current codes of practice


rev	date	note
A	JULY 10	ENTRANCE TO FIRST FLOOR SUITE 1 REVIS'D FOLLOWING PLANNERS COMMENTS

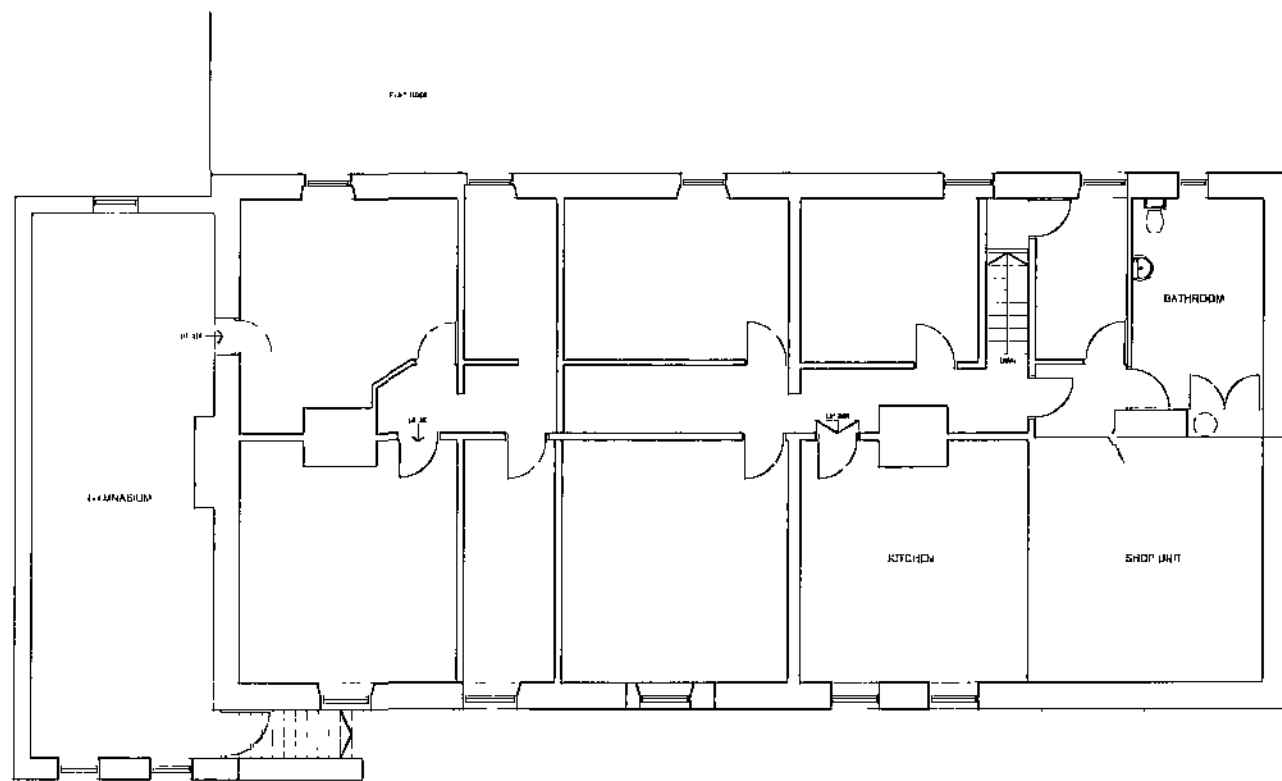



EXISTING FIRST FLOOR PLAN

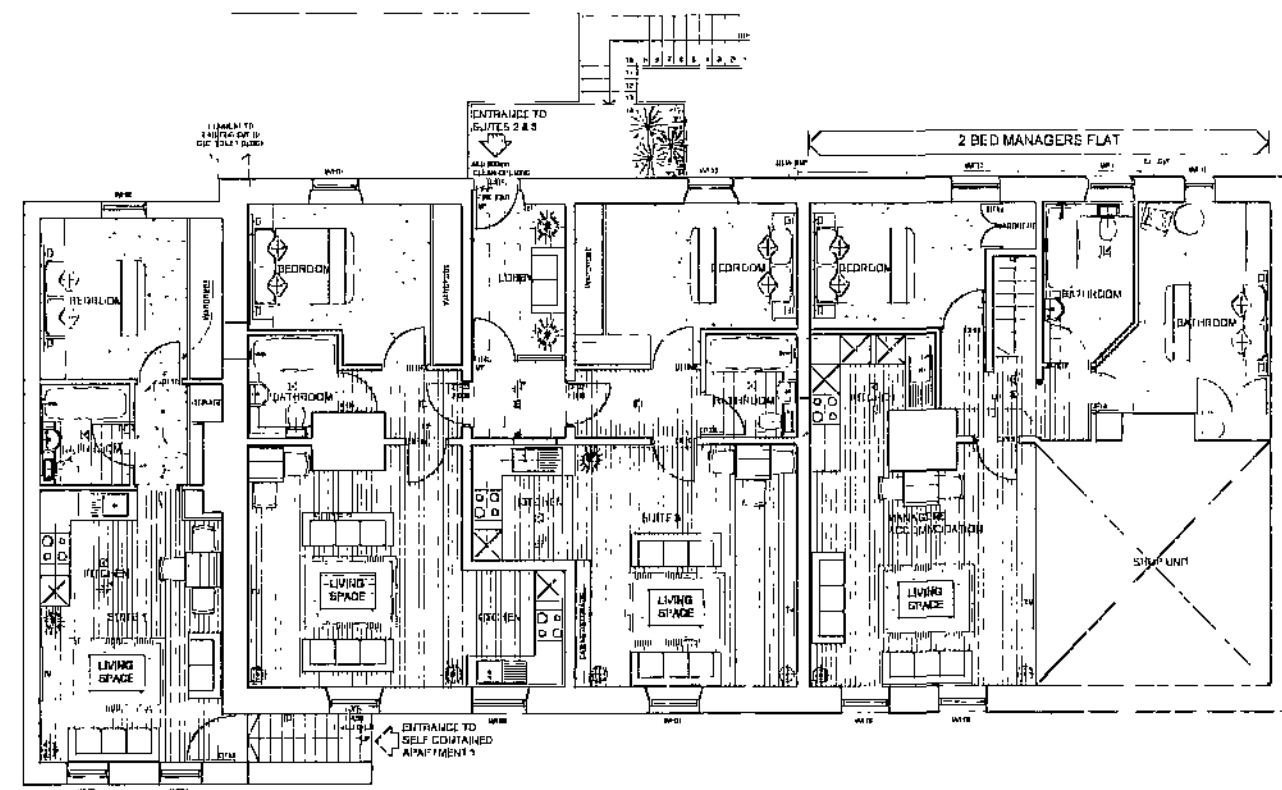

PROPOSED FIRST FLOOR PLAN

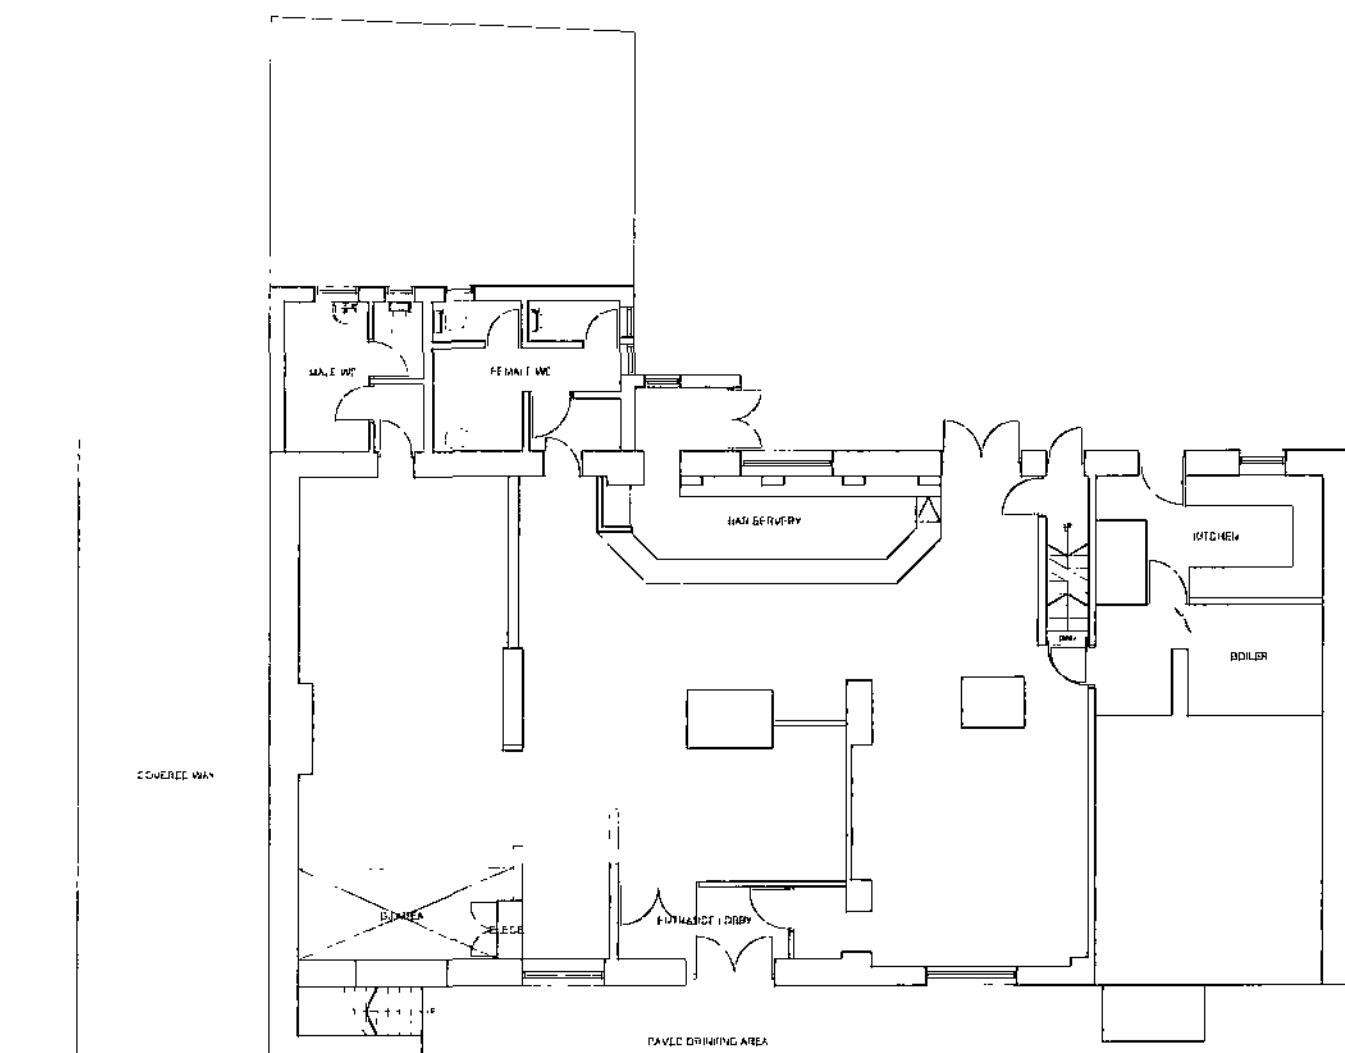

EXISTING GROUND FLOOR PLAN

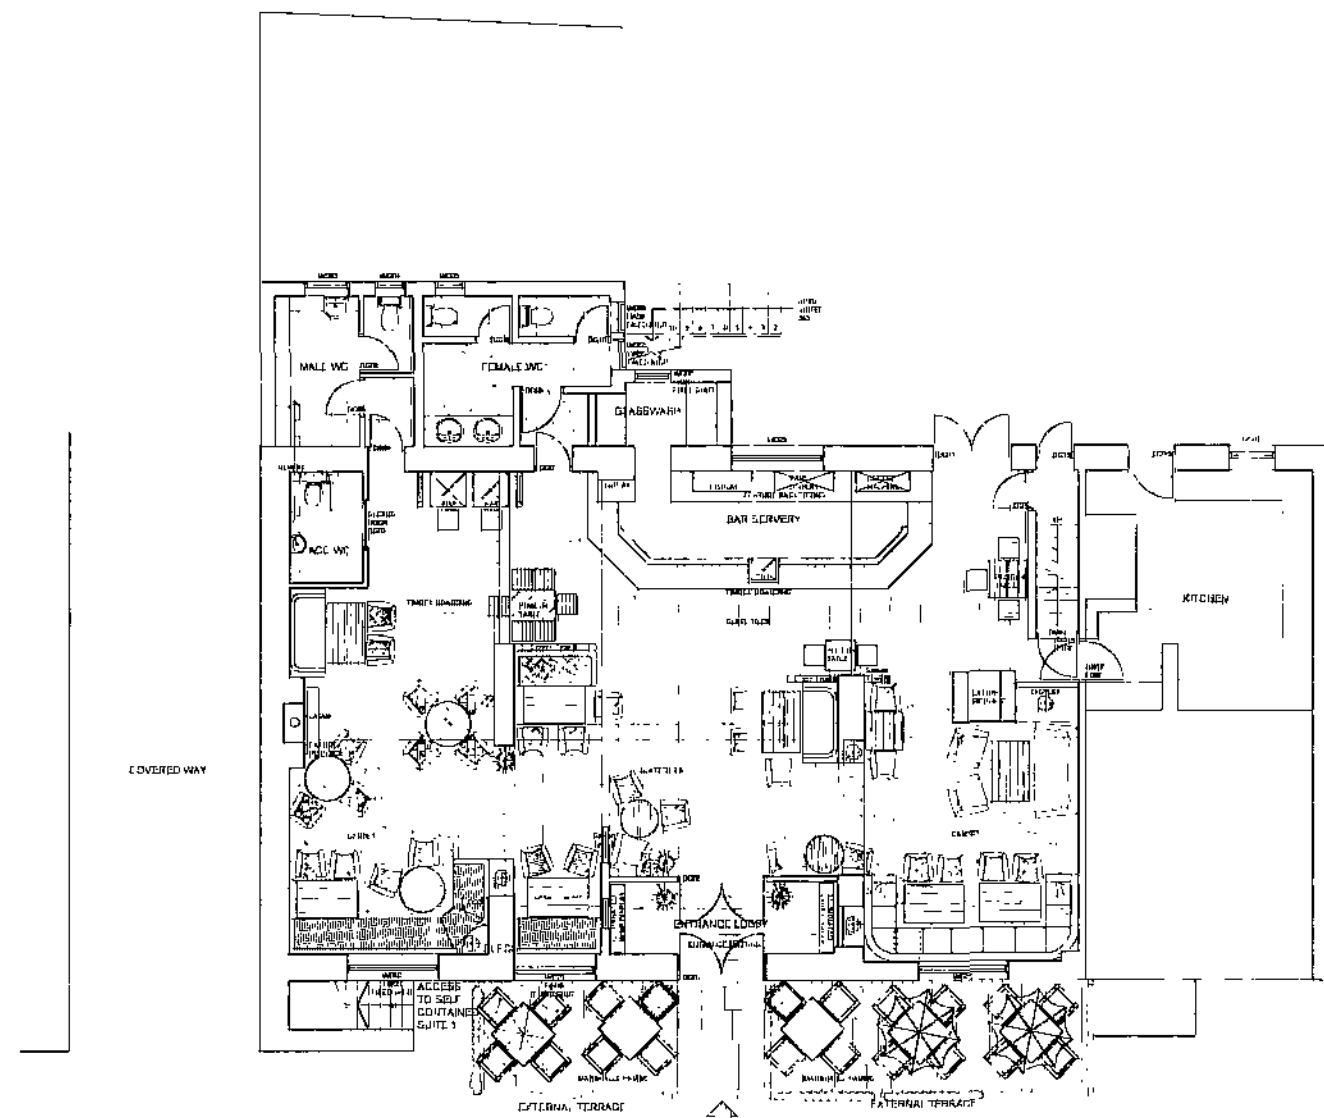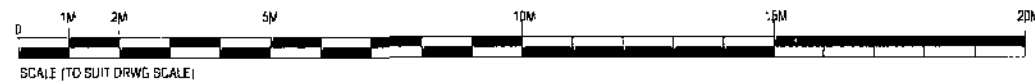

PROPOSED GROUND FLOOR PLAN

SUBJECT TO ALL LOCAL AUTHORITY APPROVALS AND FURTHER SITE SURVEY

 the jsdesign partnership architects, surveyors and interior designers Unit 8, Pea House, Tauson Street, Darnley W. Yorks, DD11 3NA telephone: 01274 533322 fax: 01274 533341 email: info@jsdesignpartnership.co.uk			
client ROBERT JANE			
address BAR 34 34 - 36 SHEFFIELD ROAD HOYLAND COMMON BARNLEY S74 0DQ			
drawing title EXISTING AND PROPOSED GROUND AND FIRST FLOOR PLANS			
drawing no 7007 - 01	rev A	date APR 10	scale @ A1 1:100