



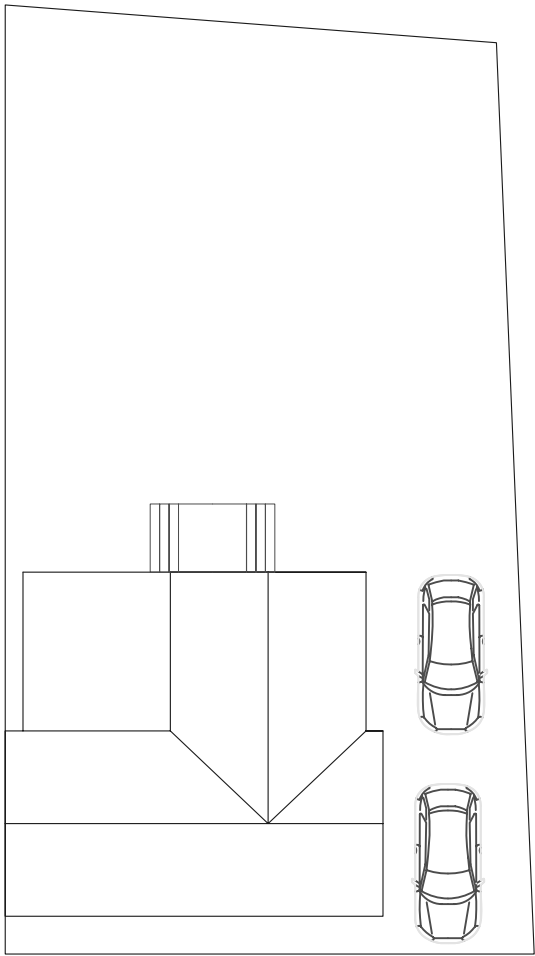

EXISTING SITE LAYOUT
EXISTING PRIVATE DRAINAGE RUN NOT
KNOWN - ALL DRAINAGE RUNS TO THE REAR
IN A COMBINED SYSTEM TO THE
TREATMENT WORKS IN THE LOWER FIELDS

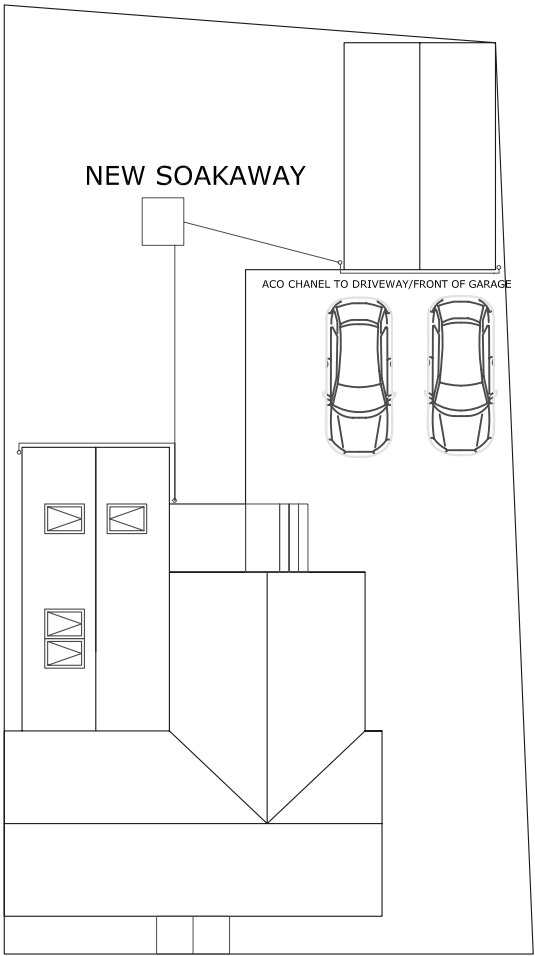

PROPOSED NEW S/W DRAINAGE LAYOUT