




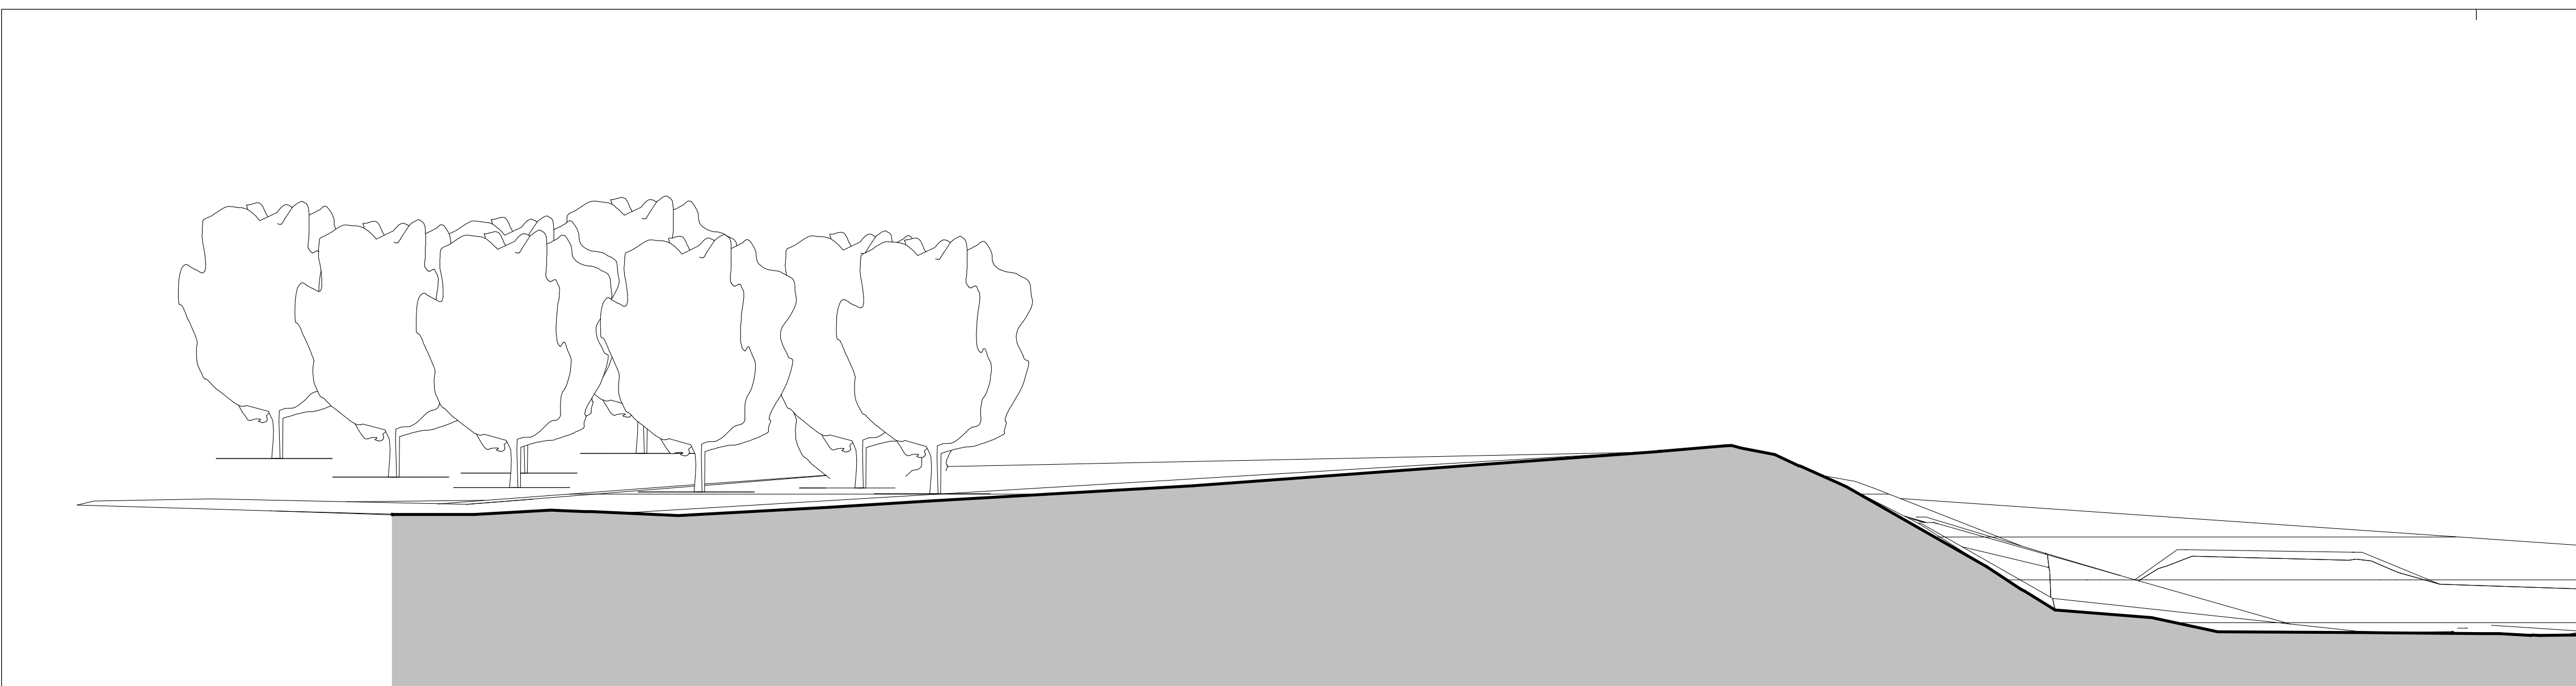


1 Site Section 1
1 : 100

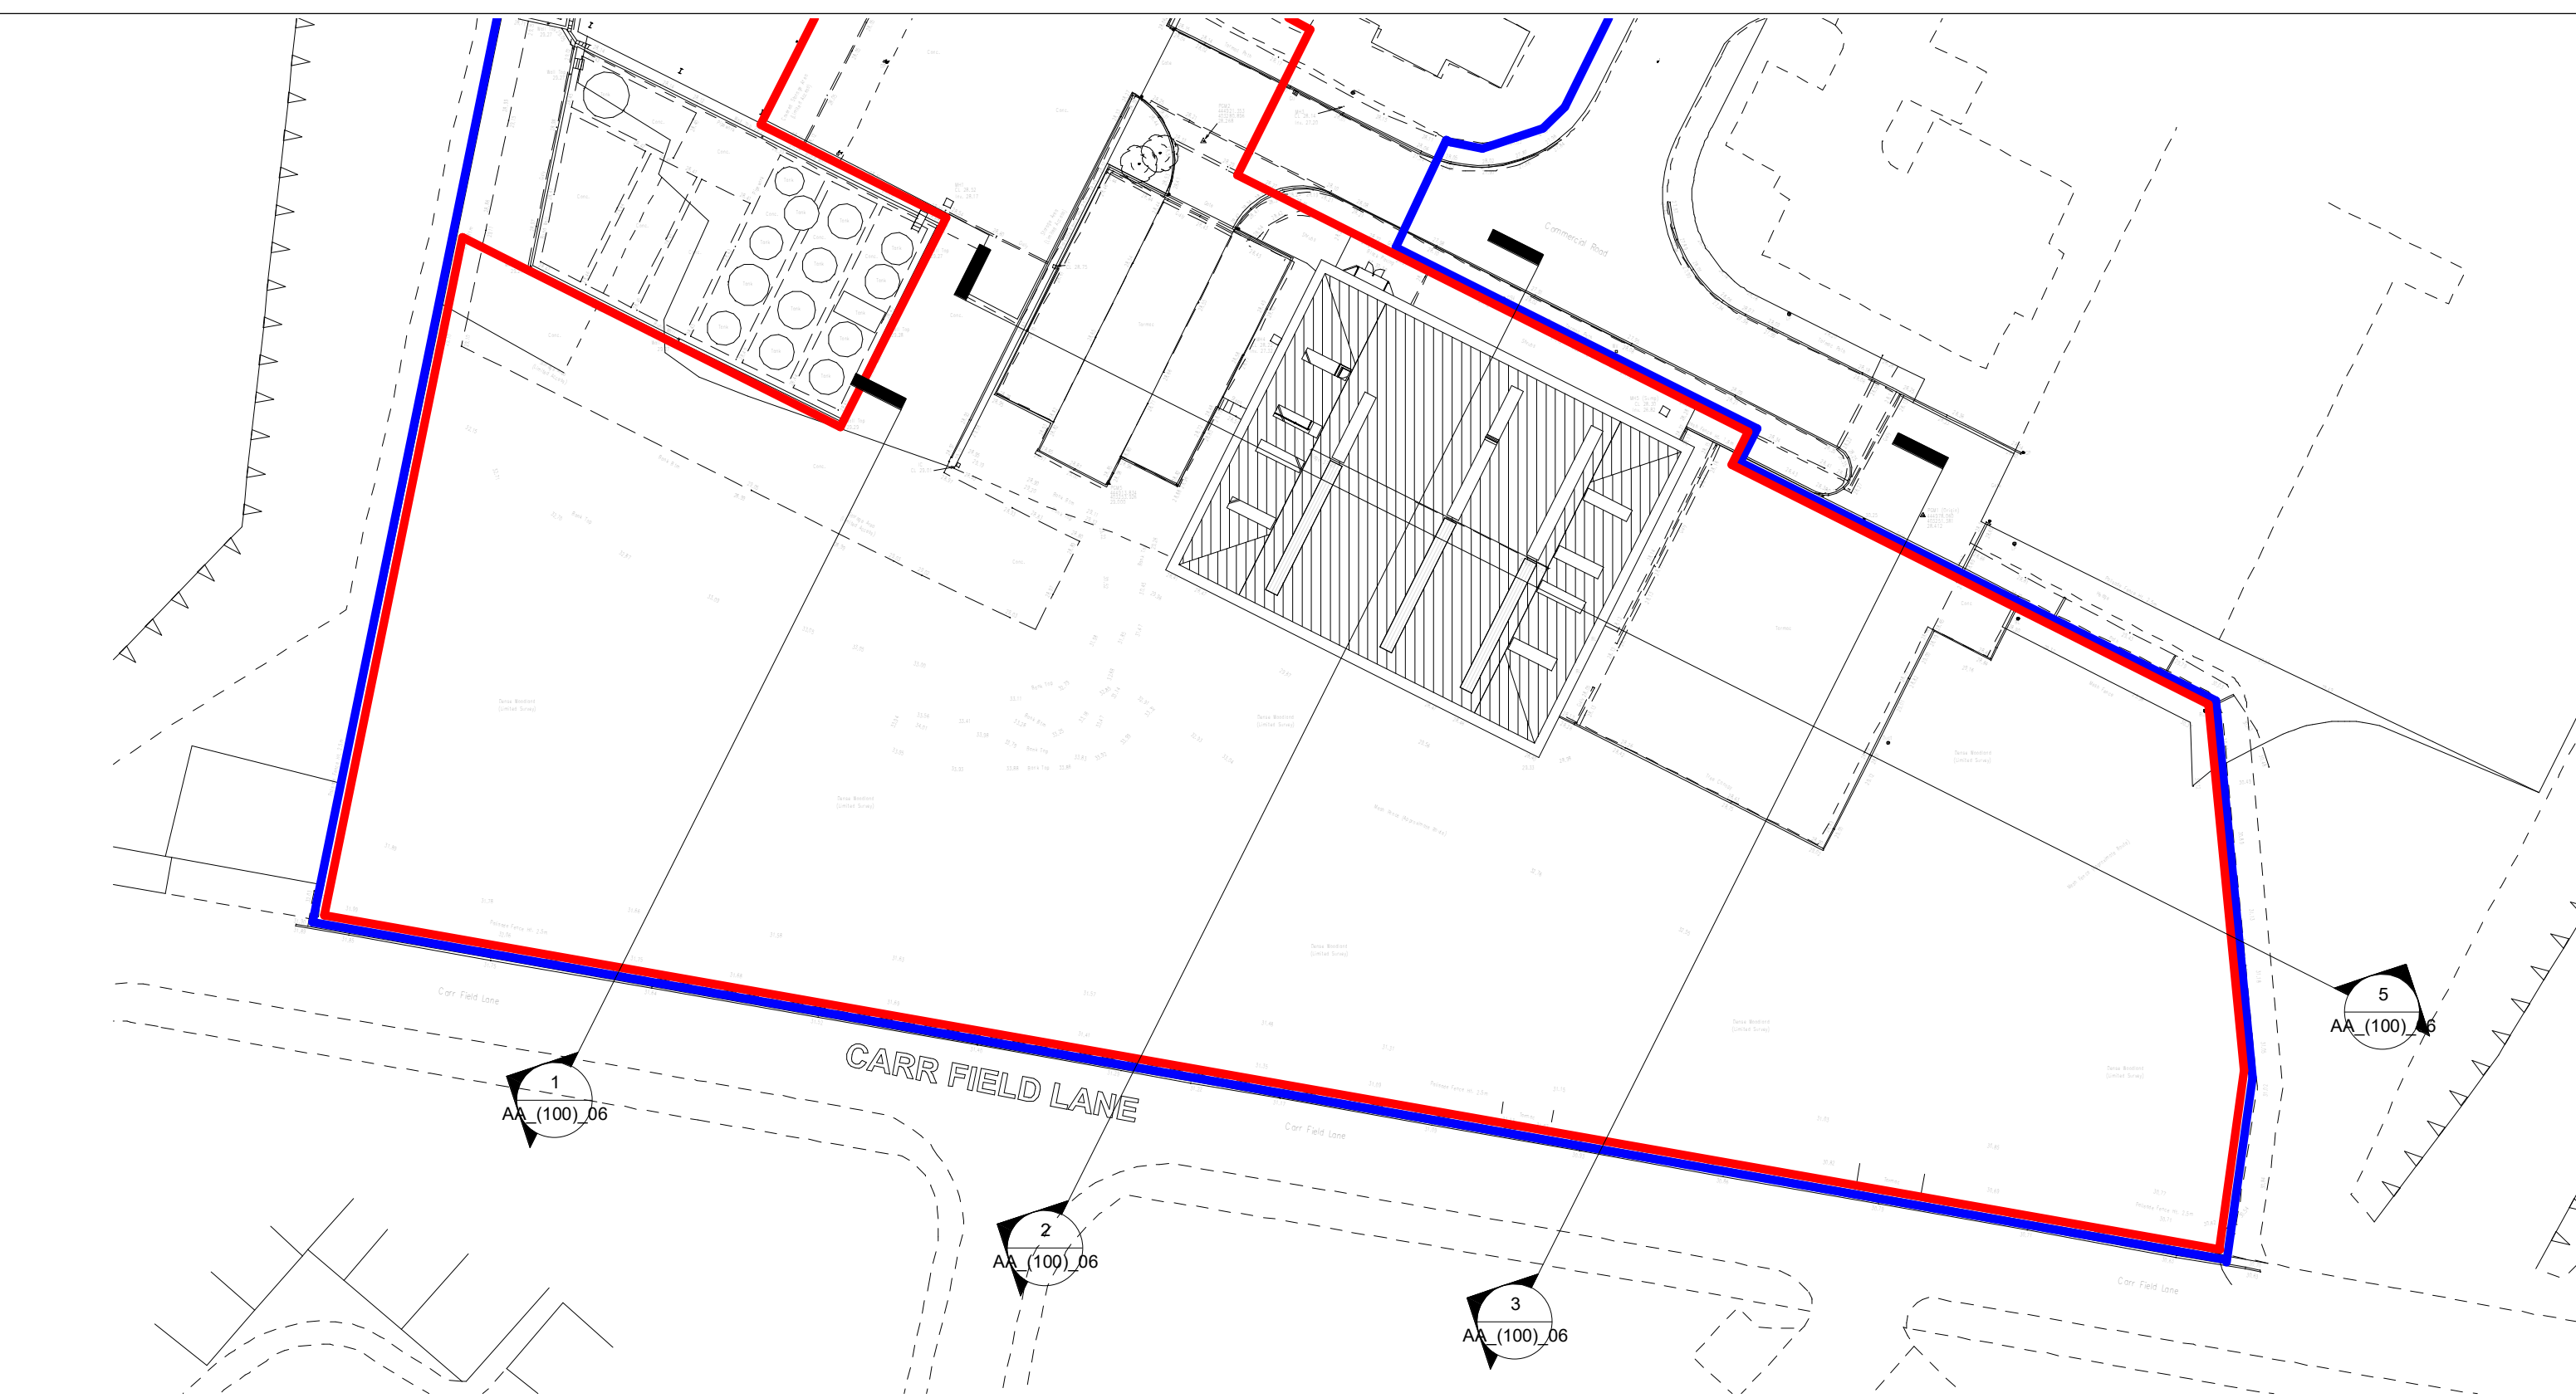


4 Site Section Reference Plan
1 : 500

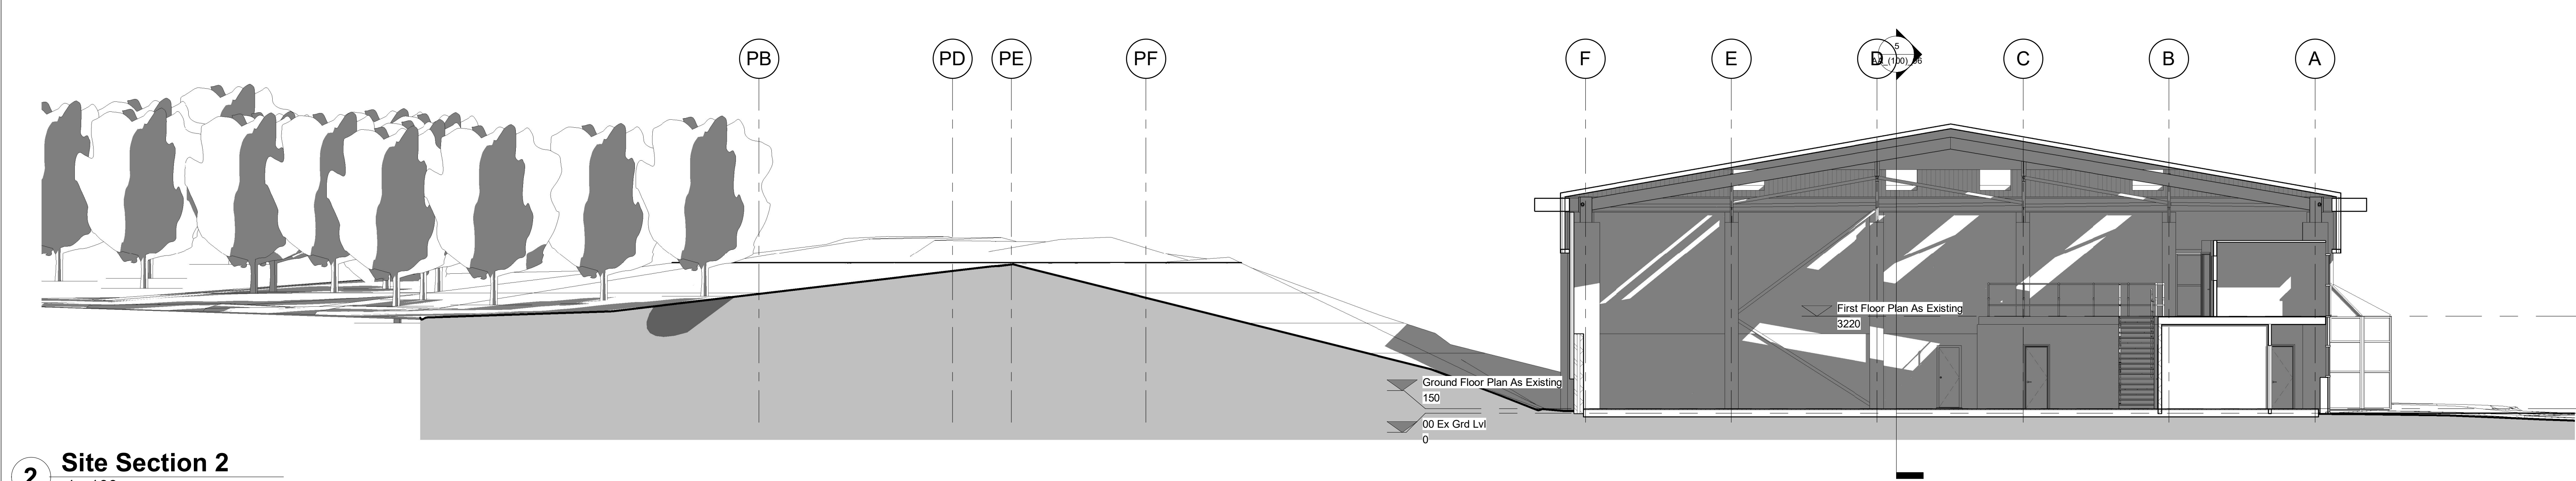

2 Site Section 2
1 : 100

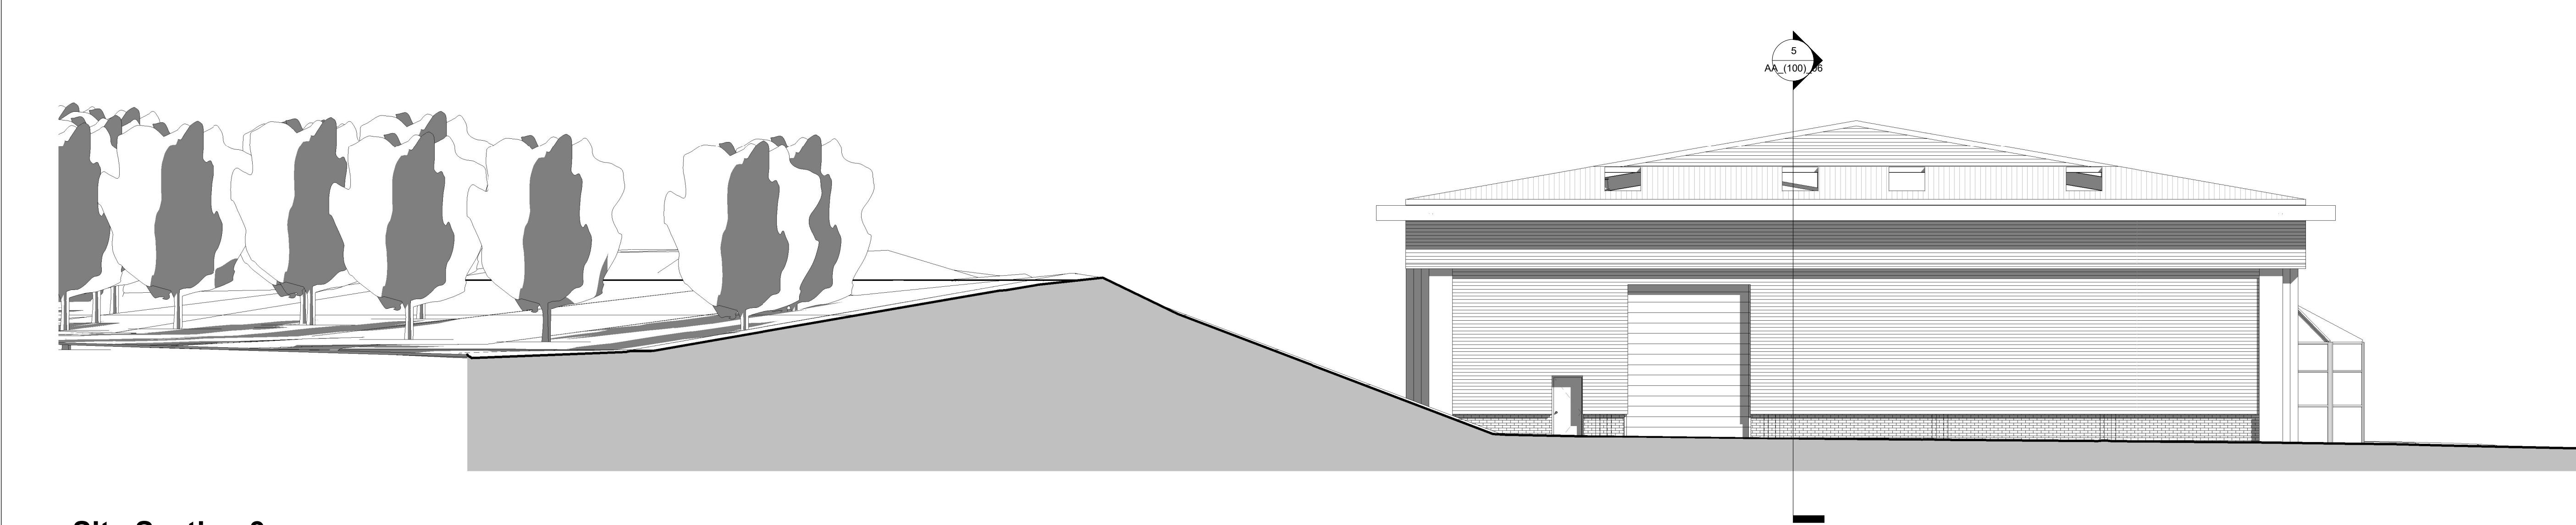

3 Site Section 3
1 : 100

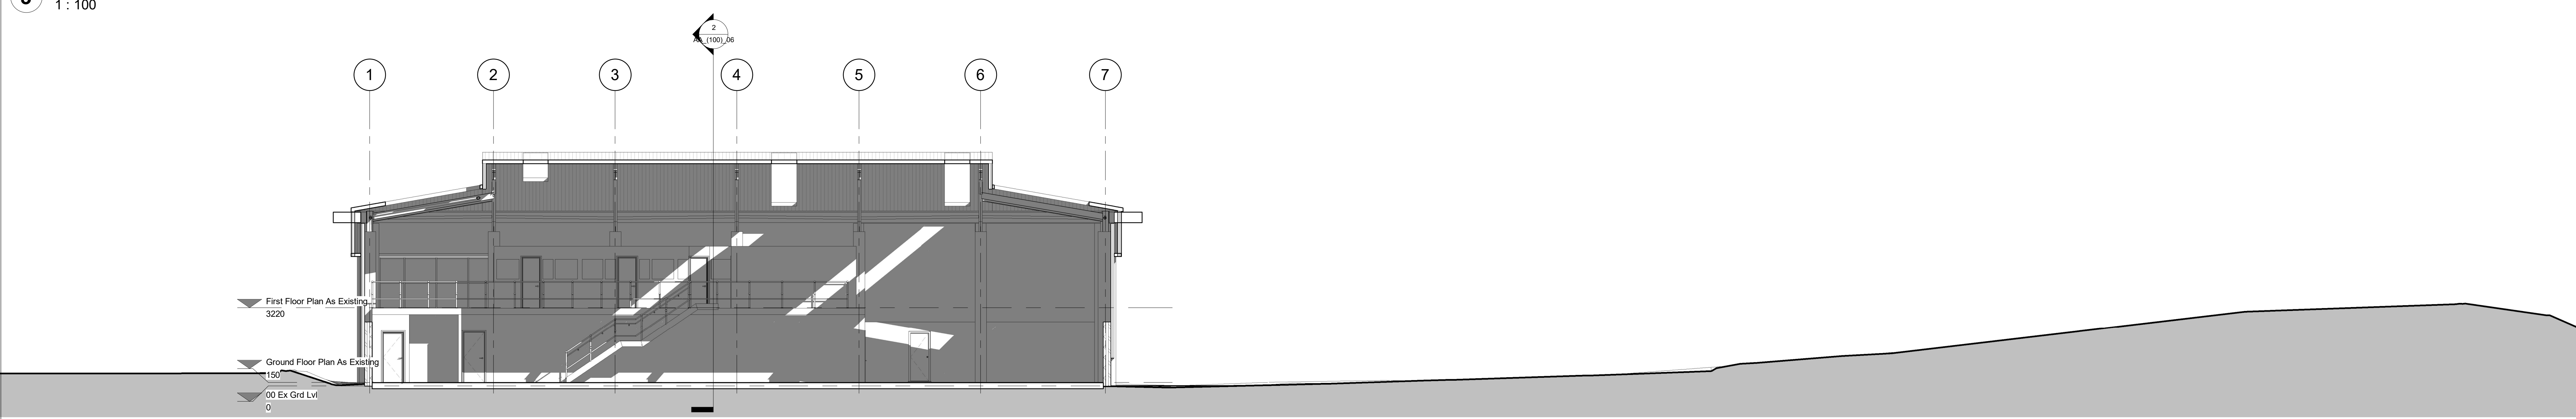

5 Site Section 5
1 : 100

NOTES

Rev	Date	Description	DR	CH
©copyright				

CONSULTING ENGINEERS
ARCHITECTS
PROJECT MANAGEMENT
2 Hallam Road
Priory Park East
HULL HU4 7DY
United Kingdom
Telephone (+44) 01482 627963
Fax (+44) 01482 641736
Email info@ggiconsult.co.uk

Client:
Granville Oil & Chemicals Ltd.

Job Title:
Proposed Extension Unit 28 Goldthorpe Industrial Estate Rotherham

Drawing Title:
Site Sections As Existing

Status	PLANNING	
Scale	As indicated	Date 02/01/2019
Drawn By	JHT	Checked JC
		Approved AT
Dwg No.	27988 AA_(100)_06	Rev

AO - ORIGINAL SHEET SIZE