



Bondfield Crescent Barnsley

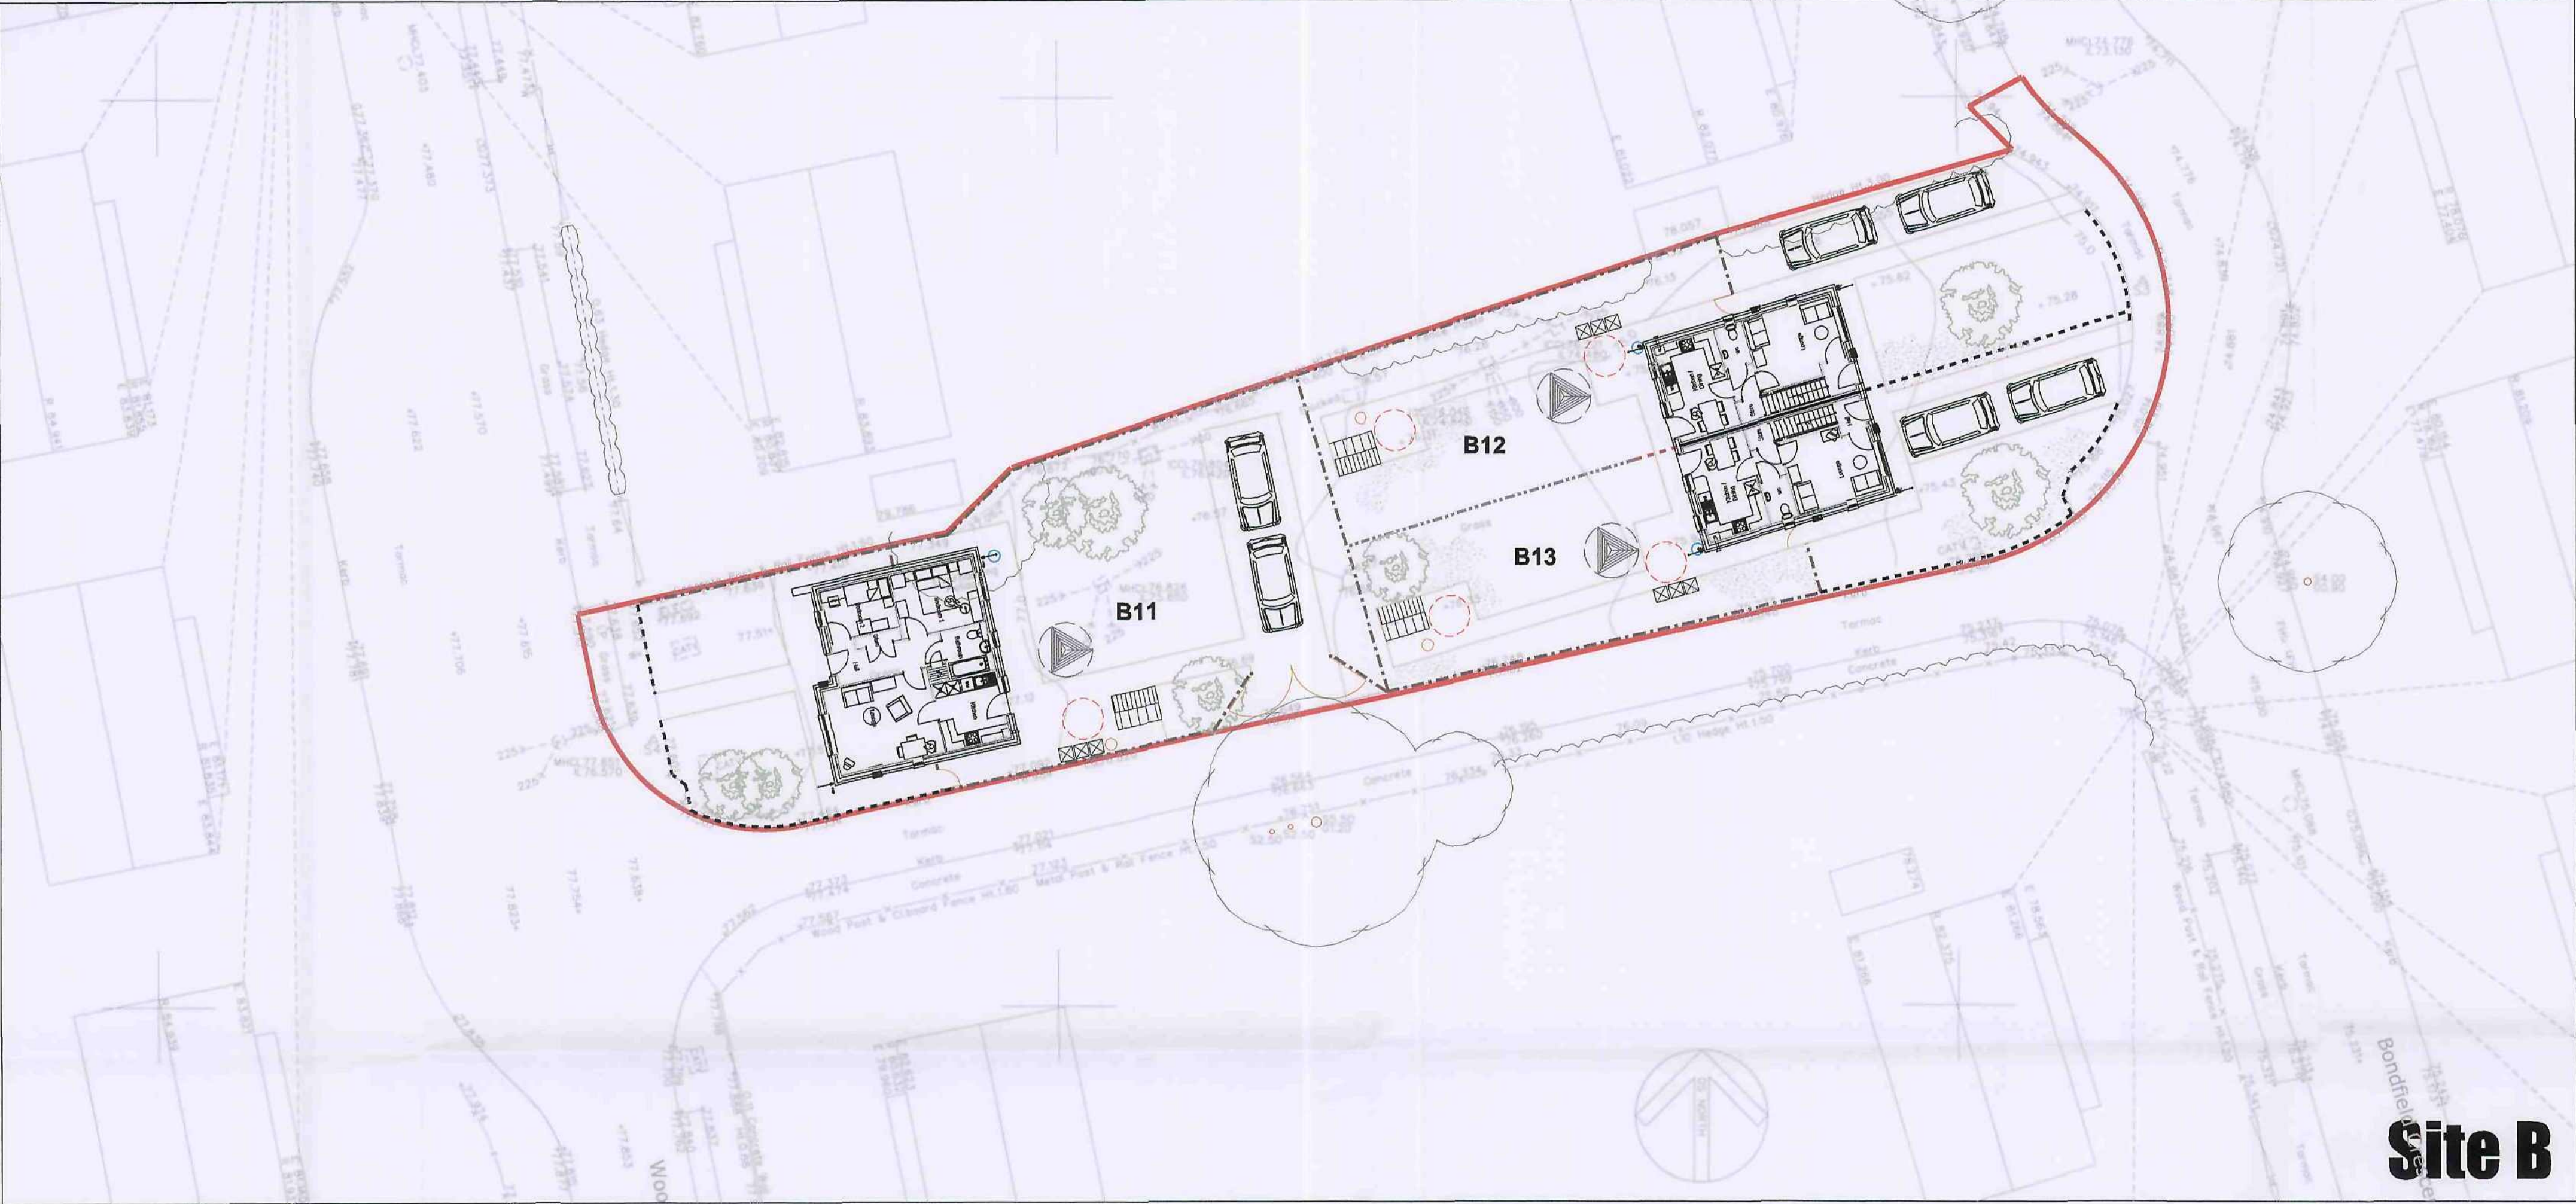

Site B

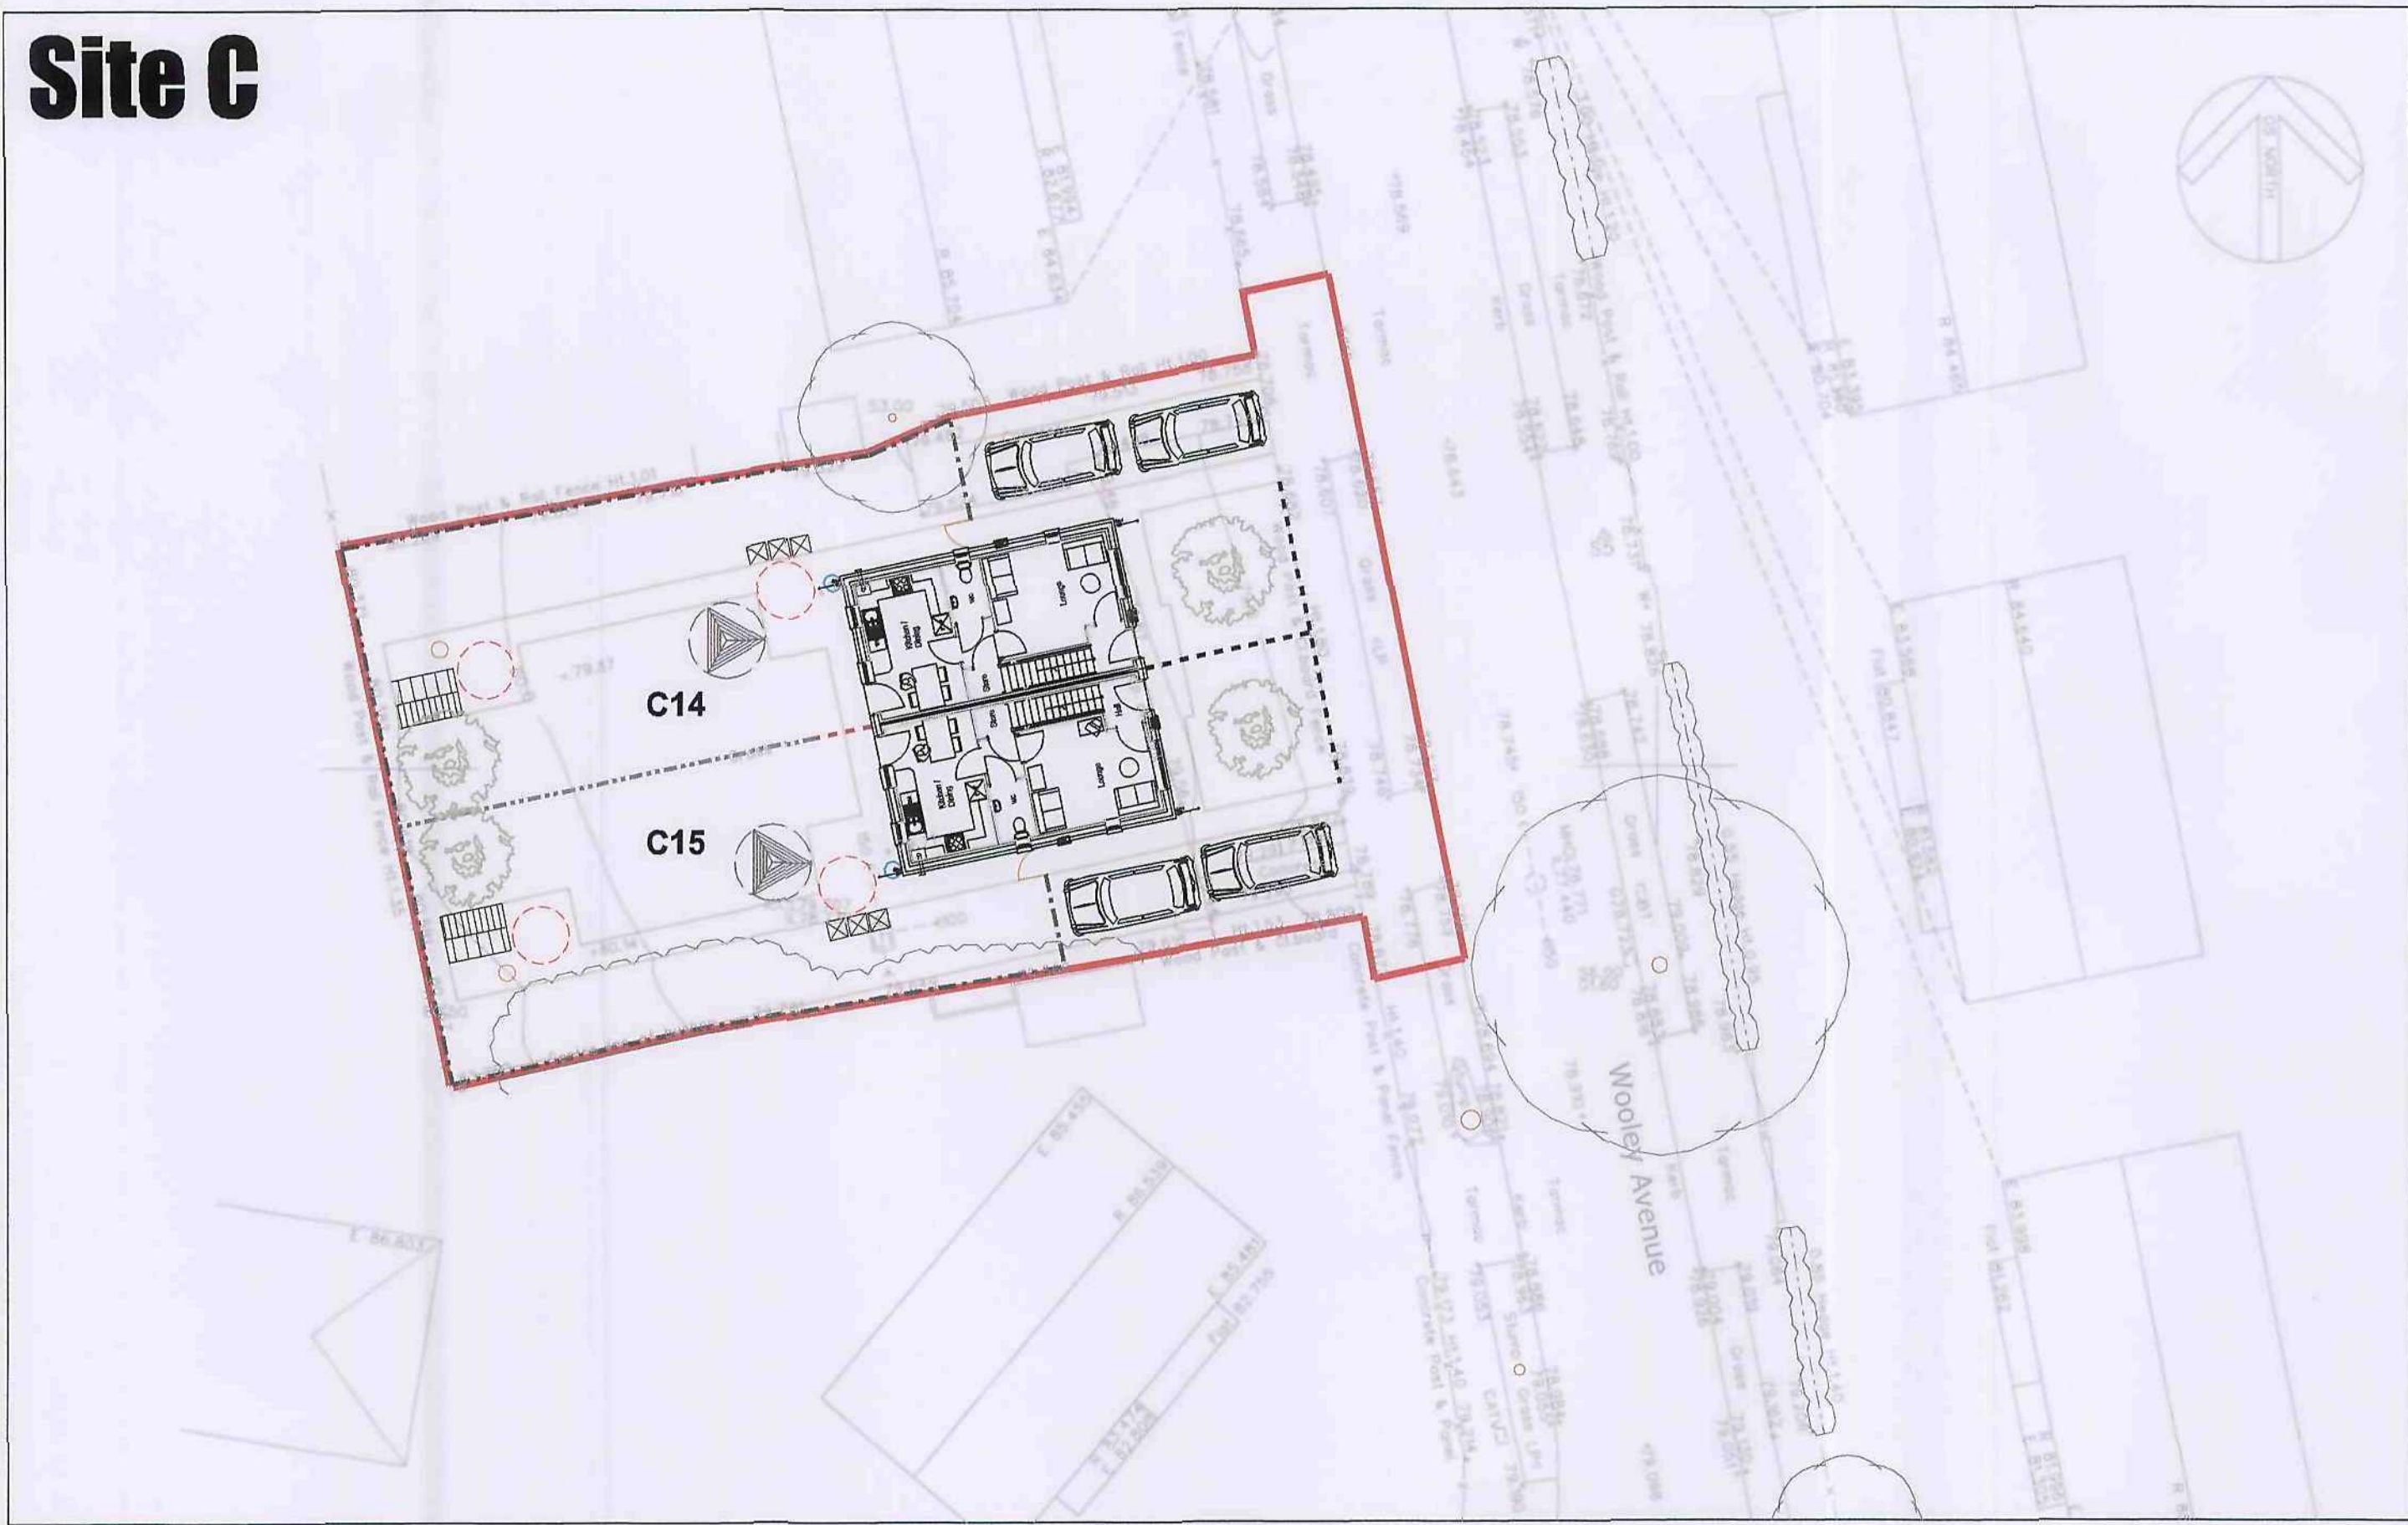

Site C

DO NOT SCALE.
FIGURED DIMENSIONS ONLY TO BE TAKEN



Chevin
HOUSING ASSOCIATION LTD

A Member of The Chevin Housing Group

Plot	Housetype	Size	Storeys
B11	B2.1	2B3P	1
B12	H2.1	2B4P	2
B13	H2.1	2B4P	2
C14	H2.1	2B4P	2
C15	H2.1	2B4P	2

- Key
- 1800 high hit and miss single sided
 - 1800 high hit and miss double sided privacy screen
 - 1200 high hit and miss single sided
 - 600 high metal railings
 - Compost bins
 - Water butts
 - Bins



Rev. A - 03 12 10
Consultation Issue
revisions

A.A. DESIGN LTD
architects surveyors
interior designers

UNIT 2
SHEFFIELD
TELEPHONE 0114 2588571
E - Mail architects@aadesign.co.uk

AIZLEWOOD ROAD
S8 0YX
FAX 0114 2500689

**Bondfield Crescent
Housing Development
Barnsley
for
Chevin Housing Association**

**SITE LAYOUT
Plots B11 / B12 / B13 / C14 & C15**

DATE **Nov. '10** SCALE **1:200**

DRAWING No. **10003/P/14 A**