




EAST



EAST / NORTH



INTERNAL

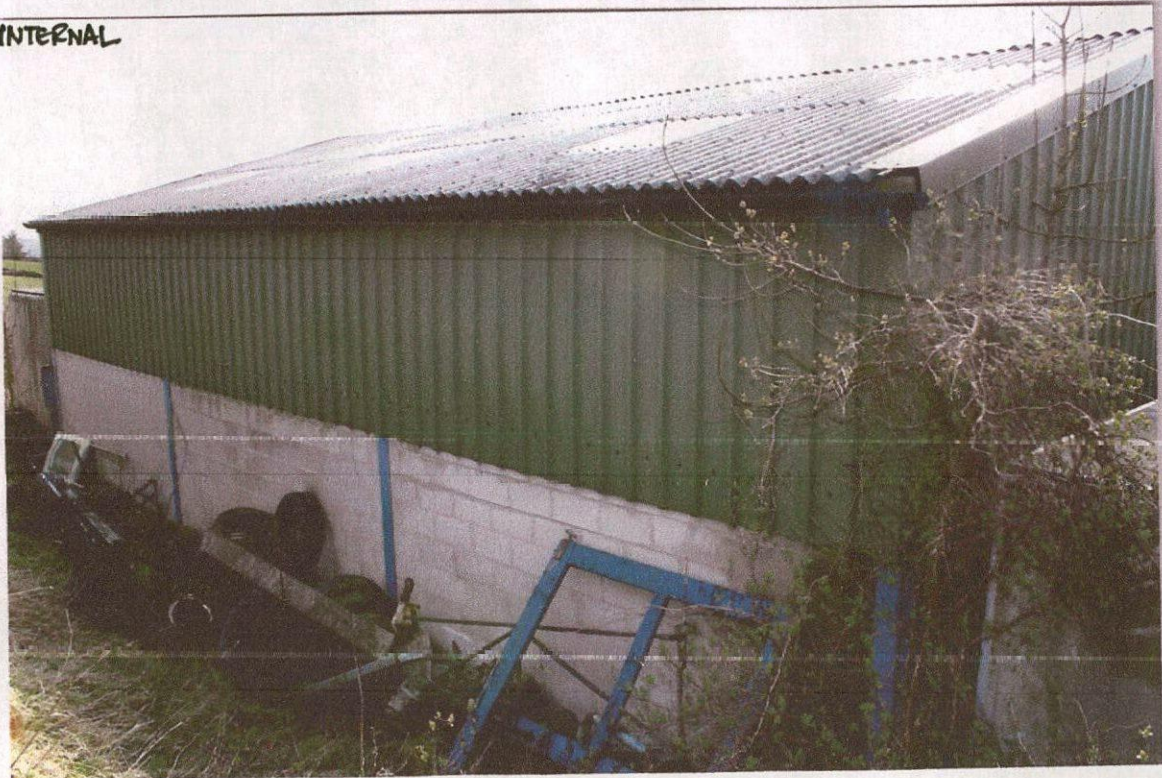

NORTH



SOUTH




WEST

三



[illegible]

Ordnance Survey Licence number 100022

Date: 14/02/2010

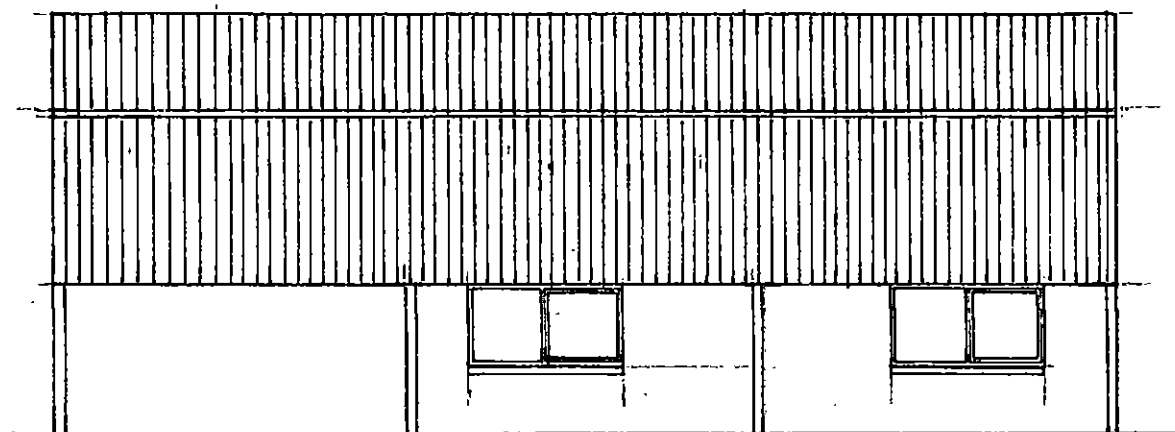

NORTH

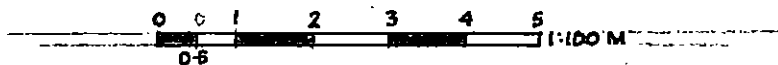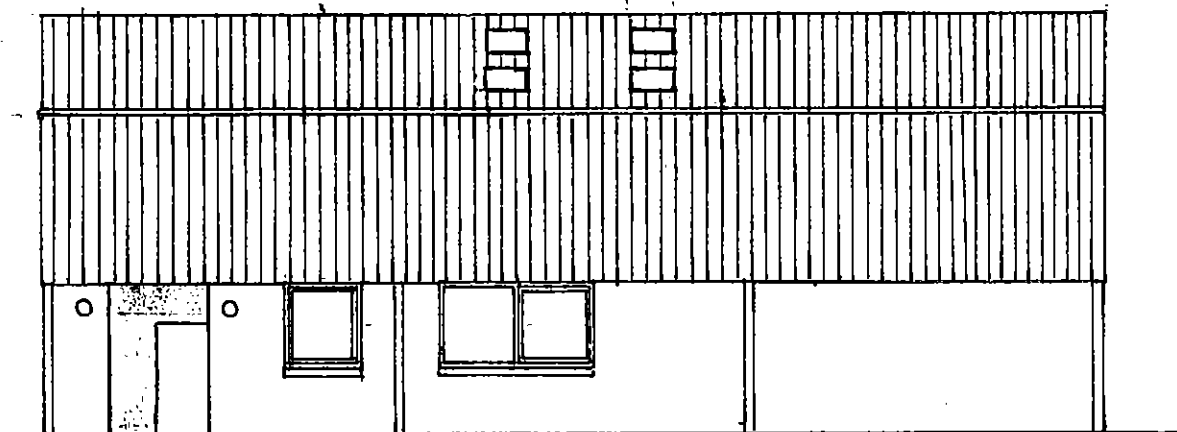



SOUTH

BARN CONVERSION - UPPER BELLE CLIVE FARM ELEVATIONS 1:100 DRG A4 3/2020

Michael A. Clynh
Architect, Town Planner, Property Consultant
DIP.ARCH. DIP. T.P. A.R.I.B.A. F.R.S.A.

14 Huddersfield Road, Ingbirchworth, Penistone
Sheffield S36 7GF

Tel: 01226 766308

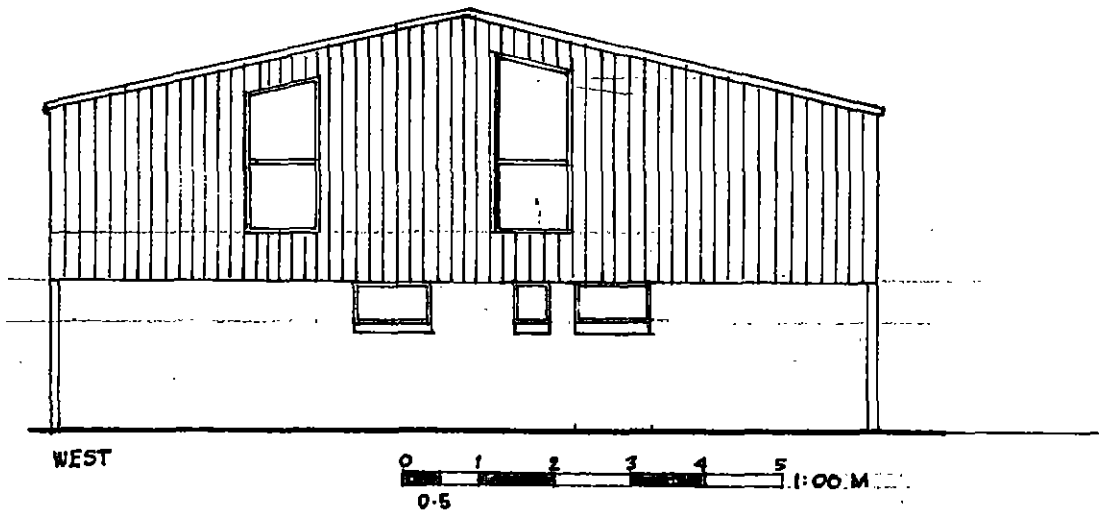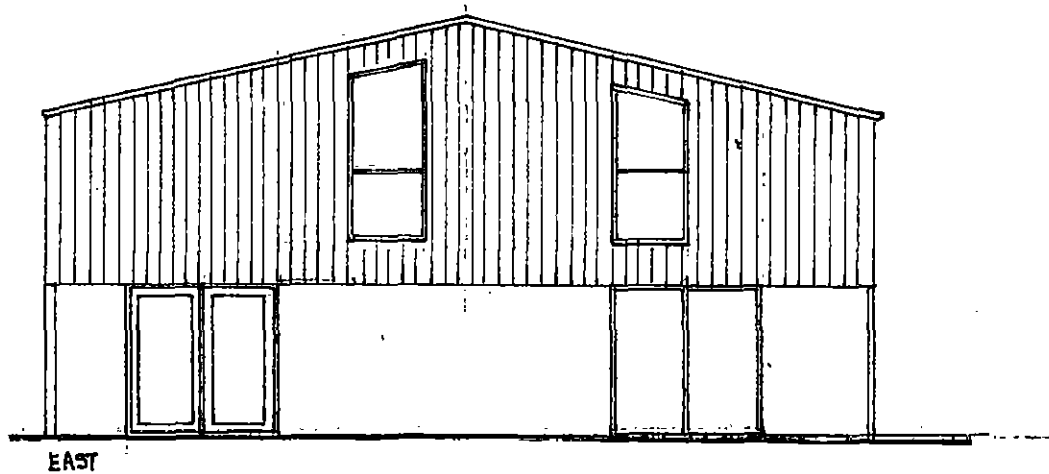

BARN CONVERSION - UPPER BELLE CLIVE FARM ELEVATIONS 1:100 DRG A3 3/2020

Michael A. Clynch
Architect, Town Planner, Property Consultant
DIP.ARCH. DIP. T.P. A.R.I.B.A. F.R.S.A.

14 Huddersfield Road, Ingbirchworth, Pontefract
Sheffield S96 7GF

Tel: 01226 766308

0614

0614

HARTCLIFF ROAD

+

322.2m

PARKING

GARDEN/
AMENITY

Michael A. Clynh
Architect, Town Planner, Property Consultant
DIP.ARCH. DIP. T.P. A.R.I.B.A. F.R.S.A.




14 Huddersfield Road, Ingbirchworth, Penistone
Sheffield S36 7GF

Tel: 01226 766308



UPPER BELLE CLIVE

SITE LAYOUT 1:500

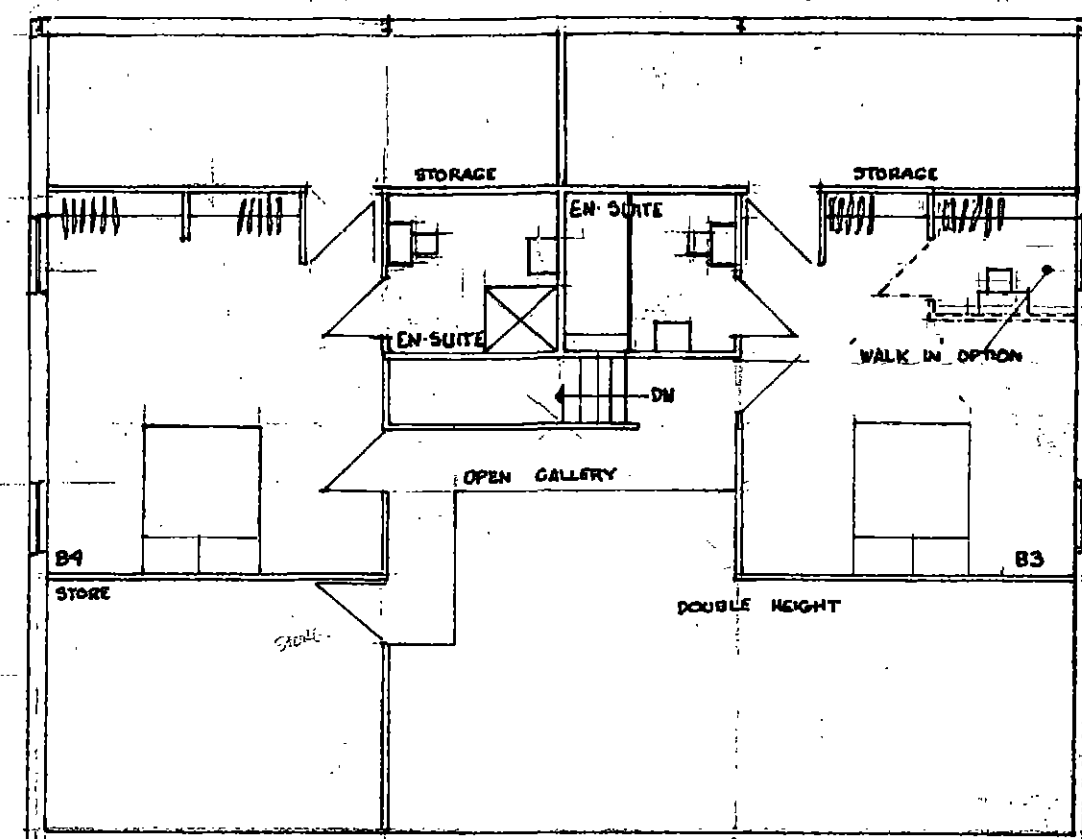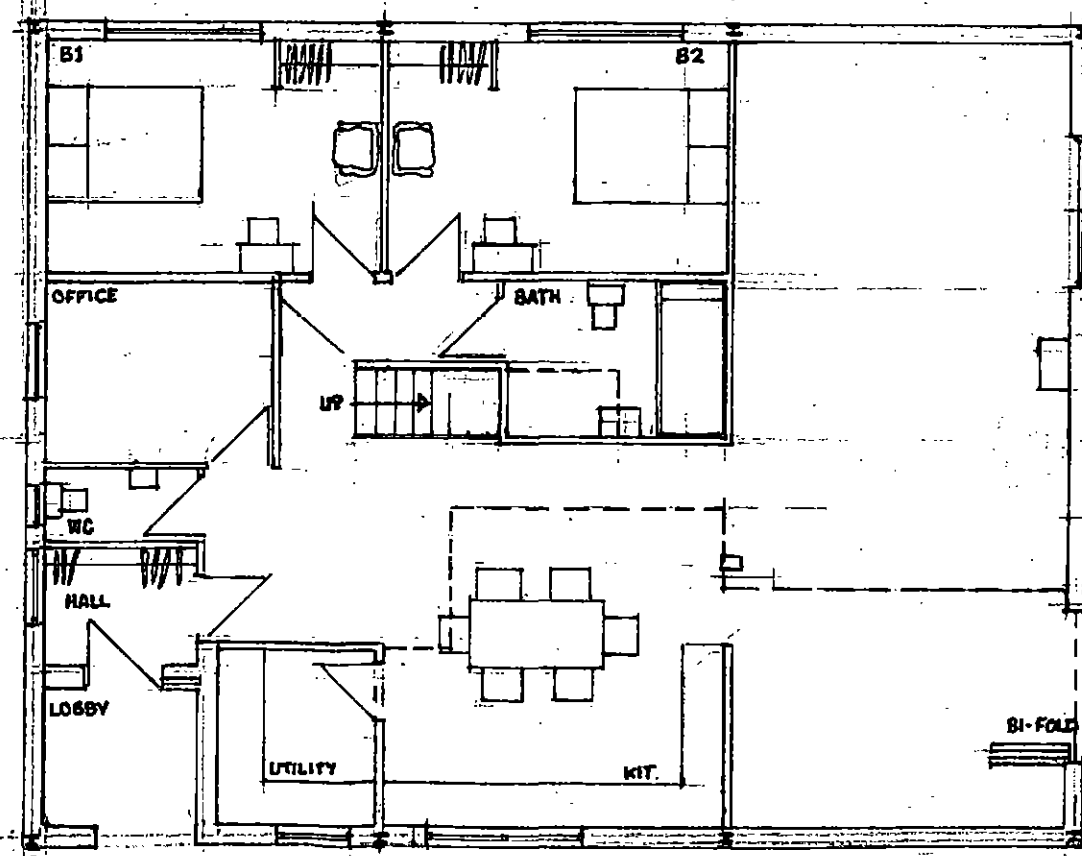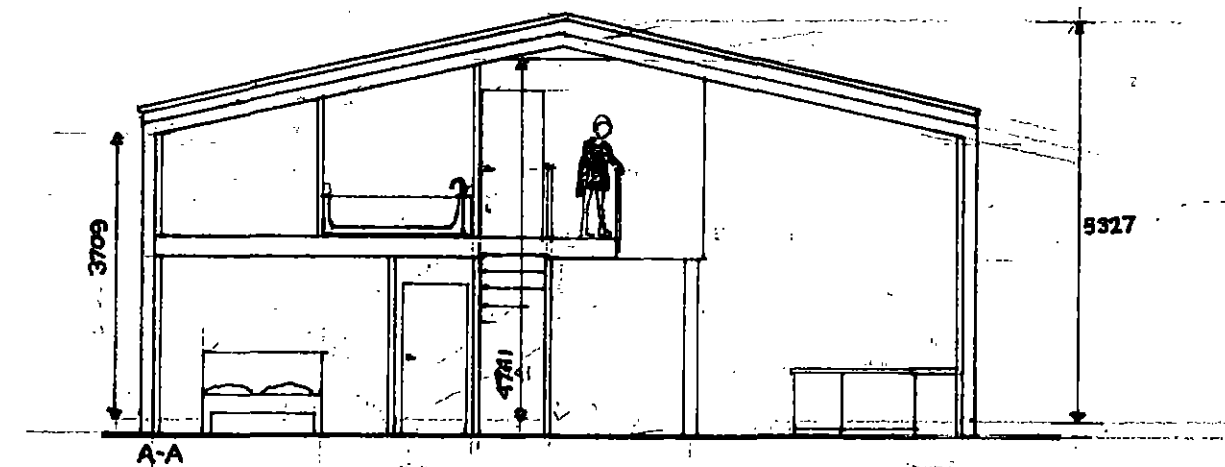

BARN CONVERSION - UPPER BELL CLIVE FARM PLANS 1:100 DRG A1 3/2020

BARN CONVERSION - UPPER BELL CLIVE FARM SECTION 1:100 DRG A2 3/2020

Michael A. Clynch
 Architect, Town Planner, Property Consultant
 DIP ARCH. DIP. T.P. A.R.I.B.A. F.R.S.A.

14 Huddersfield Road, Ingbirchworth, Penistone
 Sheffield S36 7GF

Tel: 01226 766308