


The general contractor is responsible for the verification all dimensions on site and the architect is to be informed of any discrepancy.

The status of information contained in a computer copy of this drawing shall be limited to that conveyed by the paper copy.

Revisions:

No.	Description	Date	Issued by
A	Materials Amended	07.10.201	RJ/DRP
B	Internal layouts revised	04.04.201	RJ/DRP
C	General drawing update	16.10.201	RJ/DRP

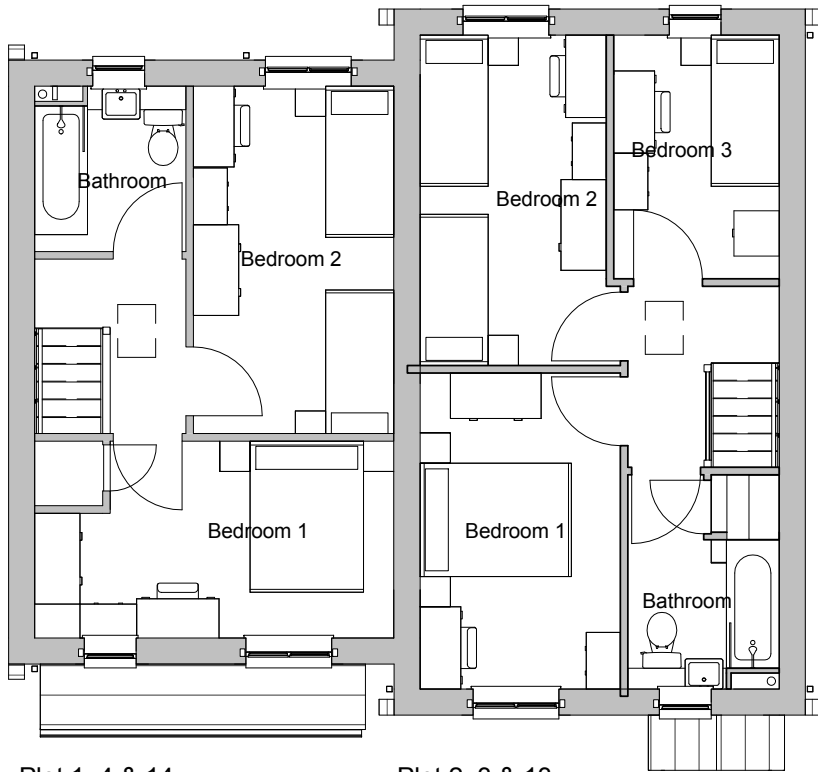

Plot 1, 4 & 14
2B4P

Plot 2, 3 & 13
3B5P


First Floor
1 : 100




Plot 1, 4 & 14
2B4P

Plot 2, 3 & 13
3B5P

Front Elevation
1 : 100

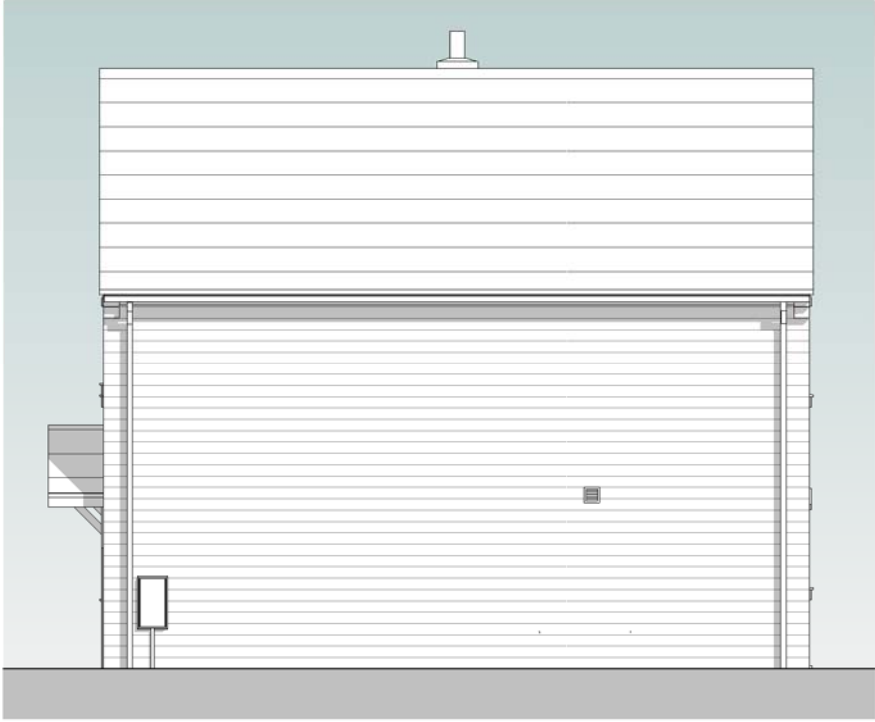

Plot 2, 3 & 13 Side Elevation
1 : 100

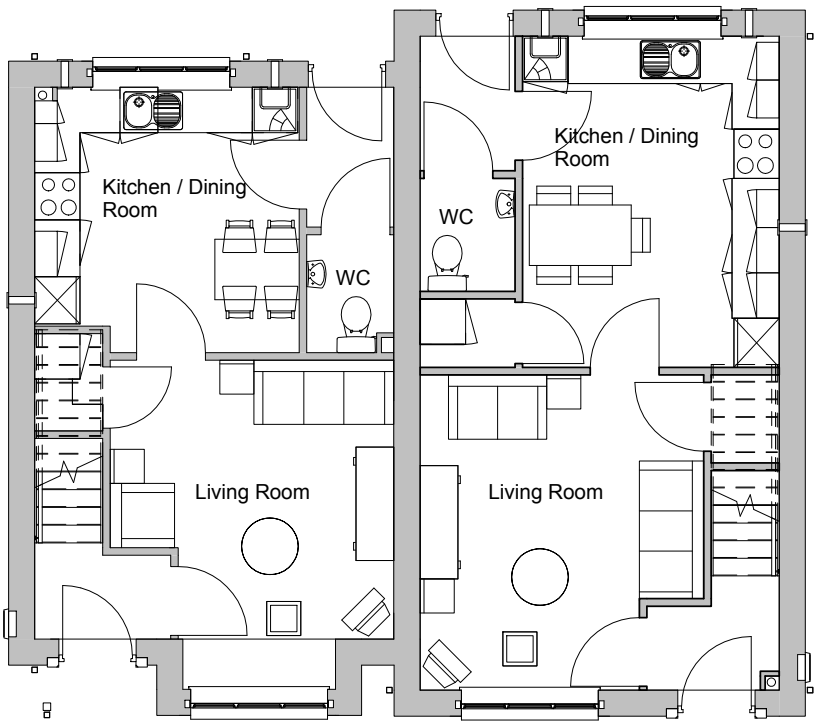

Plot 1, 4 & 14
2B4P

Plot 2, 3 & 13
3B5P

Ground Floor
1 : 100



Rear Elevation
1 : 100



Plot 1, 4 & 14 Side Elevation
1 : 100

Materials Schedule
Artificial Stone
Eternit Slate Tiles
White UPVC Windows
Black PAS 24 External Door
Black Rainwater Goods
White Fascia's & Soffit's

Plot 1 - 4, 13 & 14 GA & Elevation

Lamb Lane, Monk
Bretton, Barnsley
Yorkshire Housing



Drawing Status	
☐ preliminary	☒ planning
☐ information	☐ tender
☐ comment	☐ construction
☐ approval	☐ record/as built

Scale @ A2	As indicated
Date	09/14/12
Drawn/Checked	RJ / JRW
Dwg.No	1953.04. 111 C

