



Front elevation


3B Poole Plot 2 2B Selby Plot 3 2B Falmouth Plot 4 2B Penryn Plot 5 2B Falmouth Plot 6 2B Shelby Plot 7 2B Falmouth Plot 8 2B Truro Plot 9



Side elevation


Rear elevation

2B Truro Plot 9 2B Truro Plot 9 2B Falmouth Plot 8 2B Shelby Plot 7 2B Falmouth Plot 6 2B Penryn Plot 5 2B Falmouth Plot 4 2B Shelby Plot 3 3B Poole Plot 2

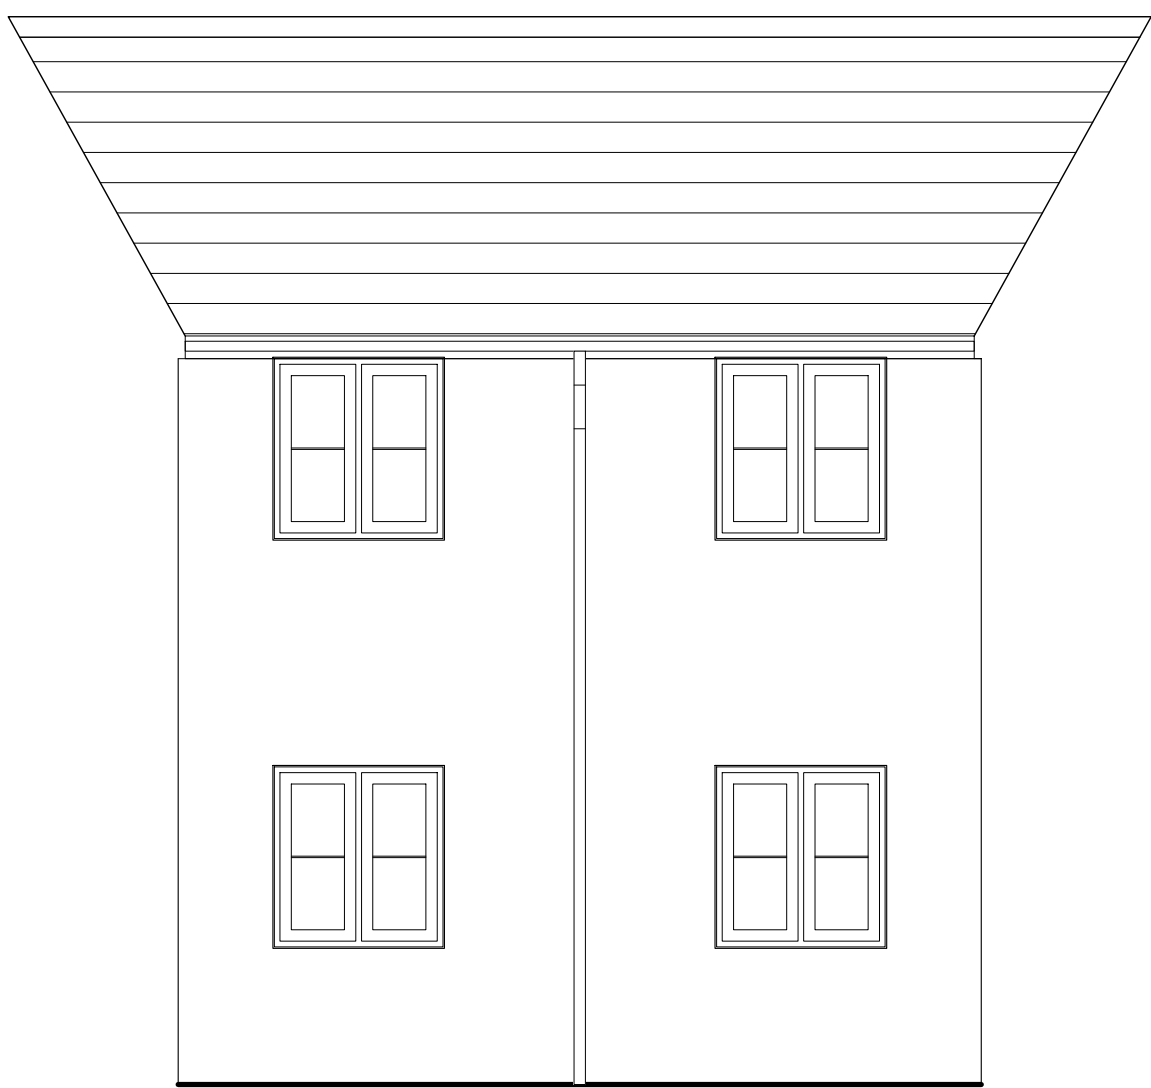


Rear elevation

3B Poole Plot 2 3B Poole Plot 1

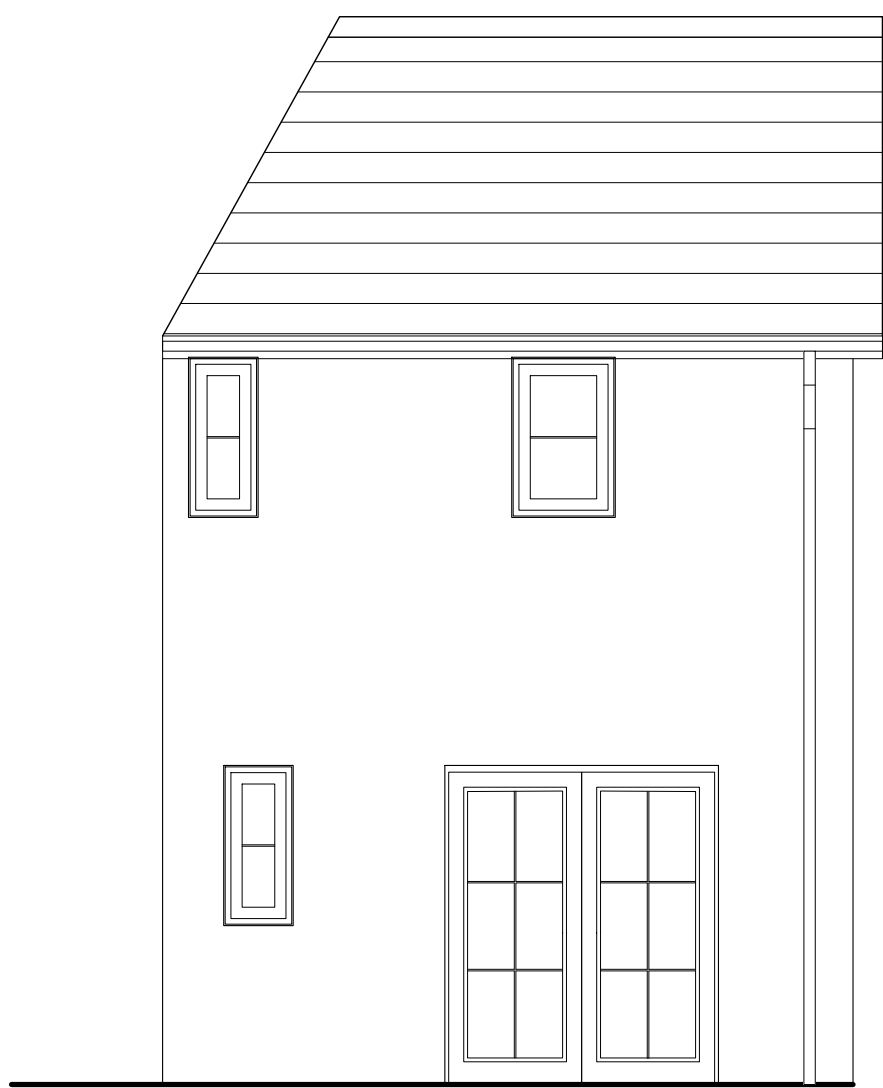

Rear elevation

3B Poole Plot 1

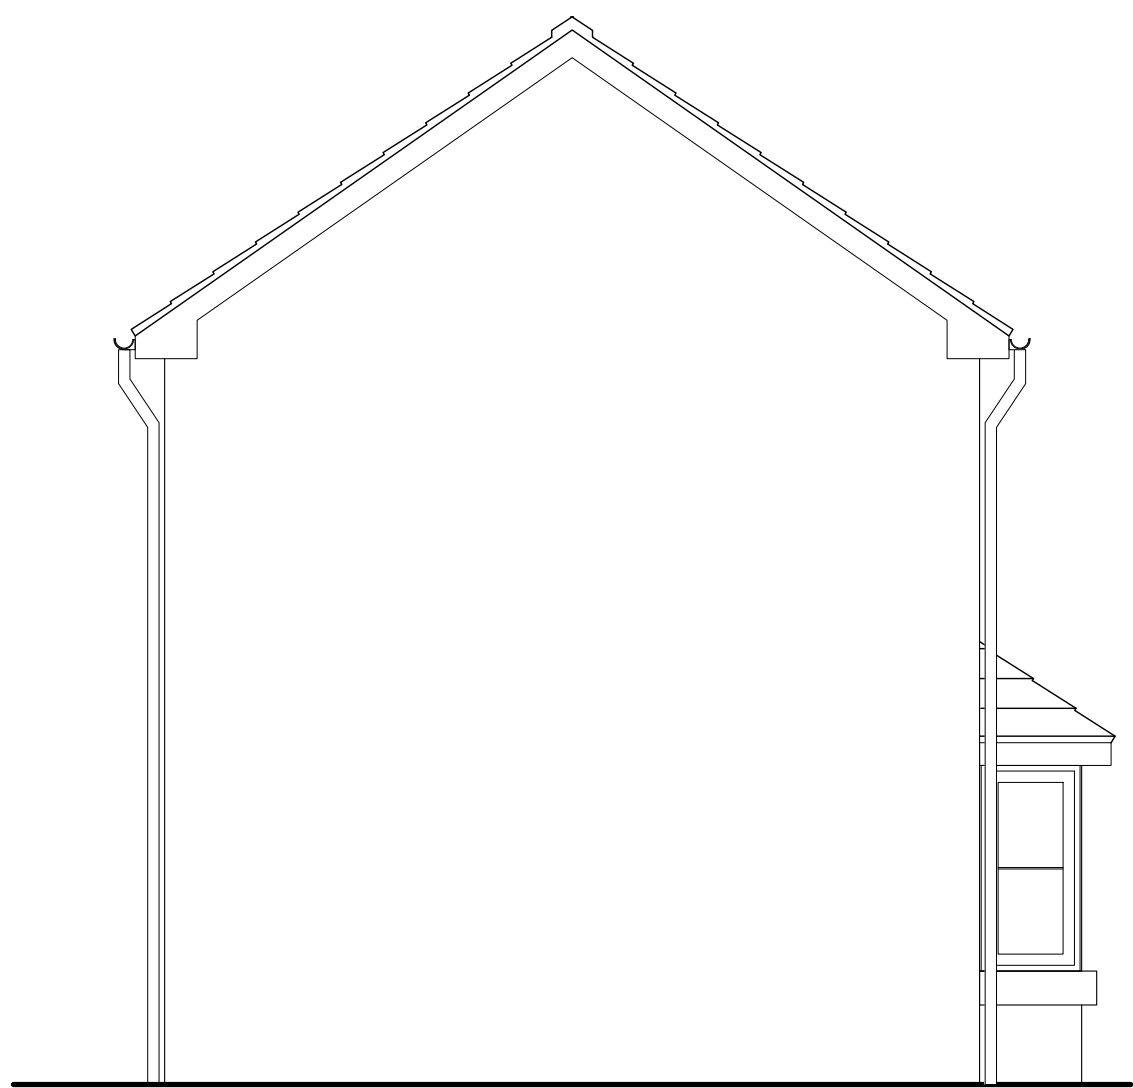

Side elevation

3B Poole Plot 1



Front elevation

3B Poole Plot 1



Front elevation

3B Poole Plot 1 3B Poole Plot 2

- Materials schedule:
1. Facing Brickwork: Istabrook Morpeth Blend.
 2. Artstone heads & cills: Taylor Maxwell, reconstituted cast stone colour "Bath" VB-01.
 3. Roof tiles: Condron TLE Tile Grey, slim profile thin edged, colour grey.
 4. White UPVC windows.
 5. Black UPVC fascias.
 6. Black UPVC soffits.
 7. Black UPVC rainwater gutters.
 8. Black UPVC Downpipes (circular profile).