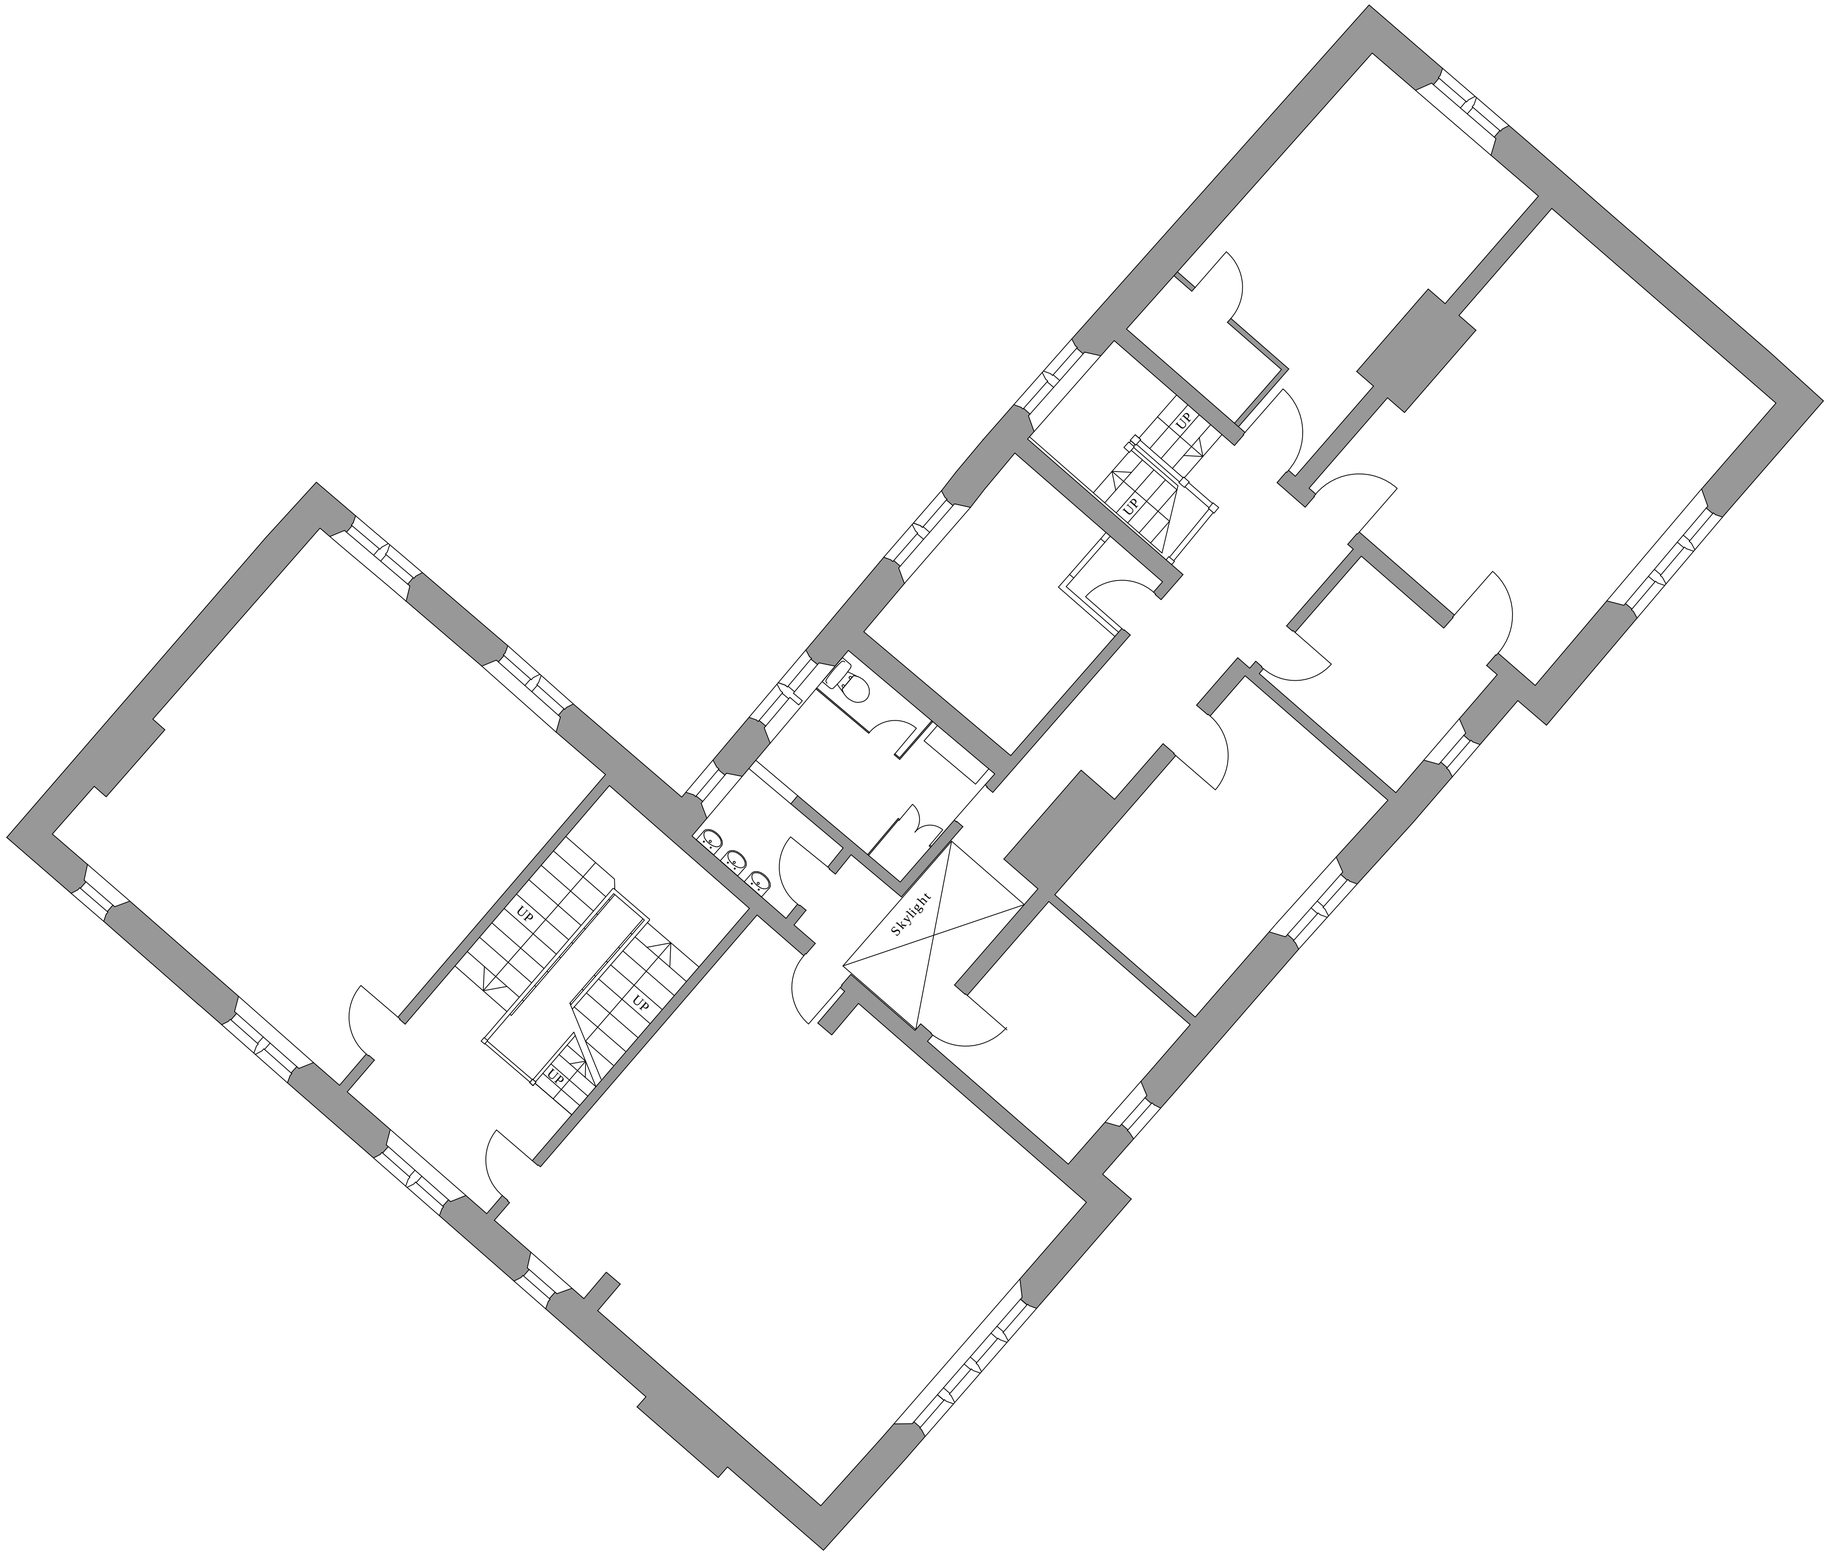


First Floor Layout - Plot 24 - 31

Drawing Title

Penistone Existing Plans
Plot 24 - 31
First Floor Layout

Bellway

(Yorkshire Division)
(a member of the Bellway Plc Group of Companies)

2 Deighton Close, Wetherby, West Yorkshire
LS22 7GZ
Tel 01937 583 533 Fax 01937 586 147
www.bellway.co.uk

Scale	1:50	Drawn	ZE
Date	July 13	Checked	

Drawing No.	Rev
P - EX - 4	-