


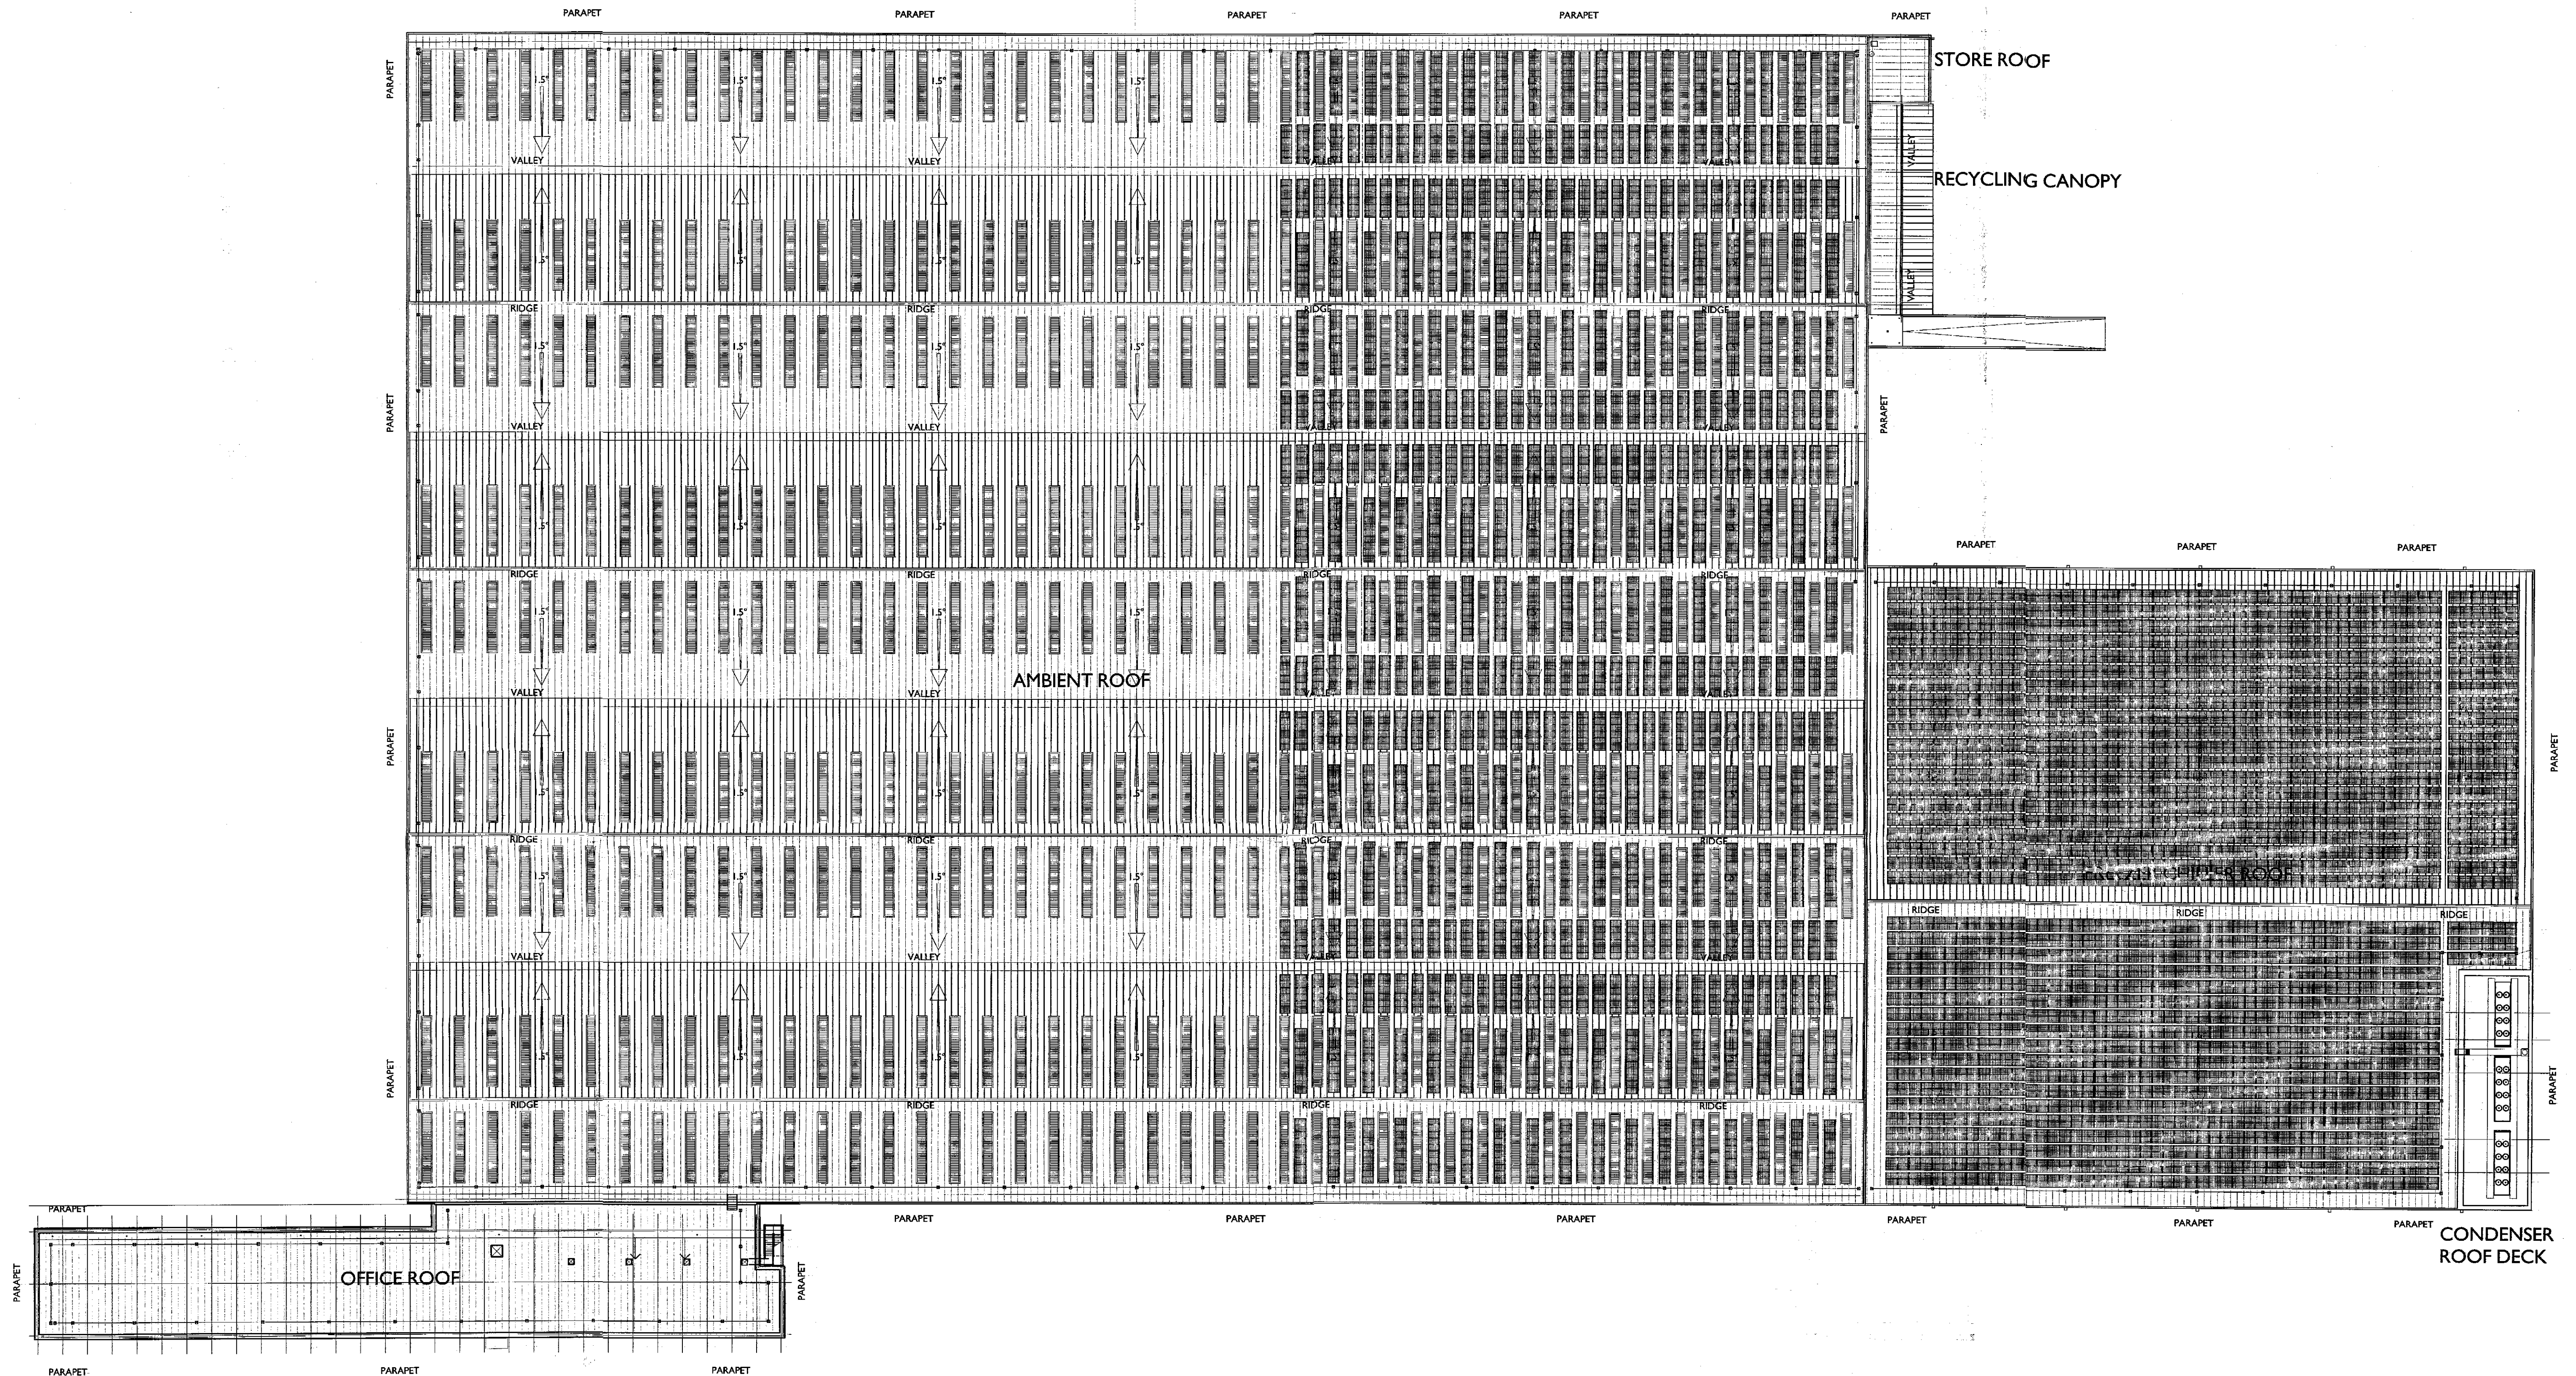

ROOF CONSTRUCTION
KINGSPAN KS1000TD TOPDEK ECOSAFE SINGLE PLY ROOF DECK
PANEL, 100mm CORE THICKNESS 1.5mm THICK BONDED
MEMBRANE BY SIKA TROCAL

AMBIENT WAREHOUSE ROOF LIGHT
SIKA-TROCAL MULTIVULT FAIR (FACTORY ASSEMBLED
INSULATING ROOFLIGHT) FOR KINGSPAN TOPDEK INSULATED
PANELS BY BRETT MARTIN AND SIKA TROCAL, SUITABLE FOR FLAT
LOW PITCHED APPLICATIONS.

396No. ROOF LIGHTS TO ACHIEVE 10% NATURAL DAYLIGHTING
TO THE AMBIENT WAREHOUSE AREA.

REFER TO DRAWING Y11A25-04-W510 FOR ROOF LIGHT DETAIL

PHOTO VOLTAINC SOLAR PANELS
REFER TO M&E FOR DETAIL AND SPECIFICATION

DALKIN SCOTTON PARTNERSHIP
ARCHITECTS LIMITED
305 FORT DUNLOP FORT PARKWAY BIRMINGHAM B24 9FD

TEL - 0121 747 1943
FAX - 0121 747 1944
www.dsarchitects.com

CLIENT ALDI STORES LTD.

PROJECT GOLDTHORPE INDUSTRIAL ESTATE
COMMERCIAL ROAD, GOLDTHORPE
TITLE REGIONAL DISTRIBUTION CENTRE
PV LAYOUT TO ROOF

DATE 25.04.13 SCALE 1:500@ A1 DRAWN DJN CHECKED
DWG No. Y11A25-01-P220 REVISION NORTH

Dalkin Scotton Partnership
Architects Limited
PLANNING ISSUE

