
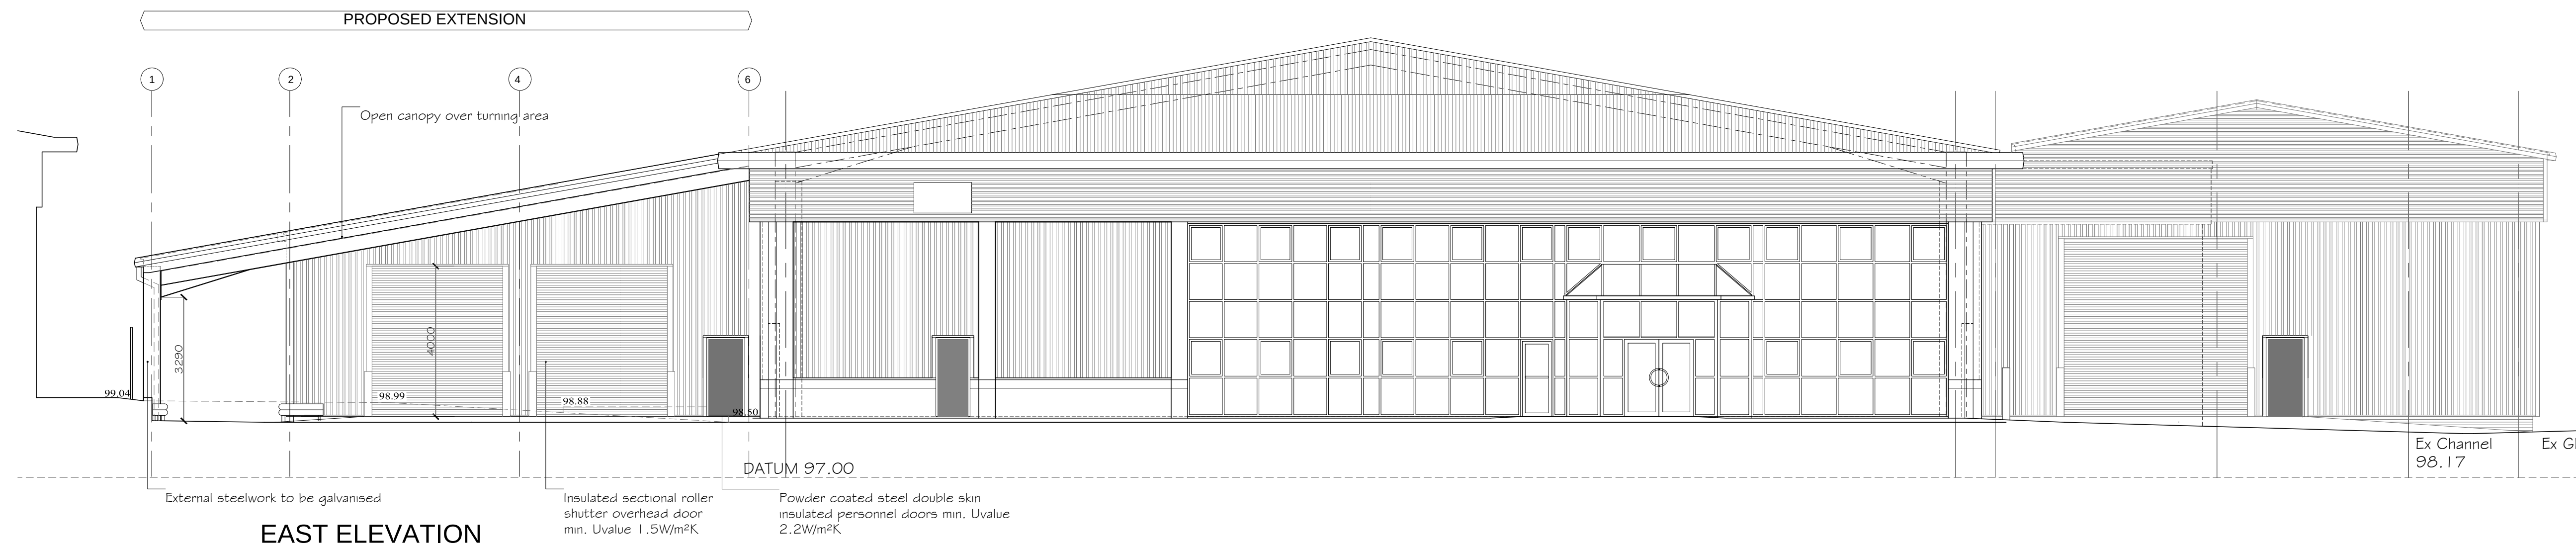
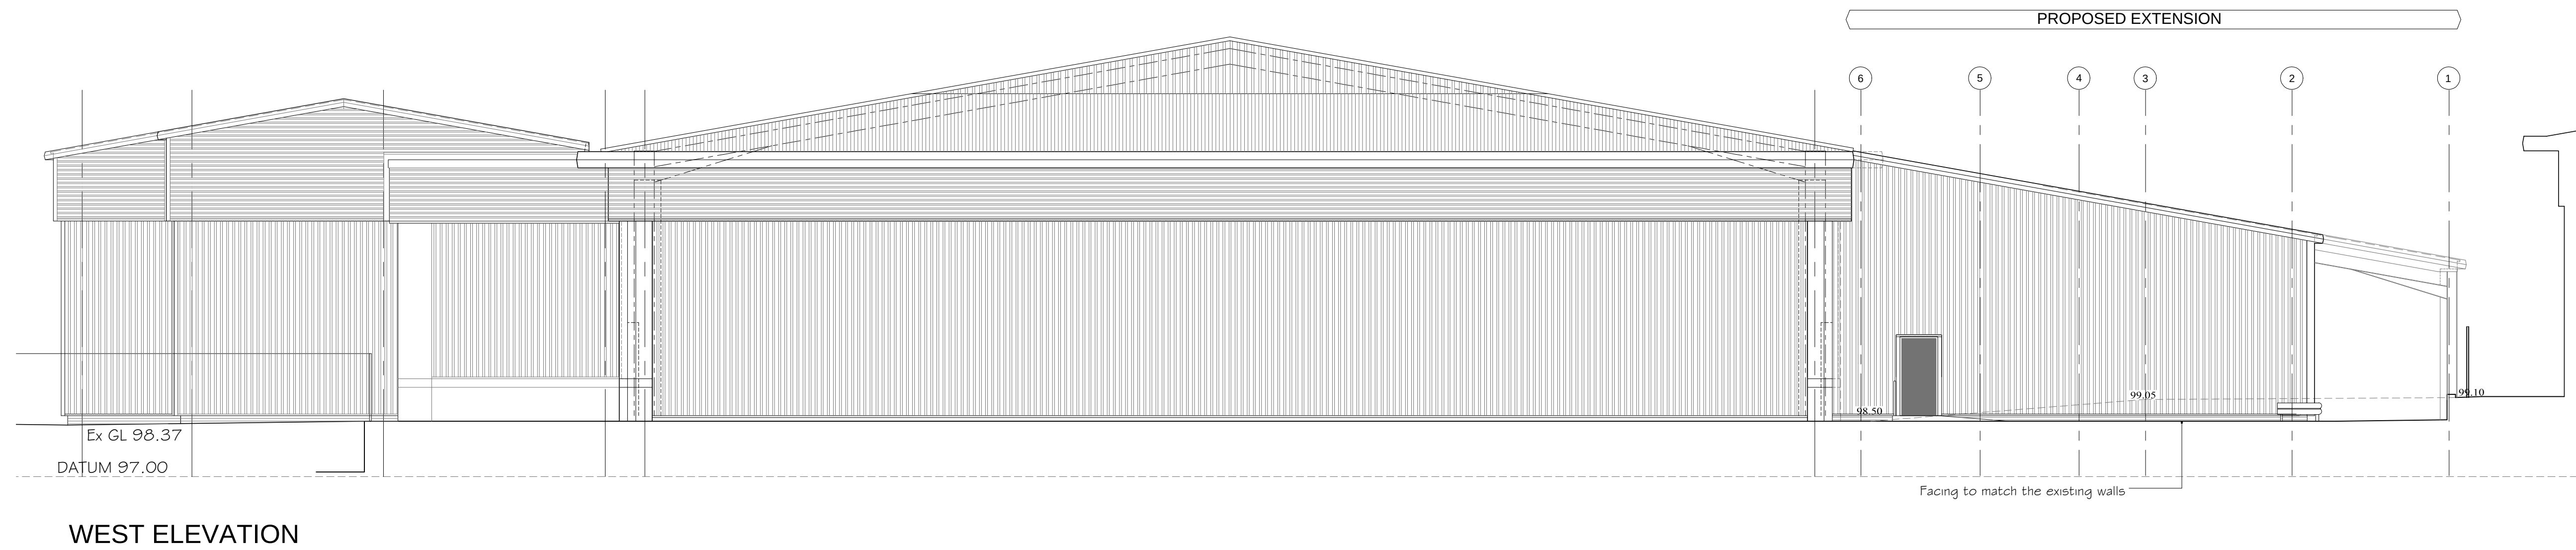


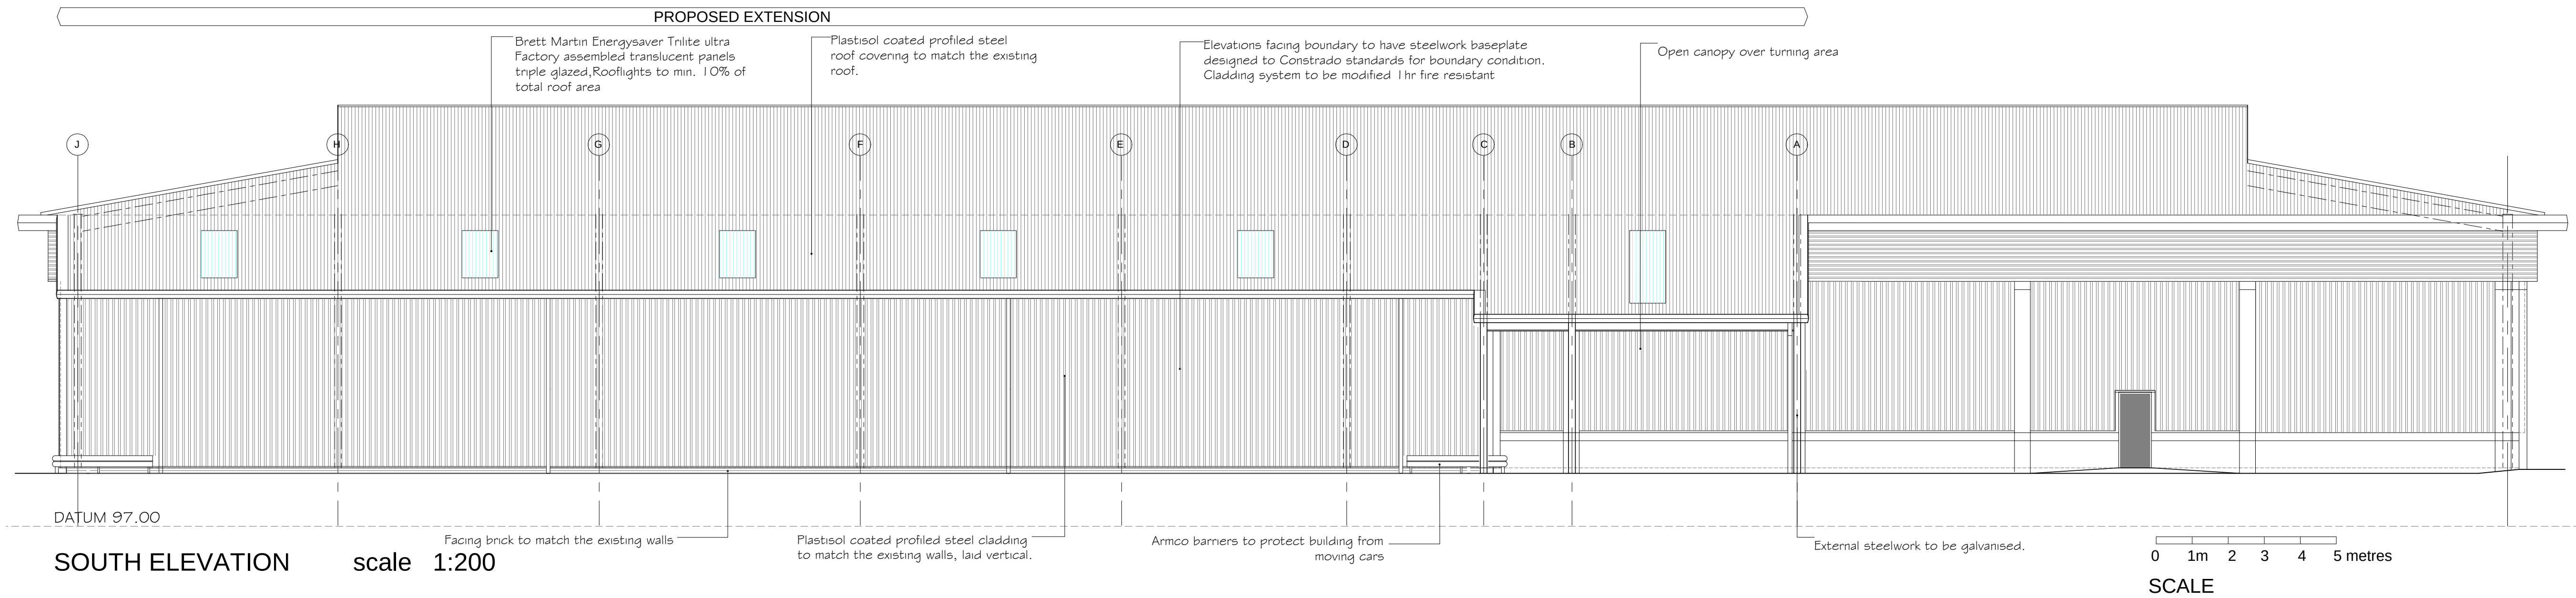

Revisions	
A Canopy added over unloading area	Aug 15
B Width of extension reduced by 500mm	Nov 15
C St. steelwork and grid dims amended extra portal frame added to canopy	Dec 15

Scale	Dm.
1: 200 @A1	PJO
Project No.	Date
329	JUNE 2015
Drg. No.	Rev.
04	C

Drawing
PROPOSED ELEVATIONS

Project
PROPOSED EXTENSION TO BUILDING PRODUCT SOLUTIONS FACTORY AT 30 COMMERCIAL RD. GOLDTHORPE, ROTHERHAM



AVOCET
DESIGN ASSOCIATES

Planning & Architectural
Design Consultants

4 Woodnook Close
Ashgate
Chesterfield S42 7JB
Tel/Fax: 01246 567717
Email: avocetdesign@tiscali.co.uk
Web: avocetdesign.co.uk