
Existing photos of the store







Site Location

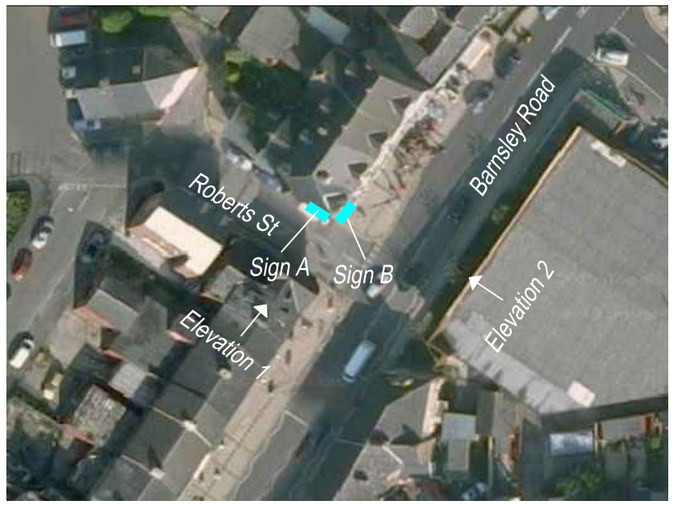

Proposed photomontage of Elevation 1

Sign A – Fascia



All existing window stickers to be removed
Push/Pull stickers to remain if existing

A1 poster holder

A1 poster holder

Rev	Date	By	Description

Client: well

Low Risk Rel

Building Planning Category:
Not listed, Not Conservation Area

Site Address: 244 Barnsley Road
Cudworth
S72 8SS

Dwg Name: 200429 – Cudworth Barnsley

Dwg No: 1

Dwg Scale: AS SHOWN_@_A3

Date: 30/04/2015 Revision:

Issued for: Client Approval

Drawn: DJH Checked:

delivering branded environments™
futurama

Olympia House
Lockwood Court
Middleton Grove
Leeds
LS11 5TY
United Kingdom

Telephone:
0113 270 5595
Facsimile:
0113 277 1143
E-mail:
postbox@futurama.ltd.uk

© Copyright Design

Proposed photomontage of Elevation 2



Rev	Date	By	Description

Client: well

Low Risk Rel

Building Planning Category:
Not listed, Not Conservation Area

Site Address: 244 Barnsley Road
Cudworth
S72 8SS

Dwg Name: 200429 – Cudworth Barnsley

Dwg No: 2

Dwg Scale: AS SHOWN_@_A3

Date: 30/04/2015 Revision:

Issued for: Client Approval

Drawn: DJH Checked:

delivering branded environments™

futurama

Olympia House
Lockwood Court
Middleton Grove
Leeds
LS11 5TY
United Kingdom

Telephone:
0113 270 5595
Facsimile:
0113 277 1143
E–mail:
postbox@futurama.ltd.uk

© Copyright Design

Fascia – A
Scale 1:20@A3



Signage specification:
(Primary Internally Illuminated)

2mm Aluminium tray panel, 75mm deep on an internal aluminium ladder frame & powder coated RAL 9003 White.


The cross '+' and the letters 'well' to be pushed through 20mm opal acrylic bonded to a 3mm acrylic carrier with digitally printed vinyl display applied to the face (Letters and '+' to protrude 18mm)

The text 'Pharmacy' to be backed up with 3mm opal acrylic with 3M 3630–236 vinyl applied to the face.
The 'Town name' text to be applied vinyl, Avery Matt Grey 530.


Internally illuminated by White Sloan V180 LED's.

Fascia – B
Scale 1:20@A3



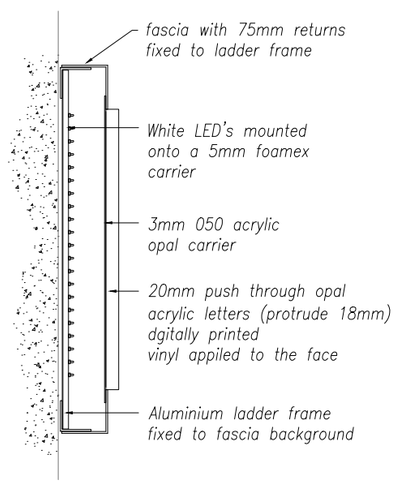

Fascia Section
Scale 1:10@A3

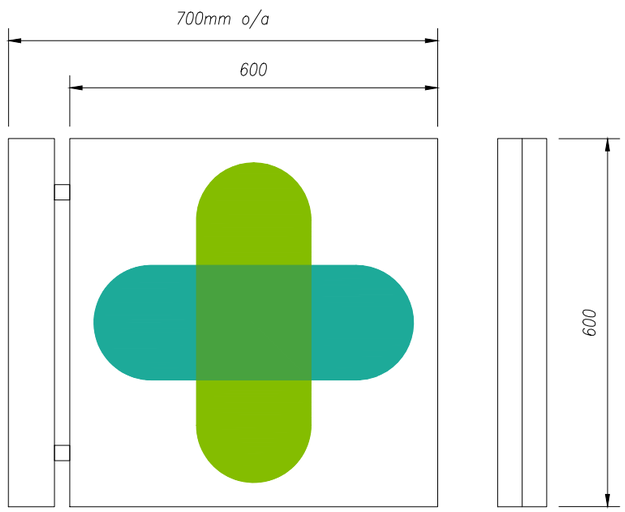

Projector – C
Scale 1:10@A3

HAGL:2400

Projector Specification:
(Primary Internally Illuminated)

Constructed from two back to back, 40mm deep aluminium trays around a fabricated aluminium frame with fixing points within the unit.
Face panels to be Powder coated RAL 9003 White 60% Gloss.

The cross '+' to be push through 10mm opal acrylic bonded to a 3mm acrylic carrier digitally printed vinyl applied to the face.
('+' to protrude 8mm)

Internally illuminated by GE miniMax white LED's

Rev	Date	By	Description

Client:

Low Risk Rel

Building Planning Category:
Not listed, Not Conservation Area

Site Address: 244 Barnsley Road
Cudworth
S72 8SS

Dwg Name: 200429 – Cudworth Barnsley

Dwg No: 3

Dwg Scale: AS SHOWN_@_A3

Date: 30/04/2015 Revision:

Issued for: Client Approval

Drawn: DJH Checked:

delivering branded environments™
futurama

Olympia House
Lockwood Court
Middleton Grove
Leeds
LS11 5TY
United Kingdom

Telephone:
0113 270 5595
Facsimile:
0113 277 1143
E–mail:
postbox@futurama.ltd.uk

© Copyright Design